



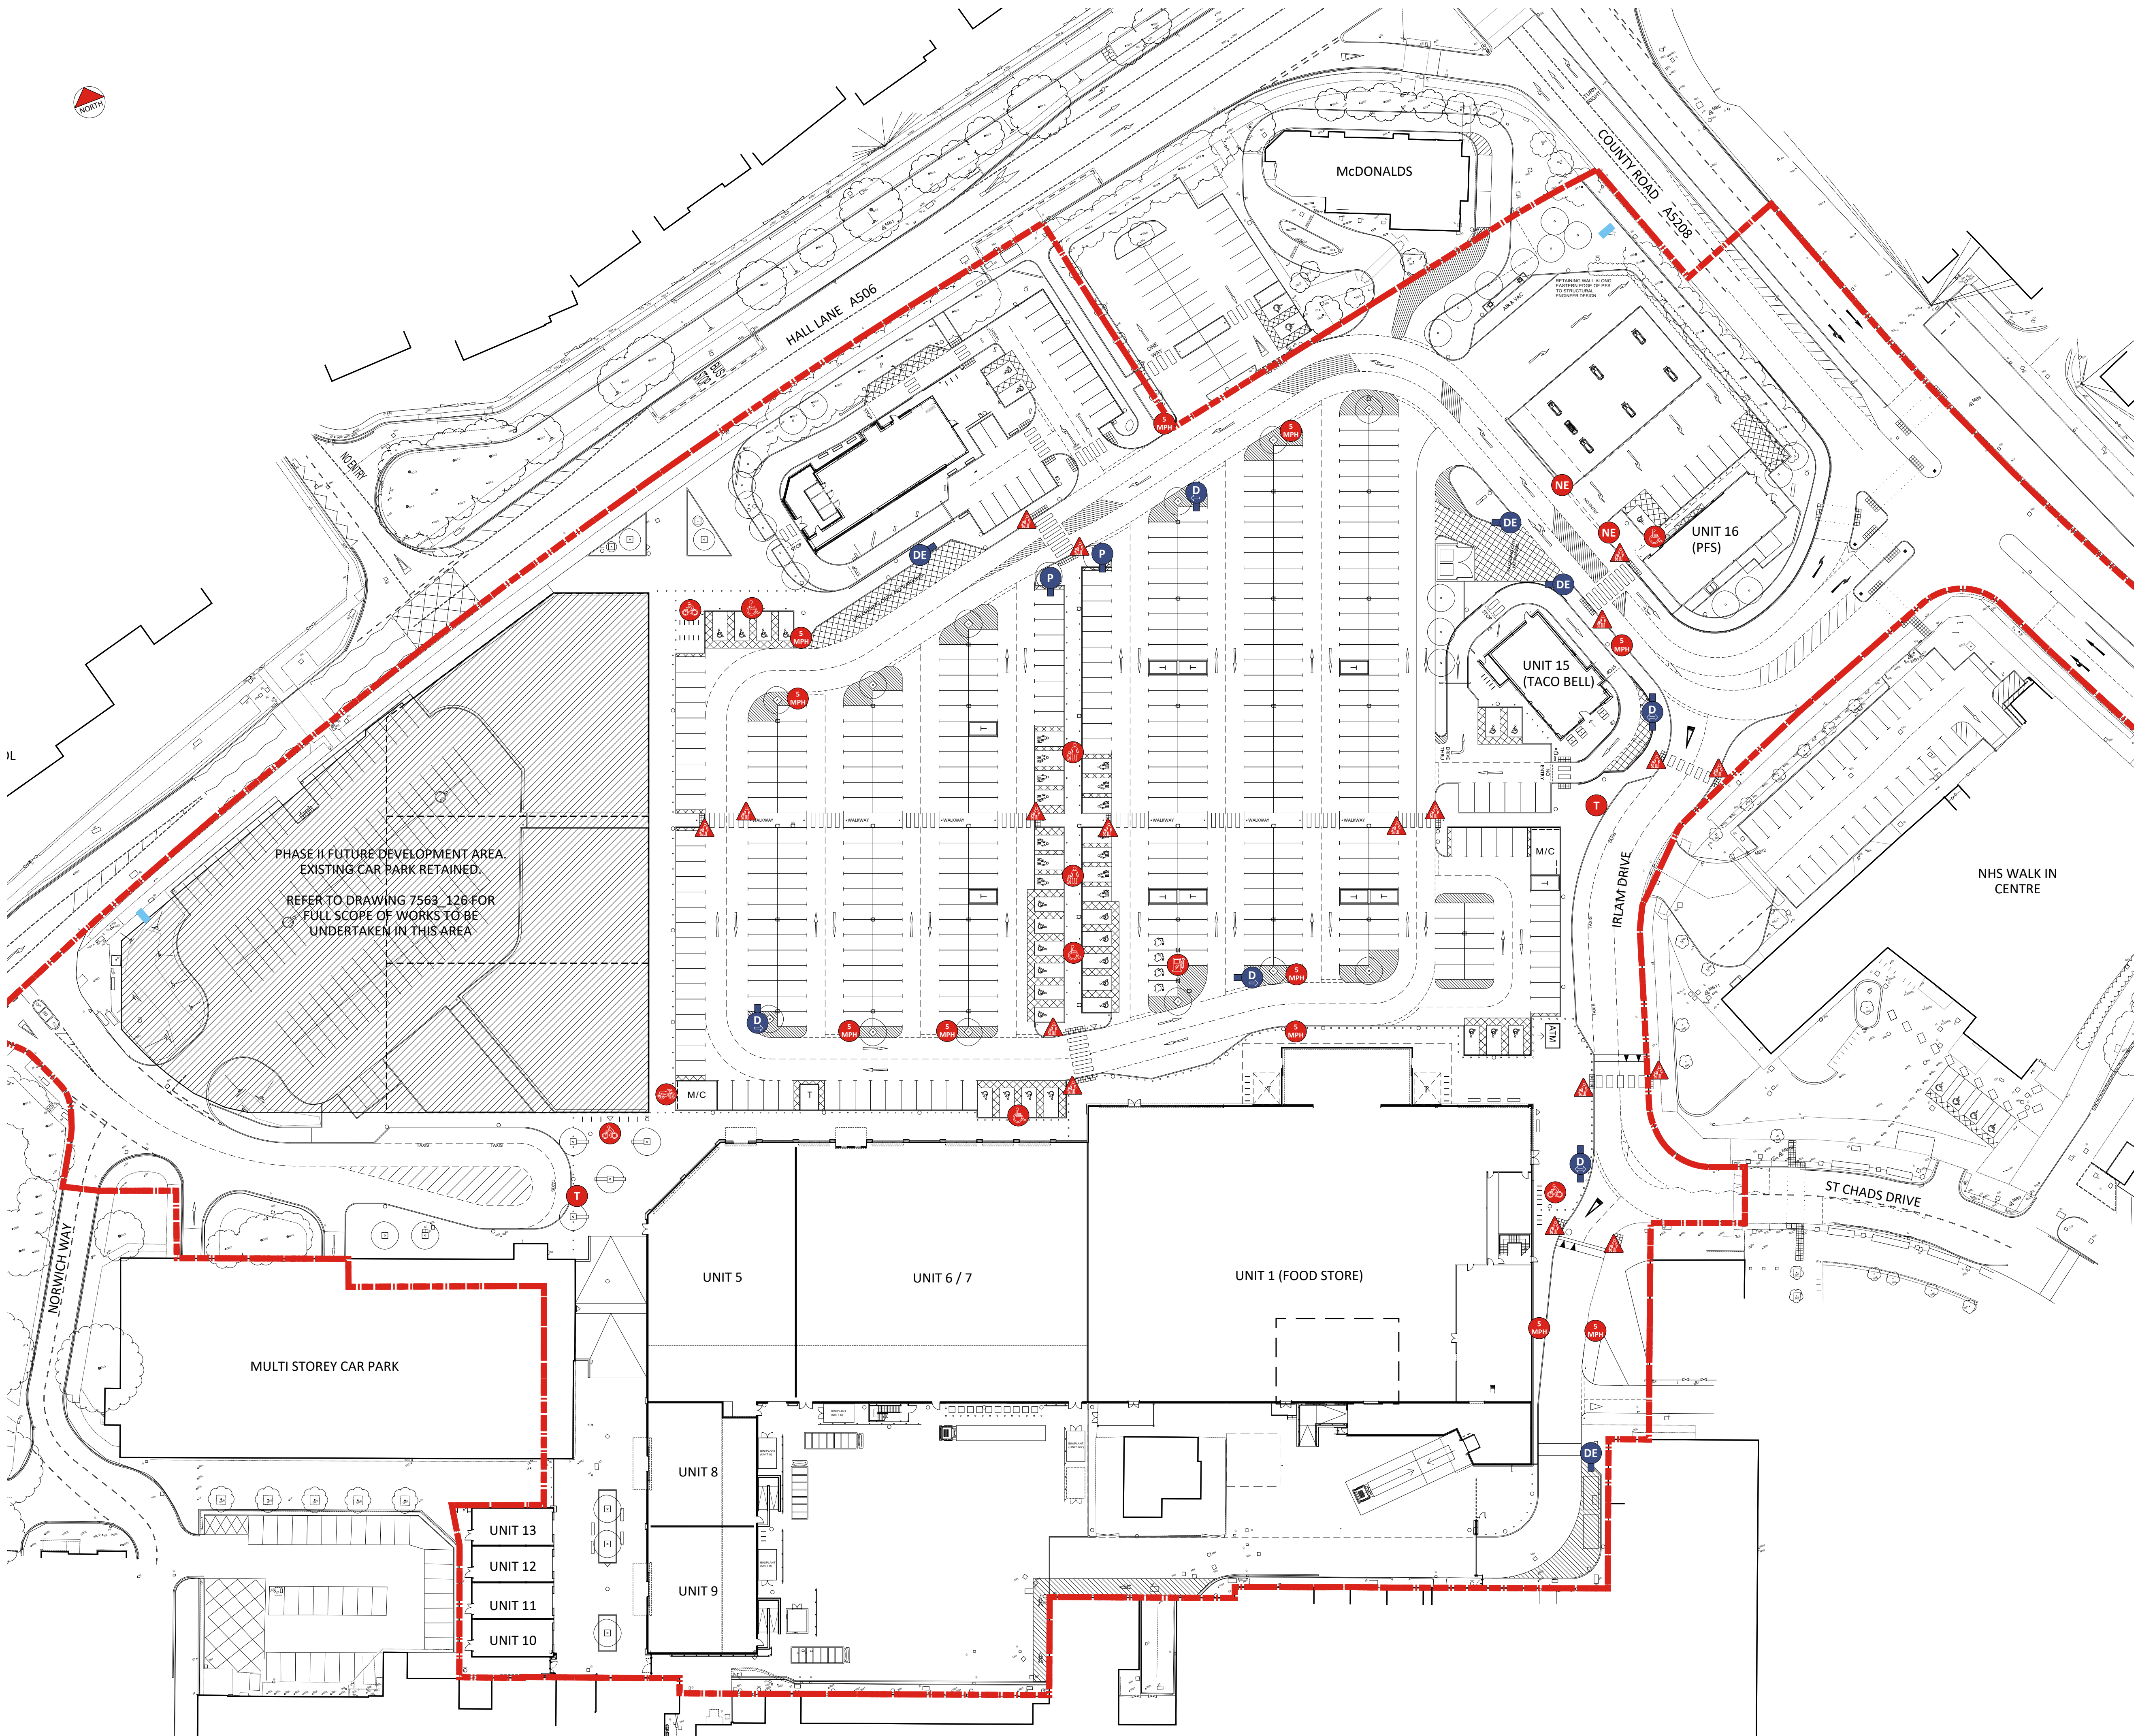

NOTES

This drawing to be read in accordance with the specification/Bills of Quantities and related drawings.

No Dimensions to be scaled from this drawing. All stated dimensions to be verified on site and the Architect notified of any discrepancies.

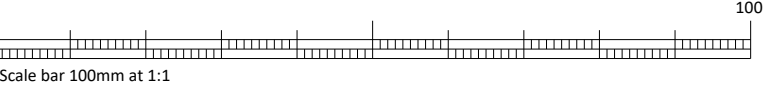

LEGEND

- SITE BOUNDARY LINE
- PROPOSED DEVELOPMENT TOTEM
- PARENT & CHILD PARKING SIGN
- MOTORBIKE PARKING SIGN
- ACCESSIBLE PARKING SIGN
- CYCLE PARKING SIGN
- ELECTRIC CHARGING POINT
- NO ENTRY
- TAXI RANK
- PEDESTRIAN CROSSING SIGN
- 5 MPH SPEED LIMIT SIGN (ORIENTATED TO SUIT ONCOMING TRAFFIC)
- DELIVERIES DIRECTIONAL SIGN
- DELIVERIES DIRECTION SIGN (RIGHT)
- DELIVERIES DIRECTION SIGN (LEFT)
- DELIVERIES SIGN
- PARENT AND CHILD PARKING DIRECTIONAL

|      |          |                                                    |    |
|------|----------|----------------------------------------------------|----|
| A    | 16.07.21 | SIGNAGE ADDED TO PEDESTRIAN CROSSING SOUTH WEST OF | AG |
| -    | 02.06.21 | ISSUED FOR PLANNING                                | SC |
| REV. | DATE     | NOTE                                               | IN |

FOR PLANNING

Project  
KIRKBY RETAIL DEVELOPMENT  
KIRKBY

Title  
PROPOSED SITE SIGNAGE PLAN

|                                |     |                  |
|--------------------------------|-----|------------------|
| Scale<br>1:500                 | @A1 | Date<br>MAY 2021 |
| Drawn<br>SC                    |     | Checked<br>AG    |
| Drawing Number<br>7563_V2_P780 |     | Revision<br>A    |

**Saunders**  
Architecture+UrbanDesign