



© 2022 RPS Group

Notes

1. This drawing has been prepared in accordance with the scope of RPS's appointment with its client and is subject to the terms and conditions of the appointment. It is not to be used for any purpose other than that for which it was prepared and provided.

2. If received electronically it is the recipient's responsibility to print to correct scale. Only written dimensions should be used.

Legend:

- Site Boundary
- WS Window Sample Borehole
- CP Cable Percussive Borehole
- TP Trial Pit
- TP Soakaway
- DCP Dynamic Cone Penetrometer



MAKING
COMPLEX
EASY

5 New York Street, Manchester, M1 4JB
T: +44(0) 161 228 1800 W: rpsgroup.com

Client Network Space

Project Alchemy Parcel 2 Site

Title Exploratory Borehole Location Plan

Status	Drawn By	PM/Checked by
Draft	SD	SC
Job Ref	Scale @ A3	Date Created
JER9563	NTS	SEPT 2022
Figure Number	Rev	
5	00	

rpsgroup.com

Elevation (mAOD)	Offset (m)	Chainage (m)
28.36	12.23	53.06
28.36	10.92	81.65
27.75	8.56	127.72
27.87	12.31	136.26
27.83	42.07	183.70
27.26	42.31	198.37
27.35	10.49	224.28
27.13	18.19	230.10
		253.50

Project Id: JER9563
Project Title: Alchemy, Knowsley
Location: Knowsley
Client: Network Space

Title: Geological Cross Section - Parcel 2
Vertical Scale: 1:85
Horizontal Scale: 1:900
Engineer: Sophie Davis



Chainage (m)		Offset (m)		Elevation (mAOD)	
0.00	156.33	30.05	9.12	30.09	152.95
9.00	128.46	30.61	25.57	20.25	111.28
18.00	86.99	31.01	8.24	23.63	107.11
27.00	54.39	30.71	81.74	31.61	86.99
36.00	34.52	31.75	33.56	8.82	31.01
45.00	25.81	31.51	5.47	31.61	25.81



SPT N₆₀ vs Depth


Figure 8
Parcel 1 Site

Project ID: JER9563

Project Title: Land at Alchemy Way

Client: Network Space

Location: Knowsley Industrial Park, Kirby, L33 7AQ

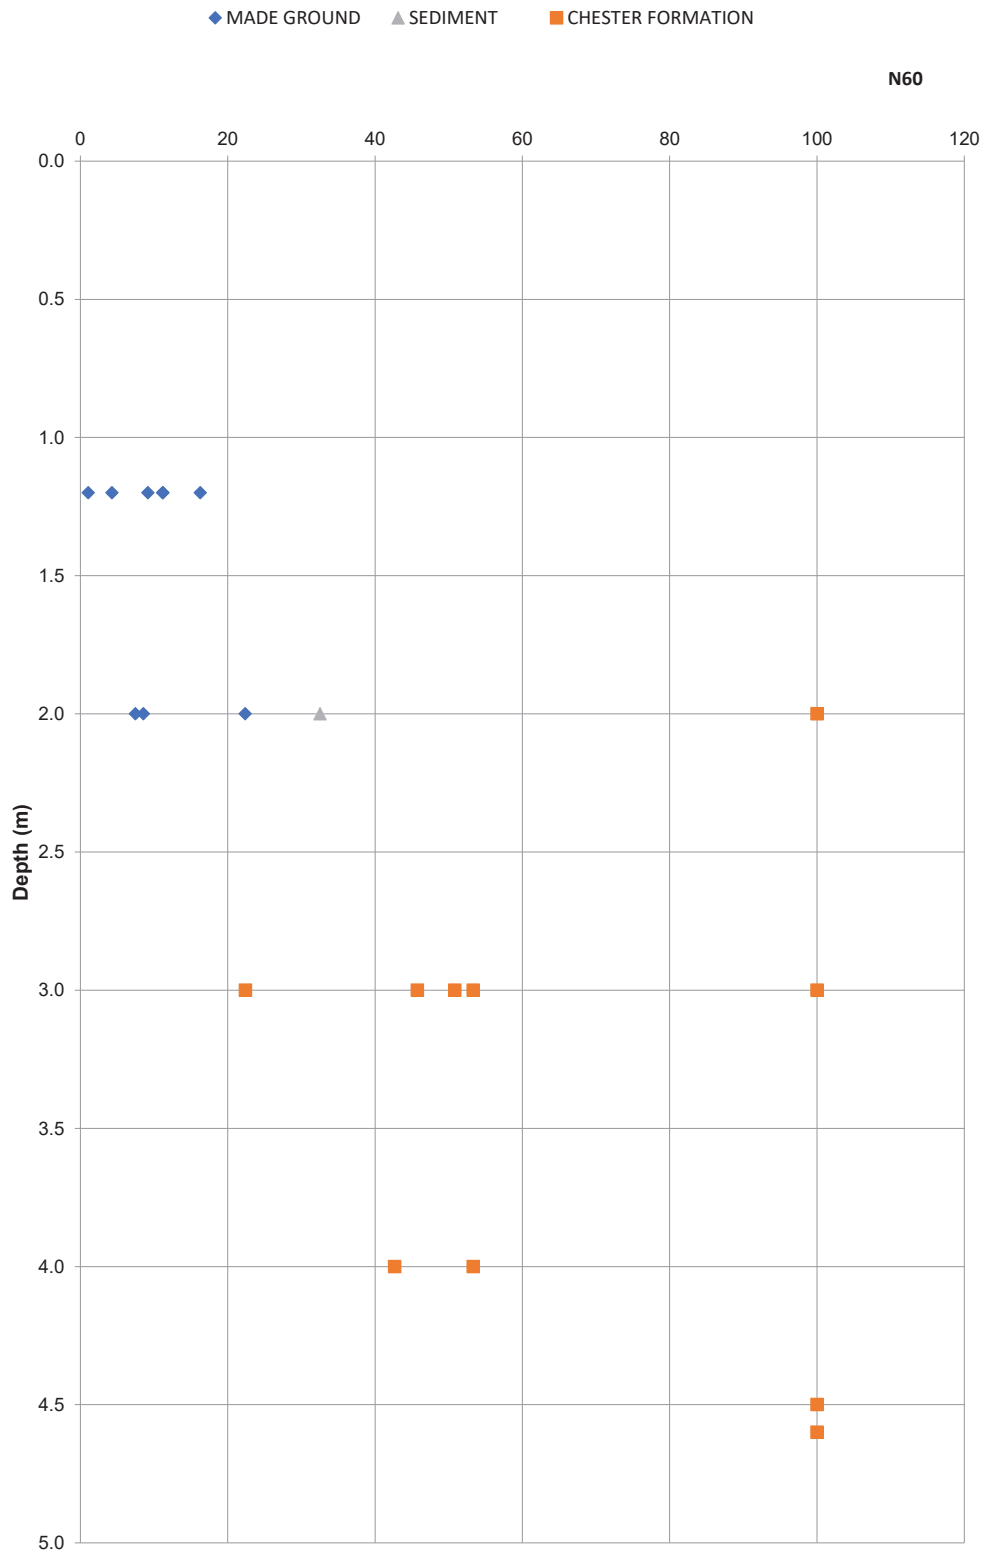

Date Reported: 03/10/2022



SPT N₆₀ vs Depth


Figure 9
Parcel 2 Site

Project ID: JER9563

Project Title: Land at Alchemy Way

Client: Network Space

Location: Knowsley Industrial Park, Kirby, L33 7AQ

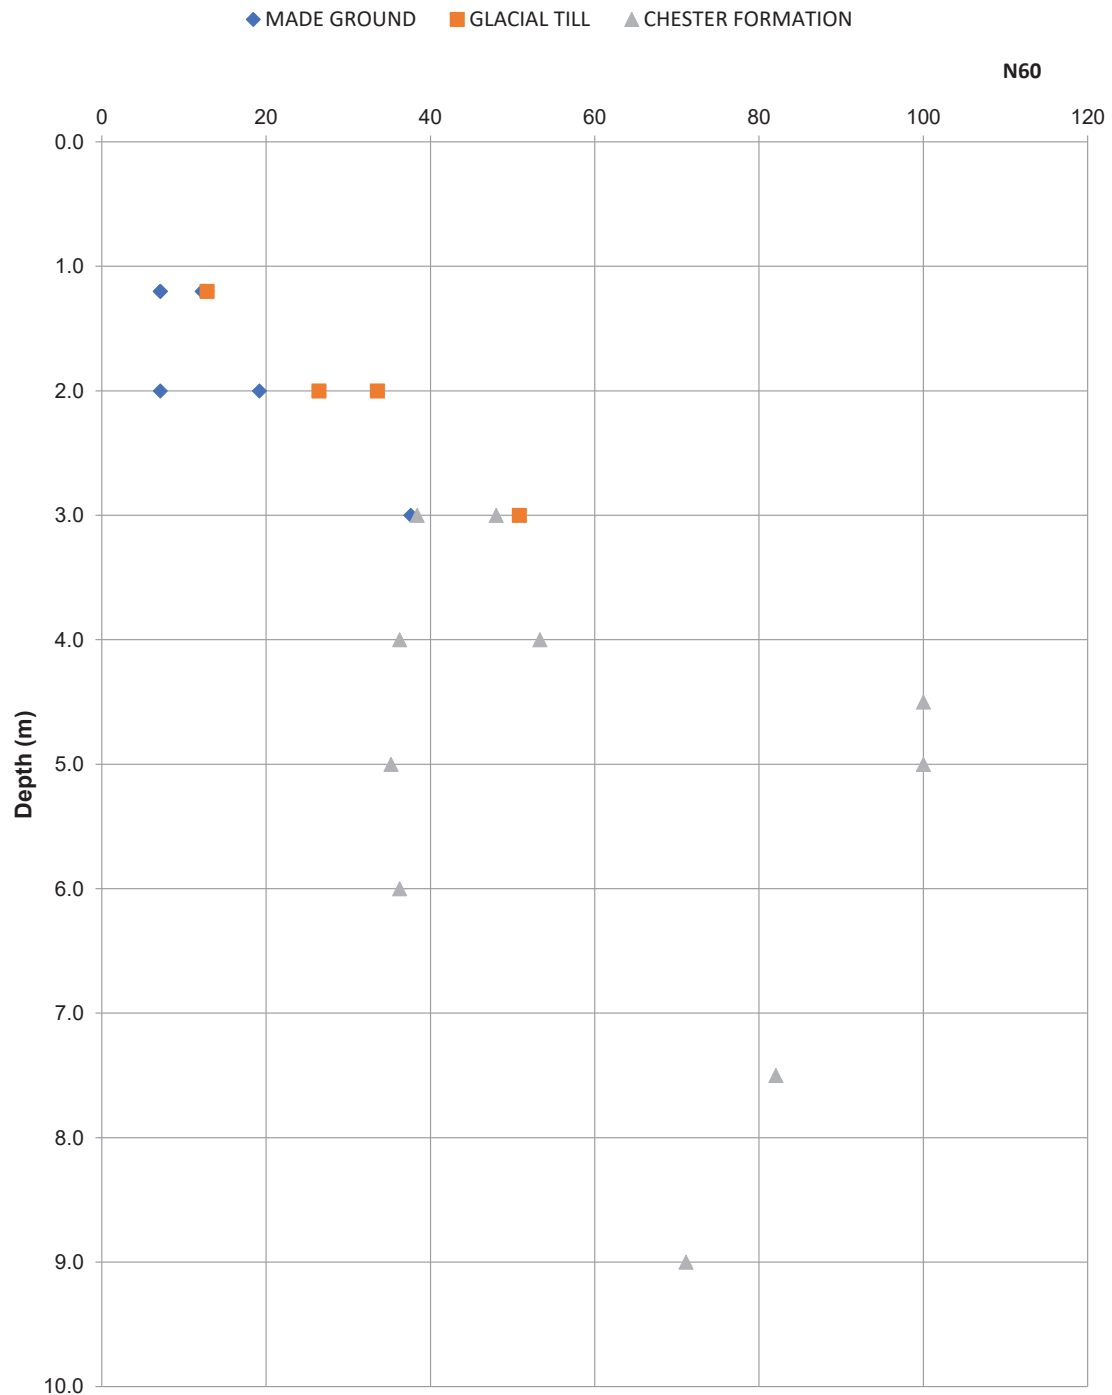

Date Reported: 03/10/2022



Cu vs Depth


Figure 10
Parcel 2 Site

Project ID: JER9563

Project Title: Land at Alchemy Way

Client: Network Space

Location: Knowsley Industrial Park, Kirby, L33 7AQ

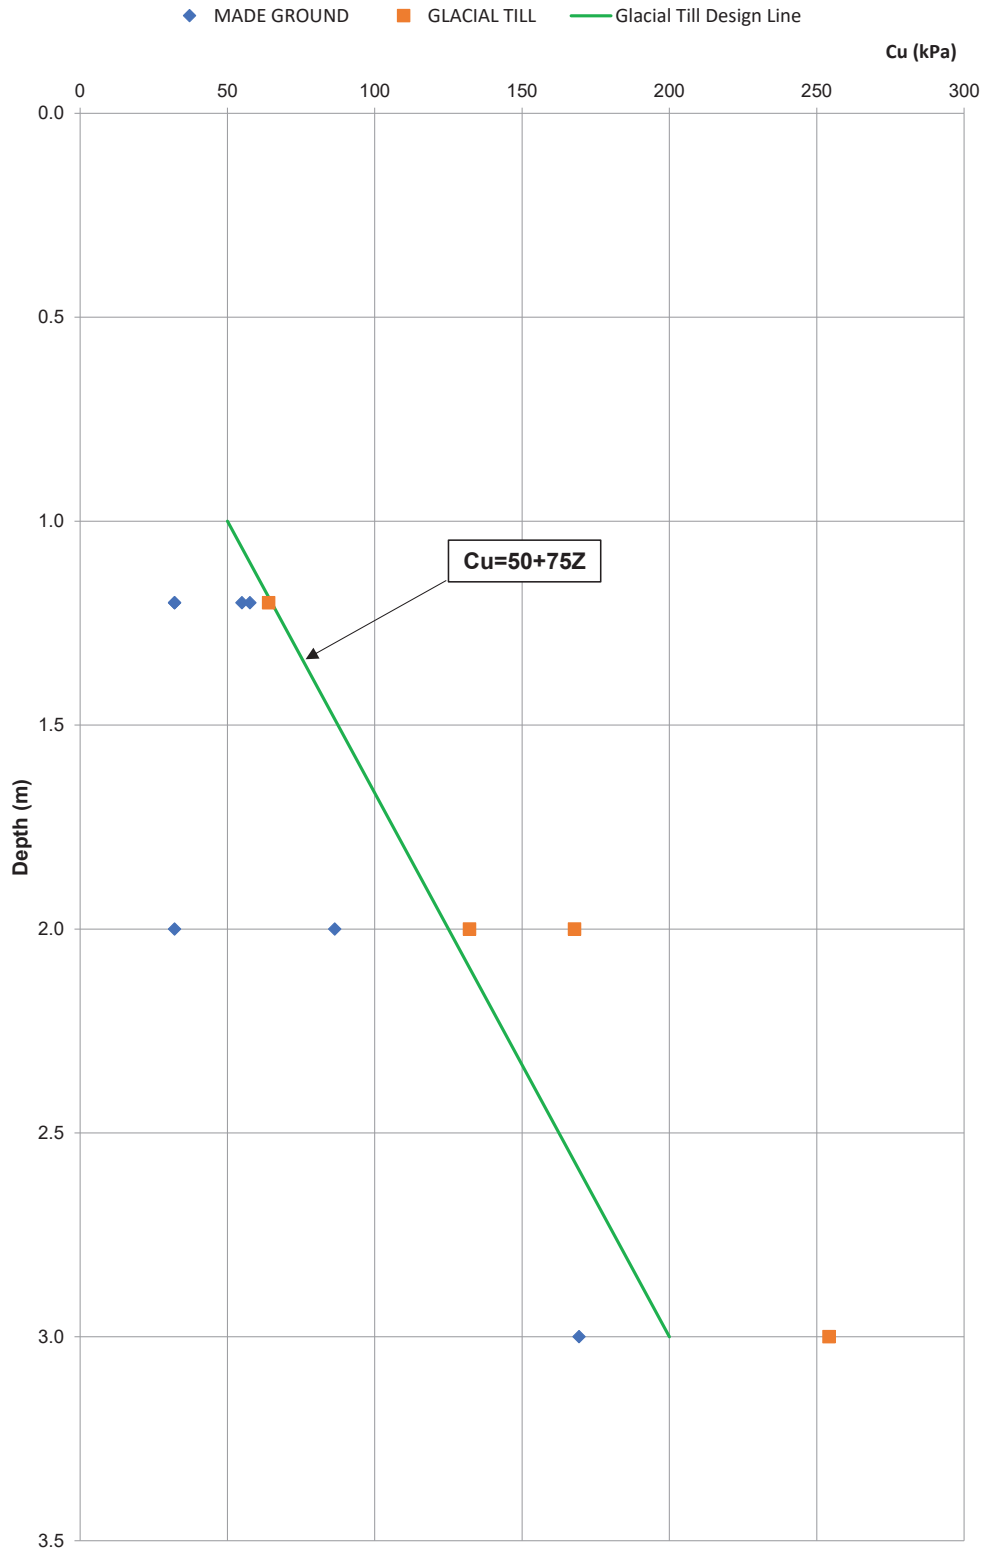

Date Reported: 03/10/2022

APPENDICES

Appendix A

General Notes

RPS Consulting Services Ltd

Phase 1 - Environmental Risk Assessment / Desk Study Environmental Review

General Notes

1. A "desk study" means that no site visits have been carried out as any part thereof, unless otherwise specified.
2. This report provides available factual data for the site obtained only from the sources described in the text and related to the site on the basis of the location information provided by the Client.
3. The desk study information is not necessarily exhaustive and further information relevant to the site may be available from other sources.
4. The accuracy of maps cannot be guaranteed and it should be recognised that different conditions on site may have existed between and subsequent to the various map surveys.
5. No sampling or analysis has been undertaken in relation to this desk study.
6. Any borehole data from British Geological Survey sources is included on the basis that: "The British Geological Survey accept no responsibility for omissions or misinterpretation of the data from their Data Bank as this may be old or obtained from non-BGS sources and may not represent current interpretation".
7. Where any data supplied by the Client or from other sources, including that from previous site investigations, have been used it has been assumed that the information is correct. No responsibility can be accepted by RPS for inaccuracies in the data supplied by any other party.
8. This report is prepared and written in the context of an agreed scope of work and should not be used in a different context. Furthermore, new information, improved practices and changes in legislation may necessitate a re-interpretation of the report in whole or in part after its original submission.
9. The copyright in the written materials shall remain the property of the RPS Company but with a royalty-free perpetual licence to the Client deemed to be granted on payment in full to the RPS Company by the Client of the outstanding amounts.
10. The report is provided for sole use by the Client and is confidential to them, their professional advisors, no responsibility whatsoever for the contents of the report will be accepted to any person other than the Client. [Unless otherwise agreed]
11. These terms apply in addition to the RPS "Standard Terms & Conditions" (or in addition to another written contract which may be in place instead thereof) unless specifically agreed in writing. (In the event of a conflict between these terms and the said Standard Terms & Conditions the said Standard Terms & Conditions shall prevail.) In the absence of such a written contract the Standard Terms & Conditions will apply.

RPS Consulting Services Ltd

Phase 2 – Site Investigations

General Notes

1. The assessments made in this report are based on the ground conditions as revealed by intrusive investigations, together with the results of any field or laboratory testing or chemical analysis undertaken and other relevant data which may have been obtained including previous site investigations. In any event, ground contamination often exists as small discrete areas of contamination ("hot spots") and there can be no certainty that any or all such areas have been located and/or sampled.
2. There may be special conditions appertaining to the site which have not been taken into account in the report. The assessment may be subject to amendment in the light of additional information becoming available.
3. Where any data supplied by the Client or from other sources, including that from previous site investigations, have been used it has been assumed that the information is correct. No responsibility can be accepted by RPS Companies for inaccuracies within the data supplied by other parties.
4. Whilst the report may express an opinion on possible ground conditions between or beyond trial pit or borehole locations, or on the possible presence of features based on either visual, verbal or published evidence this is for guidance only and no liability can be accepted for the accuracy thereof.
5. Comments on groundwater conditions are based on observations made at the time of the investigation unless otherwise stated. Groundwater conditions may vary due to seasonal or other effects.
6. This report is prepared and written in the context of the agreed scope of work and should not be used in a different context. Furthermore, new information, improved practices and changes in legislation may necessitate a re-interpretation of the report in whole or part after its original submission.
7. The copyright in the written materials shall remain the property of the RPS Company but with a royalty-free perpetual licence to the client deemed to be granted on payment in full to the RPS Company by the client of the outstanding amounts.
8. The report is provided for sole use by the Client and is confidential to them and their professional advisors. No responsibility whatsoever for the contents of the report will be accepted to any person other than the Client.
9. These terms apply in addition to the RPS Group "Standard Terms of Business" (or in addition to another written contract which may be in place instead thereof) unless specifically agreed in writing. (In the event of a conflict between these terms and the said Standard Terms of Business the said Standard Terms of Business shall prevail). In the absence of such a written contract the Standard Terms of Business will apply.

Appendix B

Photographs



Photo 01: View of reinstated earth bund in Parcel 1 from the west



Photo 02: View of reinstated earth bund in Parcel 1 from the east



Photo 03: Arisings from WS04



Photo 04: Arisings from WS07



Photo 05: Access paths created for window sample rig



Photo 06: JCB 3CX excavating TP03 in Parcel 2