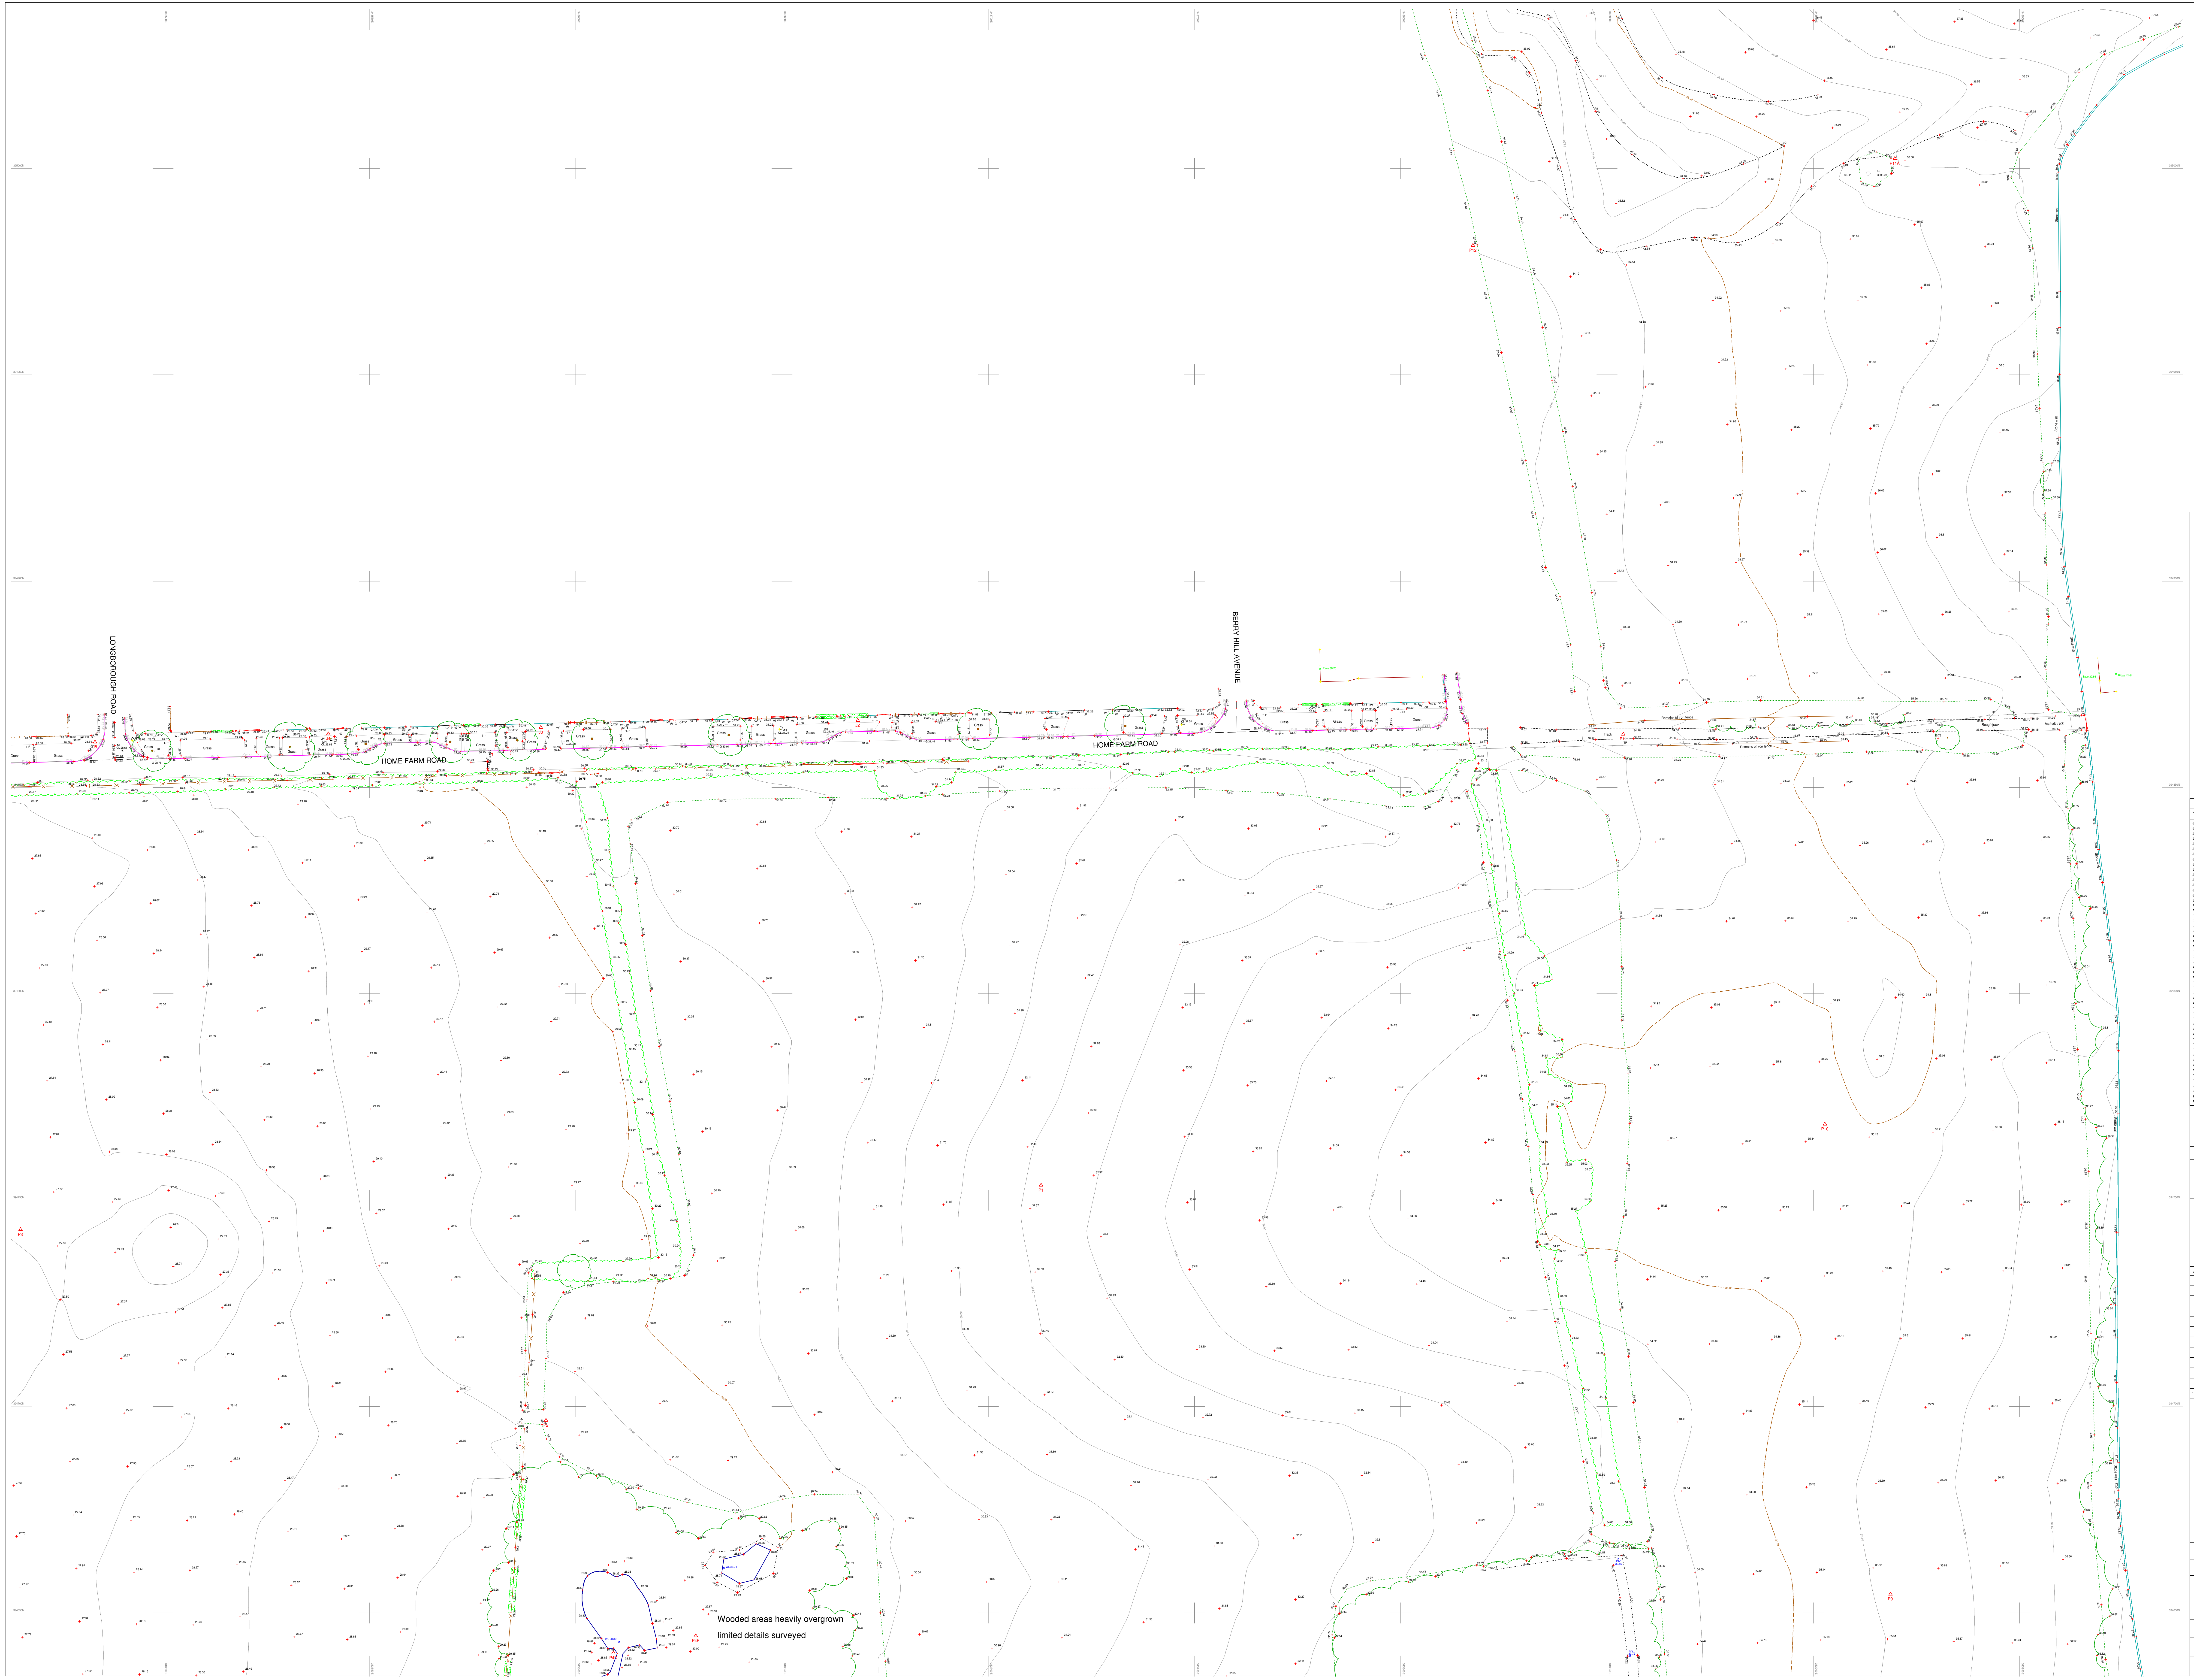

Wooded areas heavily overgrown
limited details surveyed

Members of

THE
SURVEY
ASSOCIATION

Legend

AV	Air valve
BH	Borehole
BOL	Bollard
BT	British Telecom cover
CATV	Cable television cover
CL	Cover level
DPC	Damp proof coarsing level
Earth/ER	Earthing rod
ELEC	Electric cover
EP	Electricity pole
Fence I/R	Iron railing fence
Fence C/B	Closeboard fence
Fence C/P&P	Concrete post & panel fence
Fence Pa	Palisade fence
Fence P/W	Post and wire fence
Fence P/R	Post and rail fence
Fence P/P	Post and panel fence
FFL	Finished floor level
F/B	Flower bed
FH	Fire Hydrant
G	Gulley
GAS	Gas cover
IC	Inspection chamber
IL	Invert level
INV	Invert level
LP	Lamp post
LT	Light
MH	Manhole
Nynex	Telecommunications cover
OSBM	Ordnance Survey Bench Mark
PTM	Parking ticket machine
RE	Rodding eye
RS	Road sign
R/t wall	Retaining wall
SBX	Switch box
SP	Sign post
SPS	Safety playing surface
ST	Stop tap
SV	Service valve
TBM	Temporary Bench Mark
TP	Telegraph pole
TRP	Trial pit
TRL	Traffic light
W	Water cover
WL	Water level
WO	Wash out

SURVEY STATIONS

Name	Easting	Northing	Height
J1	343755.224	394867.077	32.551
J2	343668.355	394866.246	31.562
J3	343591.548	394864.569	30.541
J4	343540.084	394862.990	29.640
J5	343483.528	394861.016	28.632
J6	343401.460	394859.314	27.432
J7	343364.643	394858.228	26.849
J8	343340.434	394853.339	26.562
J9	343269.209	394848.987	25.981
J9A	343269.980	394985.680	25.701
J10	343279.803	394800.276	26.259
J11	343286.145	394700.439	26.909
J12	343293.262	394588.230	26.868
J13	343299.268	394487.623	26.477
J13A	343304.895	394400.275	26.522
J14	343307.353	394285.536	26.952
P1	343712.820	394753.602	32.637
P2	343592.822	394696.663	29.236
P3	343465.467	394742.886	27.587
P4	343474.337	394586.973	27.978
P4A	343587.863	394601.339	28.710
P4B	343613.483	394606.717	28.857
P4C	343621.118	394616.918	28.670
P4D	343609.150	394640.297	28.516
P4E	343629.126	394644.486	30.004
P4F	343651.812	394596.635	29.993
P5	343593.933	394497.464	29.378
P5A	343810.326	394531.288	32.798
P5B	343819.861	394532.842	33.769
P6	343723.515	394421.016	32.305
P7	343847.625	394489.921	34.357
P8	343928.029	394535.616	36.339
P9	343918.686	394654.577	35.624
P10	343902.814	394768.417	35.402
P11	343853.963	394862.898	34.299
P11A	343919.761	395002.353	36.533
P11B	344024.954	395090.519	41.273
P11C	343905.692	395136.149	40.056
P11D	343890.207	395126.263	38.705
P12	343817.517	394981.290	33.935
P13	343750.754	395152.300	35.044
P13A	343835.743	395155.725	37.978
P14	343920.045	395181.025	41.163
P15	343989.997	395211.595	43.151
P16	344031.984	395214.641	43.329
P16A	344046.711	395183.462	43.152
P16B	344016.630	395146.052	42.790
P16C	343962.118	395129.517	40.513
P17	344071.653	395230.771	43.183
P18	344119.754	395234.951	43.152
P19	344127.754	395246.425	43.052
P20	344106.761	395345.851	42.602
P21	344167.377	395140.782	43.514
S1	343804.257	394546.868	32.115
S2	343794.736	394561.925	31.941

KEY DIMENSIONS SHOULD BE CHECKED ON SITE
BEFORE COMMENCEMENT OF ANY WORKS

NOTE

Grid and Level related to OS
using active GPS data network

Amendments

	Date	Surveyor	Description of work

Powers&Tiltman Ltd
Land Surveyors

Meridian House
58/60 Hillside Road, Frodsham, Cheshire WA6 6AG
Tel: 01928 734473 Fax: 01928 735573
Email: mail@powerstiltman.co.uk
www.powerstiltman.co.uk

Land Off Home Farm Road

Knowsley

Topographical Survey

Client : Hallam Land Management

Surveyed By : PD/RM	Date : October 2017	A0 @ 1:500
Drawn By : PD	Drawing No : 7935/03	
Checked By : RM	Amendment :	