


Sonett Gate, Prescott

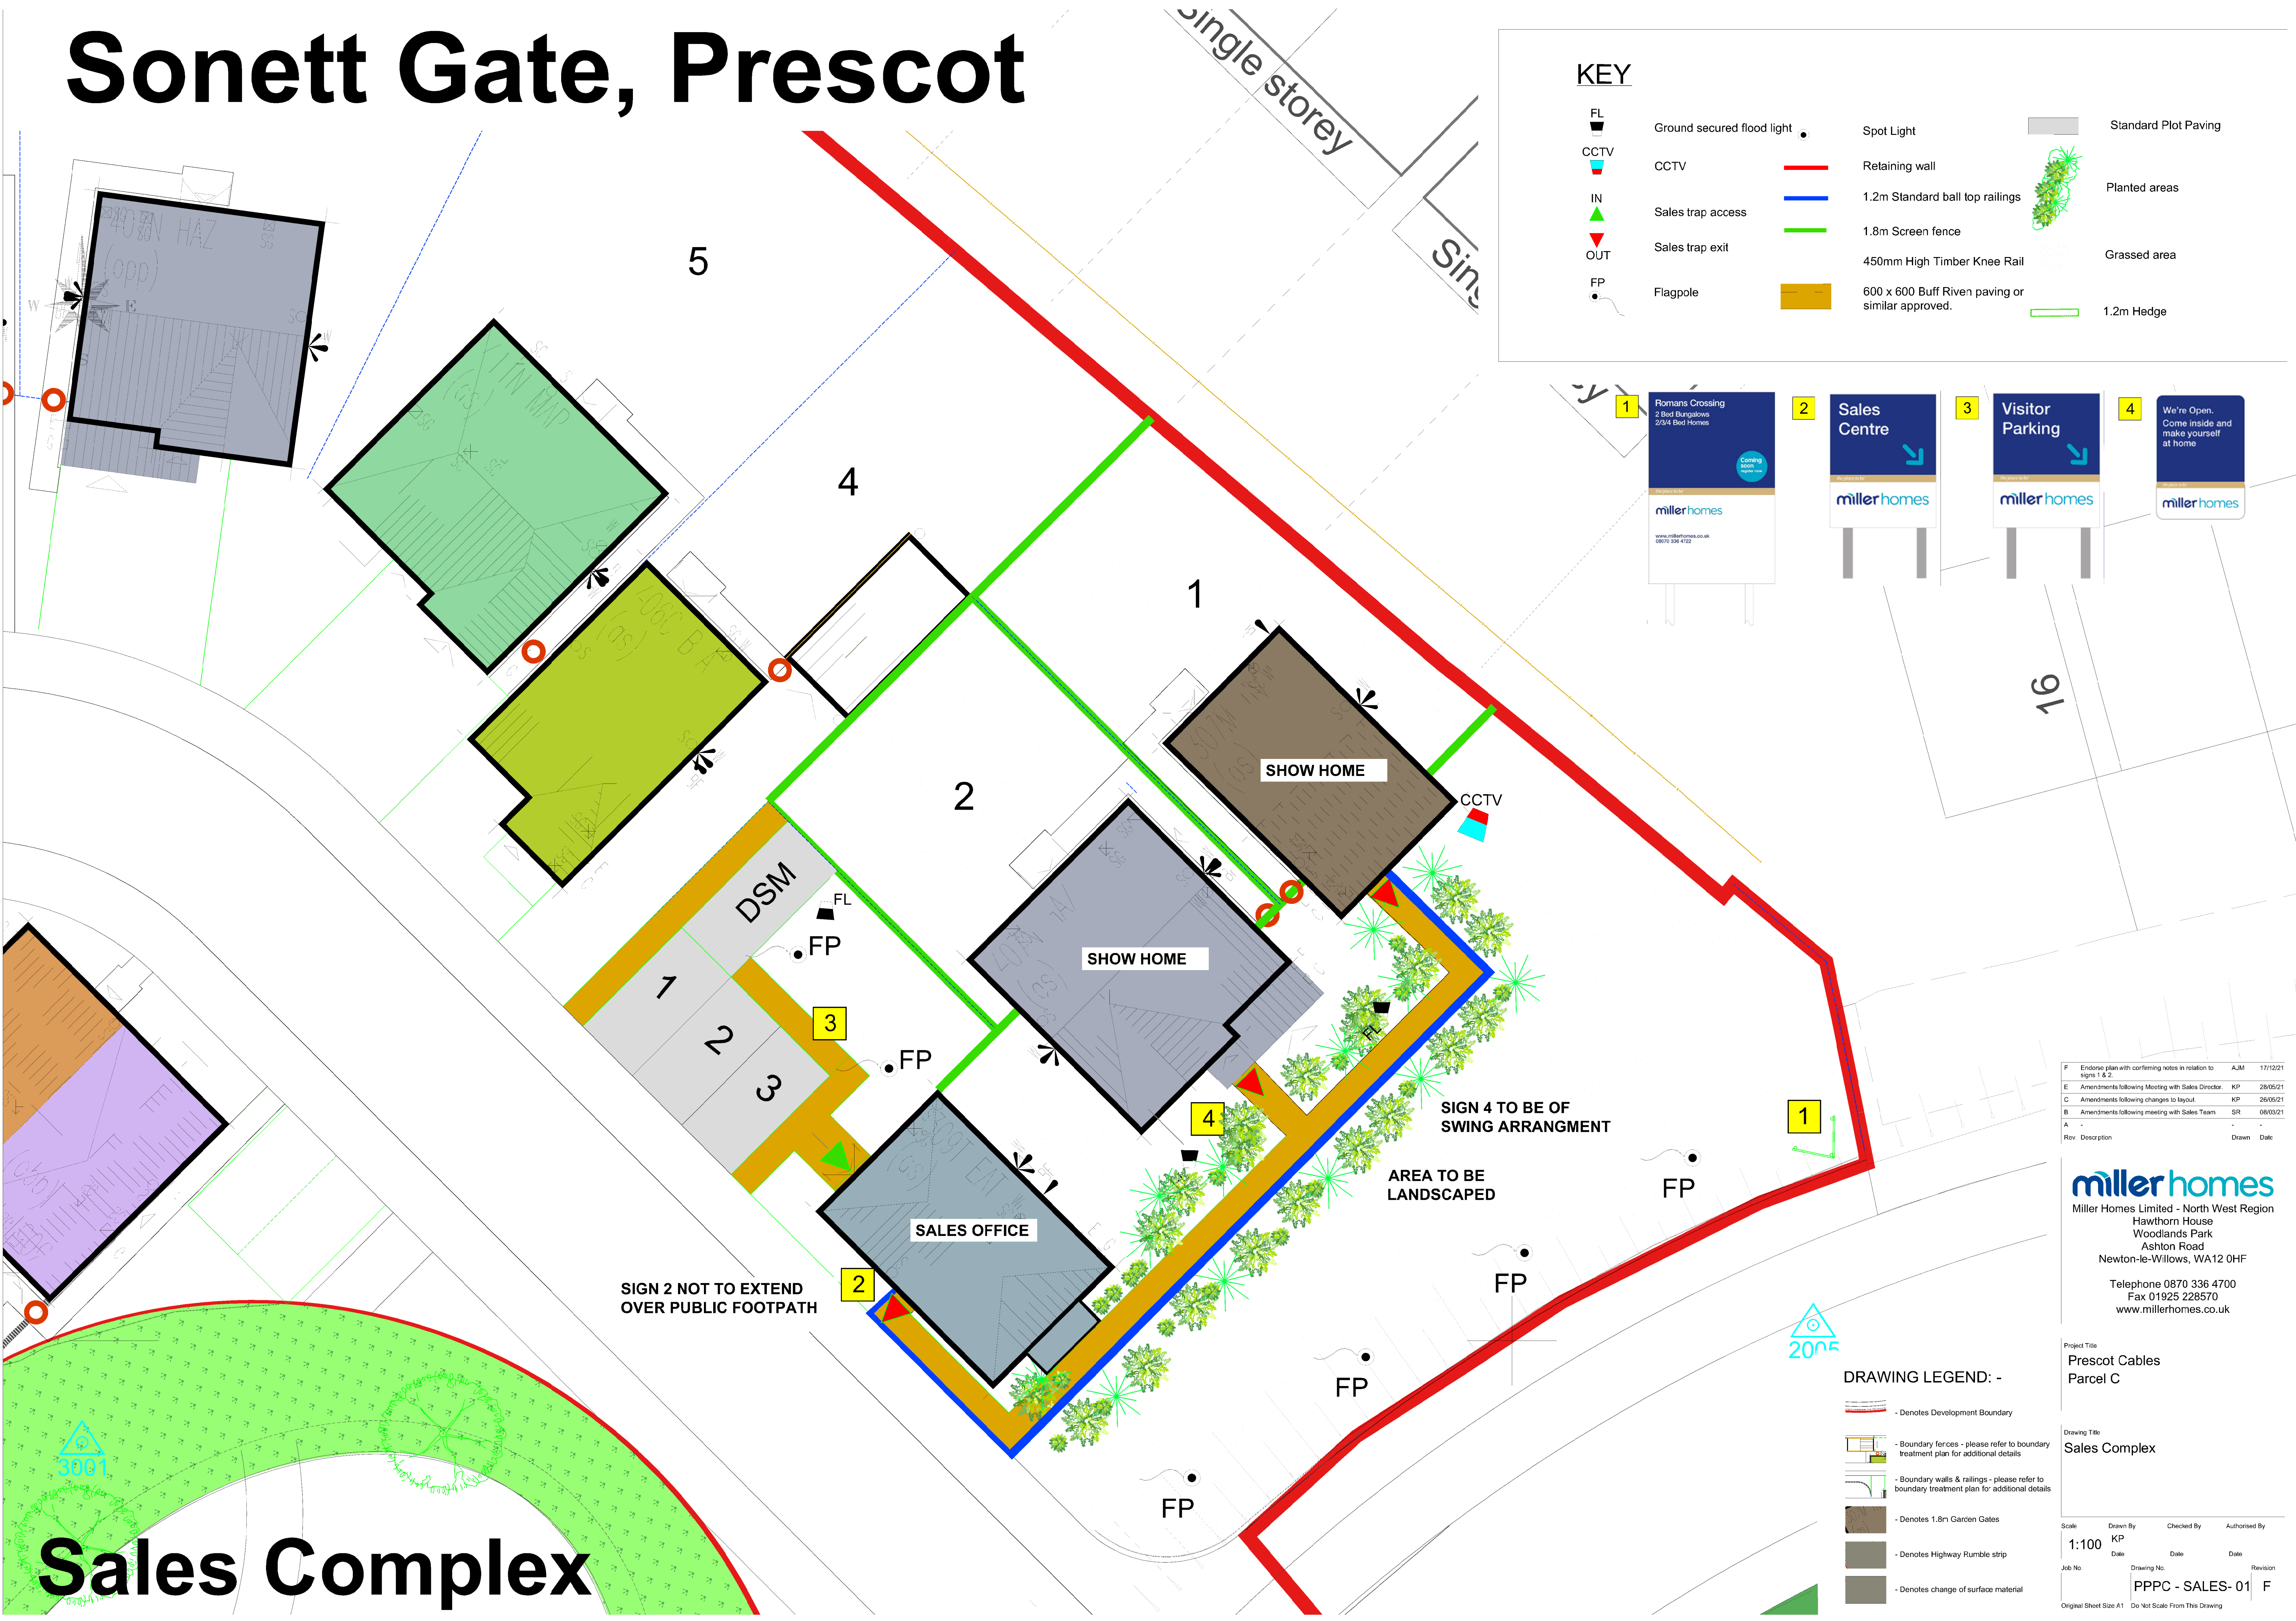

Sales Complex

F	Endorse plan with confirming notes in relation to signs 1 & 2	AJM	17/12/21
E	Amendments following Meeting with Sales Director	KP	28/05/21
C	Amendments following changes to layout	KP	26/05/21
B	Amendments following meeting with Sales Team	SR	08/03/21
A			
Rev	Description	Drawn	Date

millerhomes
Miller Homes Limited - North West Region
Hawthorn House
Woodlands Park
Ashton Road
Newton-le-Willows, WA12 0HF
Telephone 0870 336 4700
Fax 01925 228570
www.millerhomes.co.uk

Project Title
**Prescot Cables
Parcel C**

Drawing Title
Sales Complex

Scale:	Drawn By:	Checked By:	Authorised By:
1:100	KP		
Job No:	Date:	Date:	Date:
Drawing No:	PPPC - SALES- 01	Revision:	F
Original Sheet Size A1	Do Not Scale From This Drawing		