



Stanfords Planning Map Data

Production Date: 05 February 2026
Top Left: 343750 392968 Bottom Right: 344215 392715
© Crown copyright and database rights 2026 Ordnance Survey AC0000824000.
Reproduction in whole or in part is prohibited without the permission of Ordnance Survey

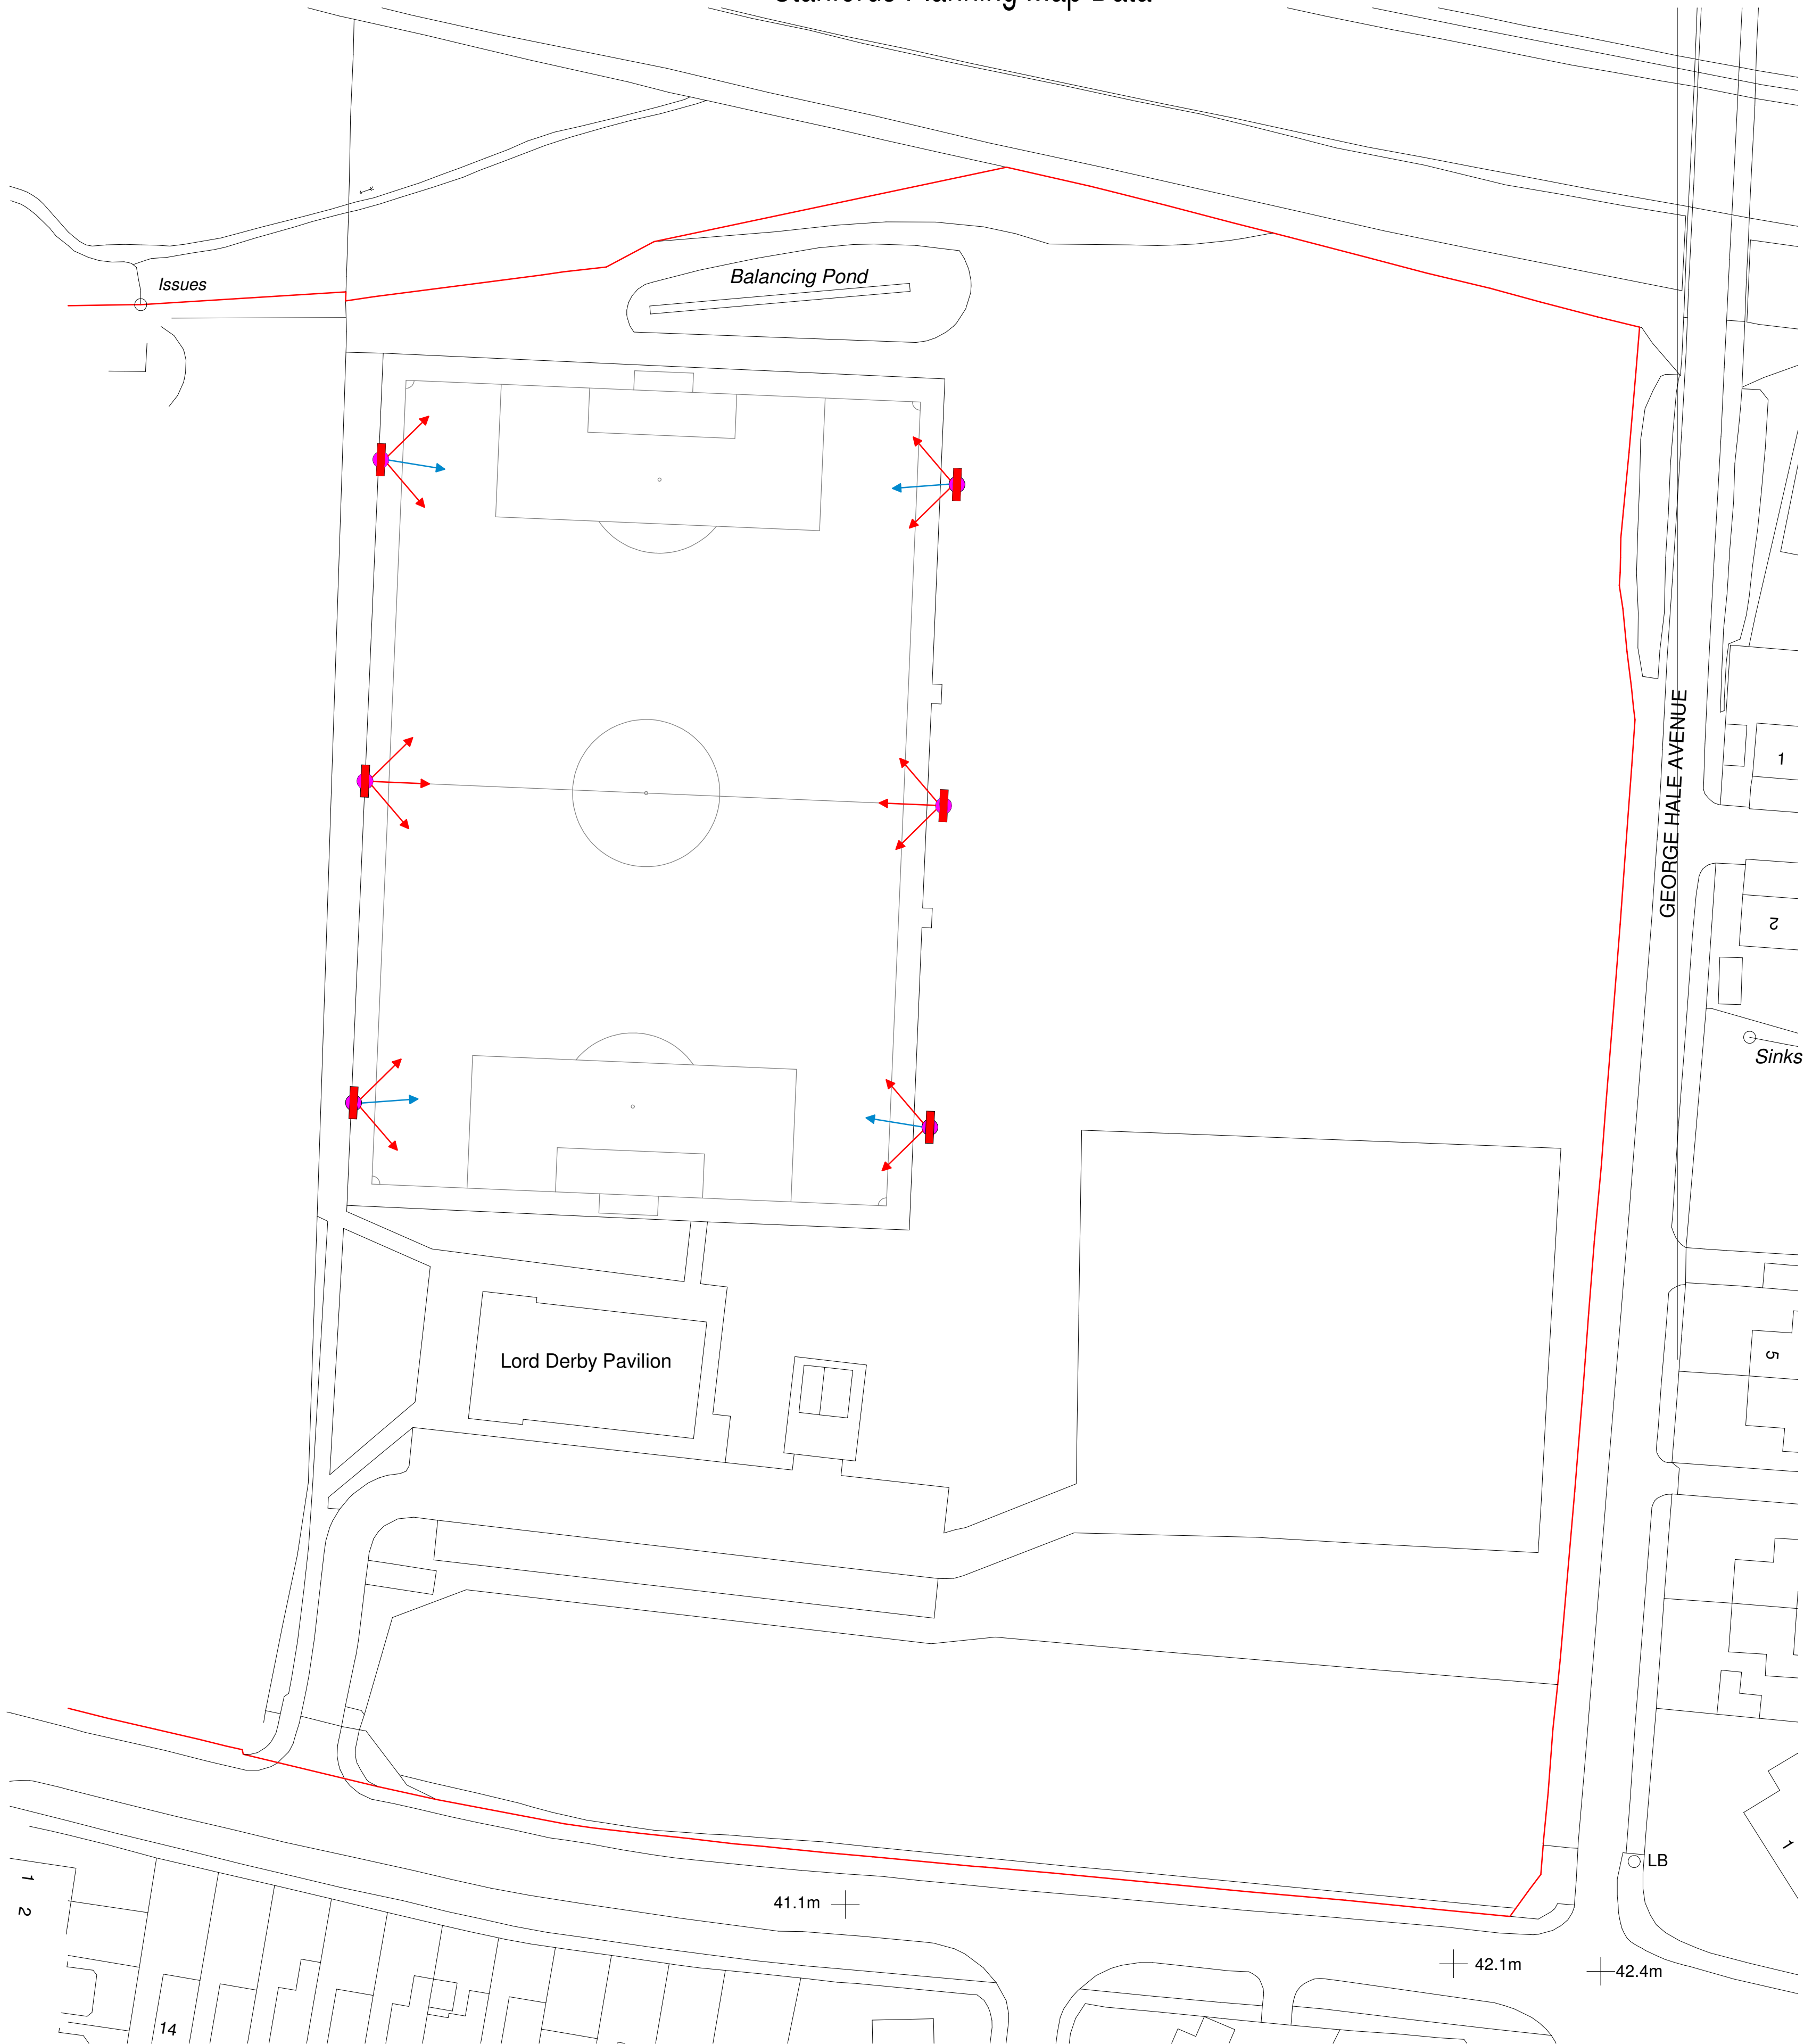

EXISTING BLOCK PLAN

- Location of 6No. new 15m columns
- 3No. ABE960-T4VVSB3-50K-3535M-SPC @15m
- 2No. ABE960-T4VVSB3-50K-3535M-SPC @15m
- 1No. ABE1440-T4VVSB3-50K-3535M-SPC @15m

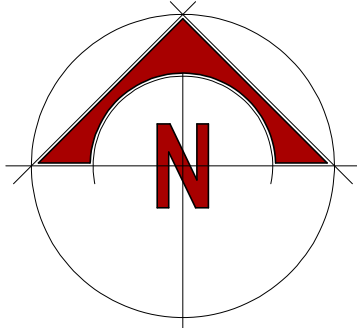

Rev	Date	Details	Ref
PROJECT:			
Proposed LED floodlight and column installation at AFC Knowsley Lord Derby Pavillion Liverpool L34 7HD			
PROPOSED BLOCK PLAN			
CLIENT: AFC Knowsley			
SCALE: 1:500 @ A1		DRAWING NO:	
DATE: FEB 2026	DRAWN: m. bissex	2026/AFCK/03	
GrassRoots Power Community Interest Company Rumwell Hall Rumwell Taunton TA4 1EL			
			
<u>planning@grassrootspower.org.uk</u>			

