
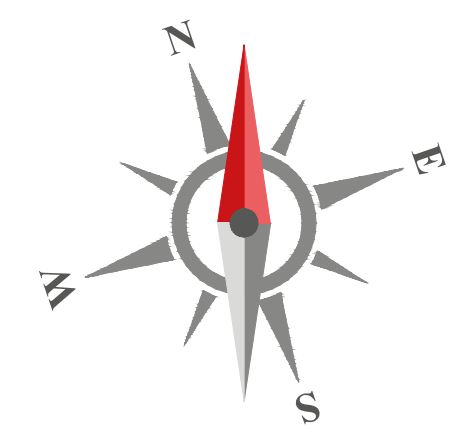


Cherryfield Drive - Proposed Levels Plan

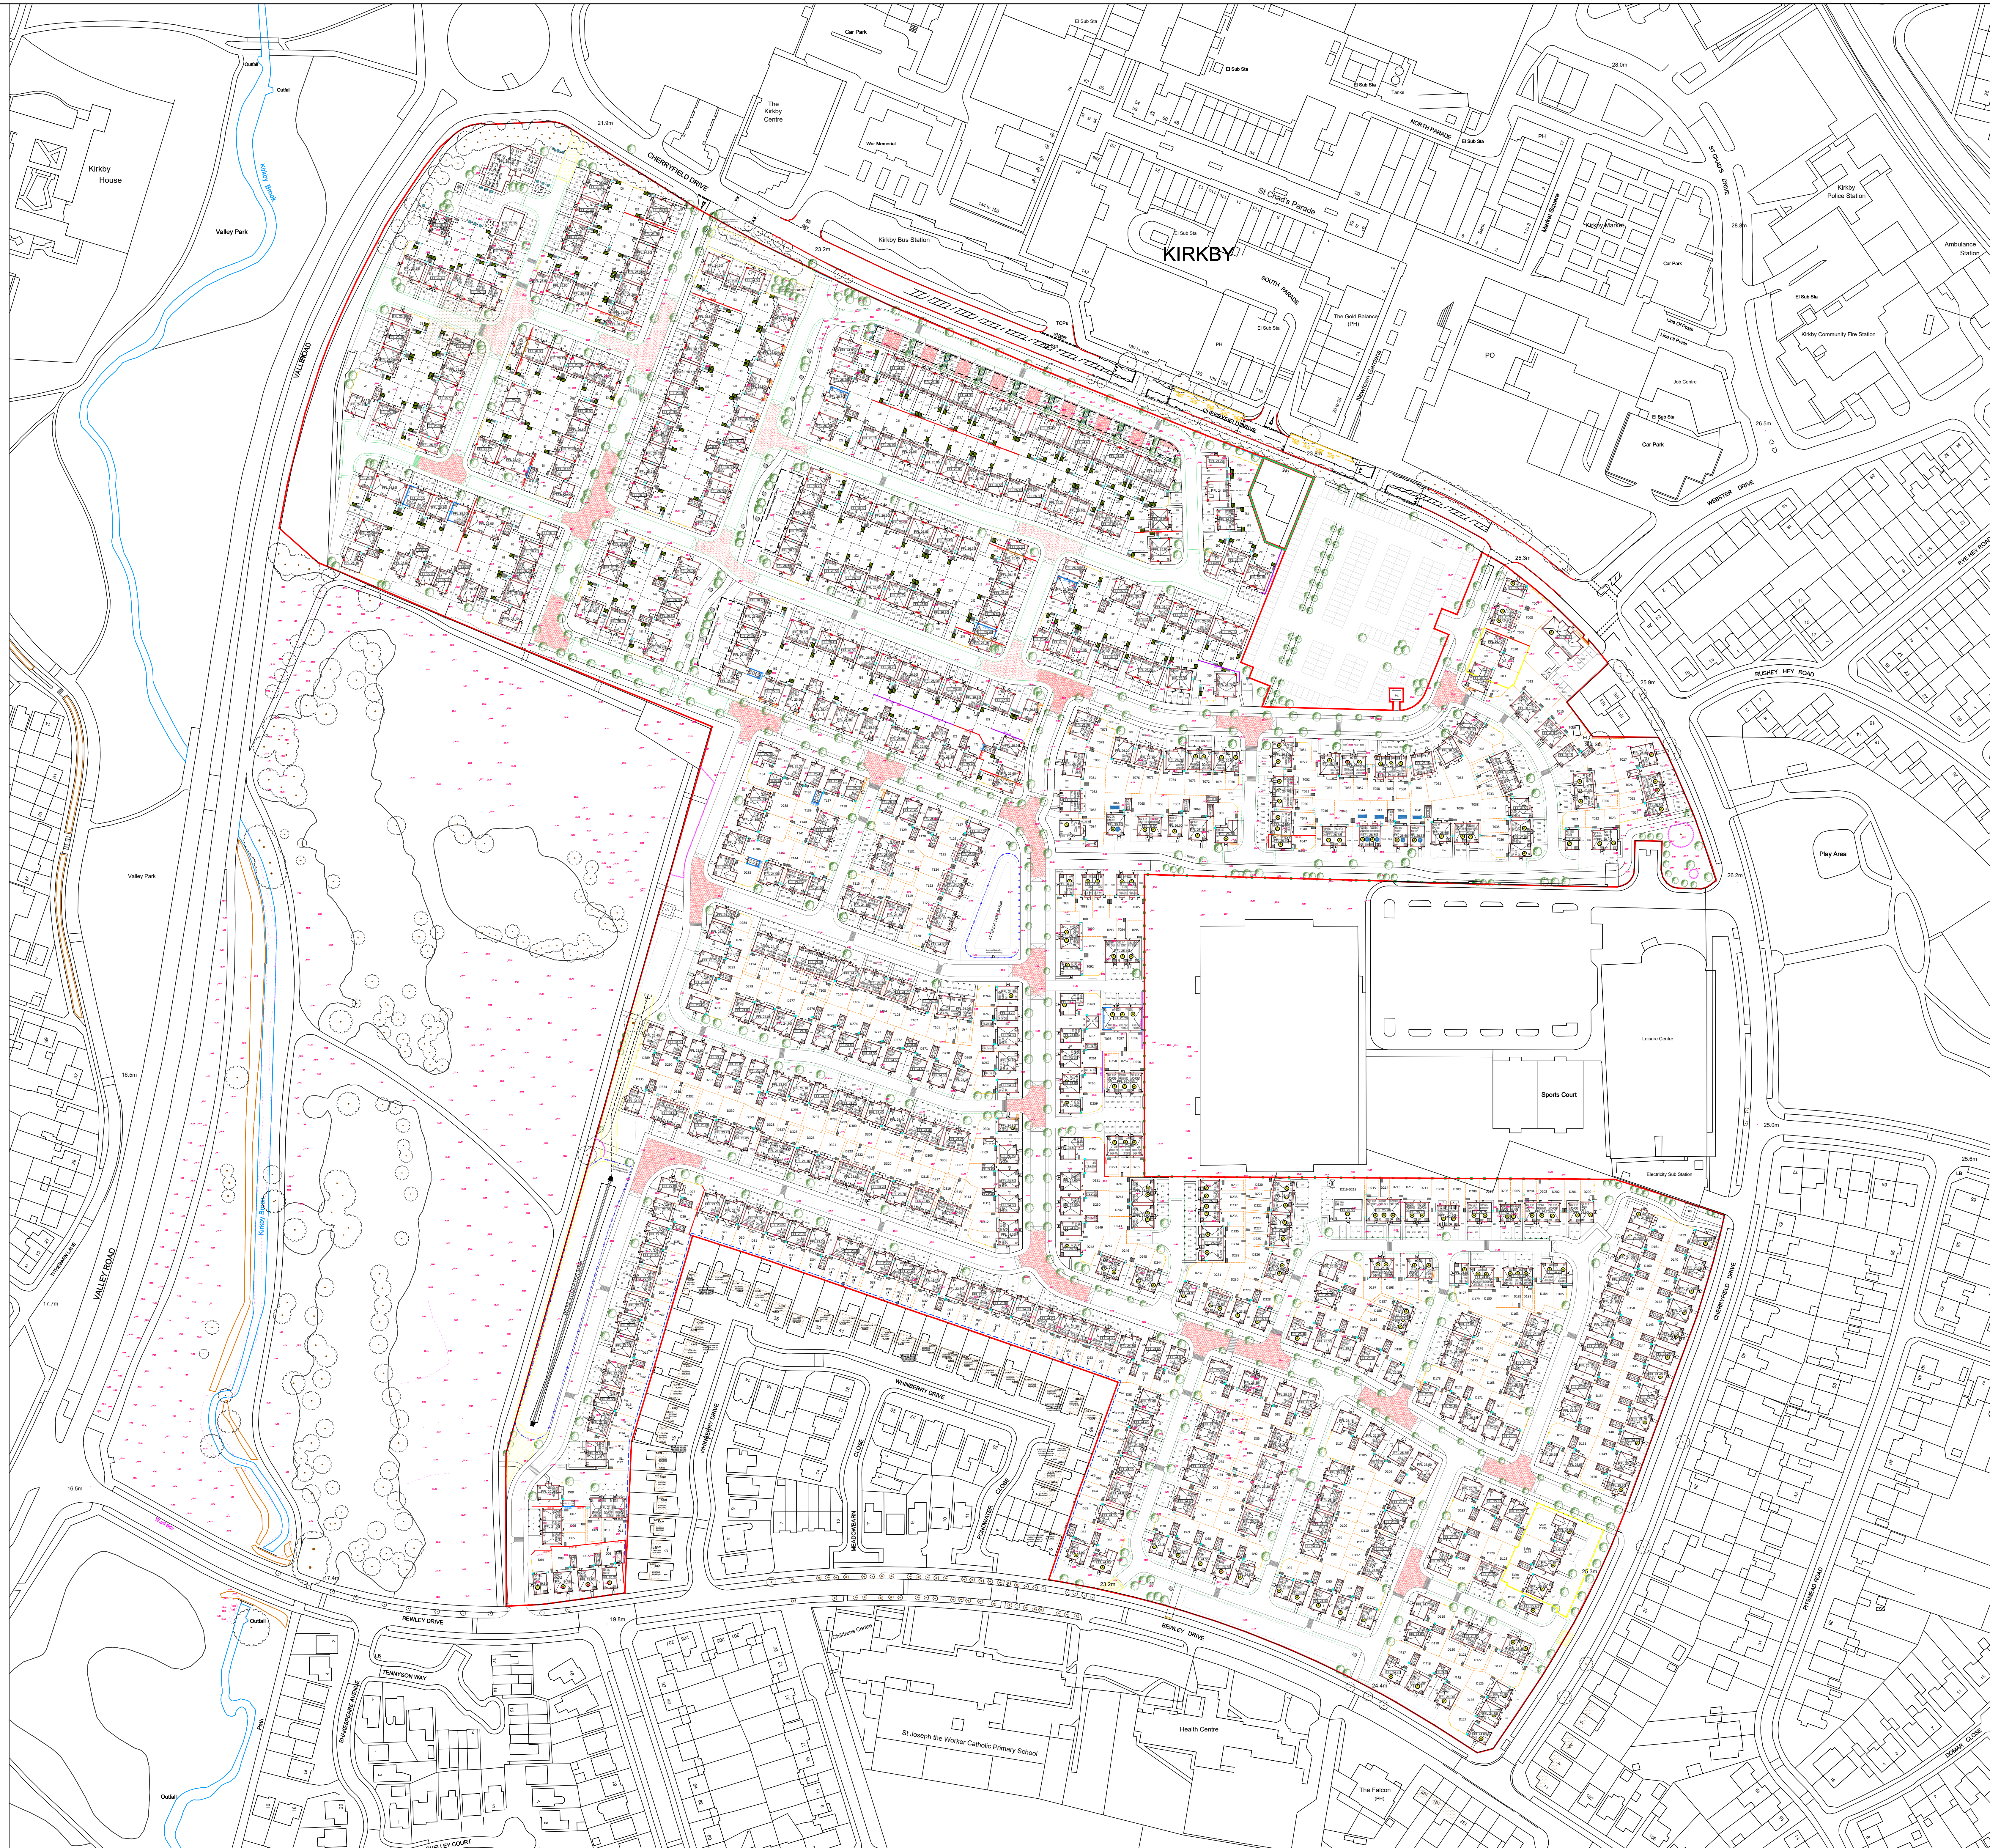

Key:	
	Application Boundary
	Proposed Finished Floor Levels
	Proposed Ridge Height Level
	Proposed Eaves Height Level
	Existing Levels
	Proposed Land Drain

P03	Land drainage added to plans bounding Whitherry Drive and Ponderosa Close	14.04.20	KW
P02	Customer address added to plans bounding Whitherry Drive and Ponderosa Close	13.12.20	KW
Revision	Description	Date	Design By

Project		2nd Floor & Drift Wilson Homes	
Cherryfield Drive, Kirby		Carl Webb	
Proposed Levels Plan		Barratt Development Plans	
DWH & Barratt		100 Cherryfield Drive, Kirby Cheshire, L35 1AP Telephone: 0151 656600	
Design By	Date	Scale at 1:1000	Revision
JC	10.12.24	R1000	P03

H2305 - DR - XX - XX - DR - UL - 313001	D W H	BARRATT
---	--------------	----------------

Do not scale from this drawing. Work to given dimensions only. Any discrepancies are to be reported to Originator.