


Schedule						
Symbol	Label	Quantity	Catalog Number	Description	Lumen Output	Wattage
	A1	6	DSX1.2.LA164.AY	Column Mounted @ 6m 0 Bracket Tilt	16556	131
	C1	10	DSX1.2.LA084.AY	Column Mounted @ 6m 0 Bracket Tilt	8641	68
	H1	6	DSX1.2.LA084.FW	Column Mounted @ 6m 0	8895	68
	I1	1	DSX1.2.LA054.AY	Column Mounted @ 6m 0	4621	34

Statistics					
Description	Symbol	Avg	Min	Min/Avg	
Access Road East		25 lux	9 lux	0.36	
Filling Station		20 lux	8 lux	0.40	
Footpath		22 lux	9 lux	0.41	
Unit 5A Drive Thru		53 lux	23 lux	0.43	
Unit 5A Car Park		30 lux	14 lux	0.47	

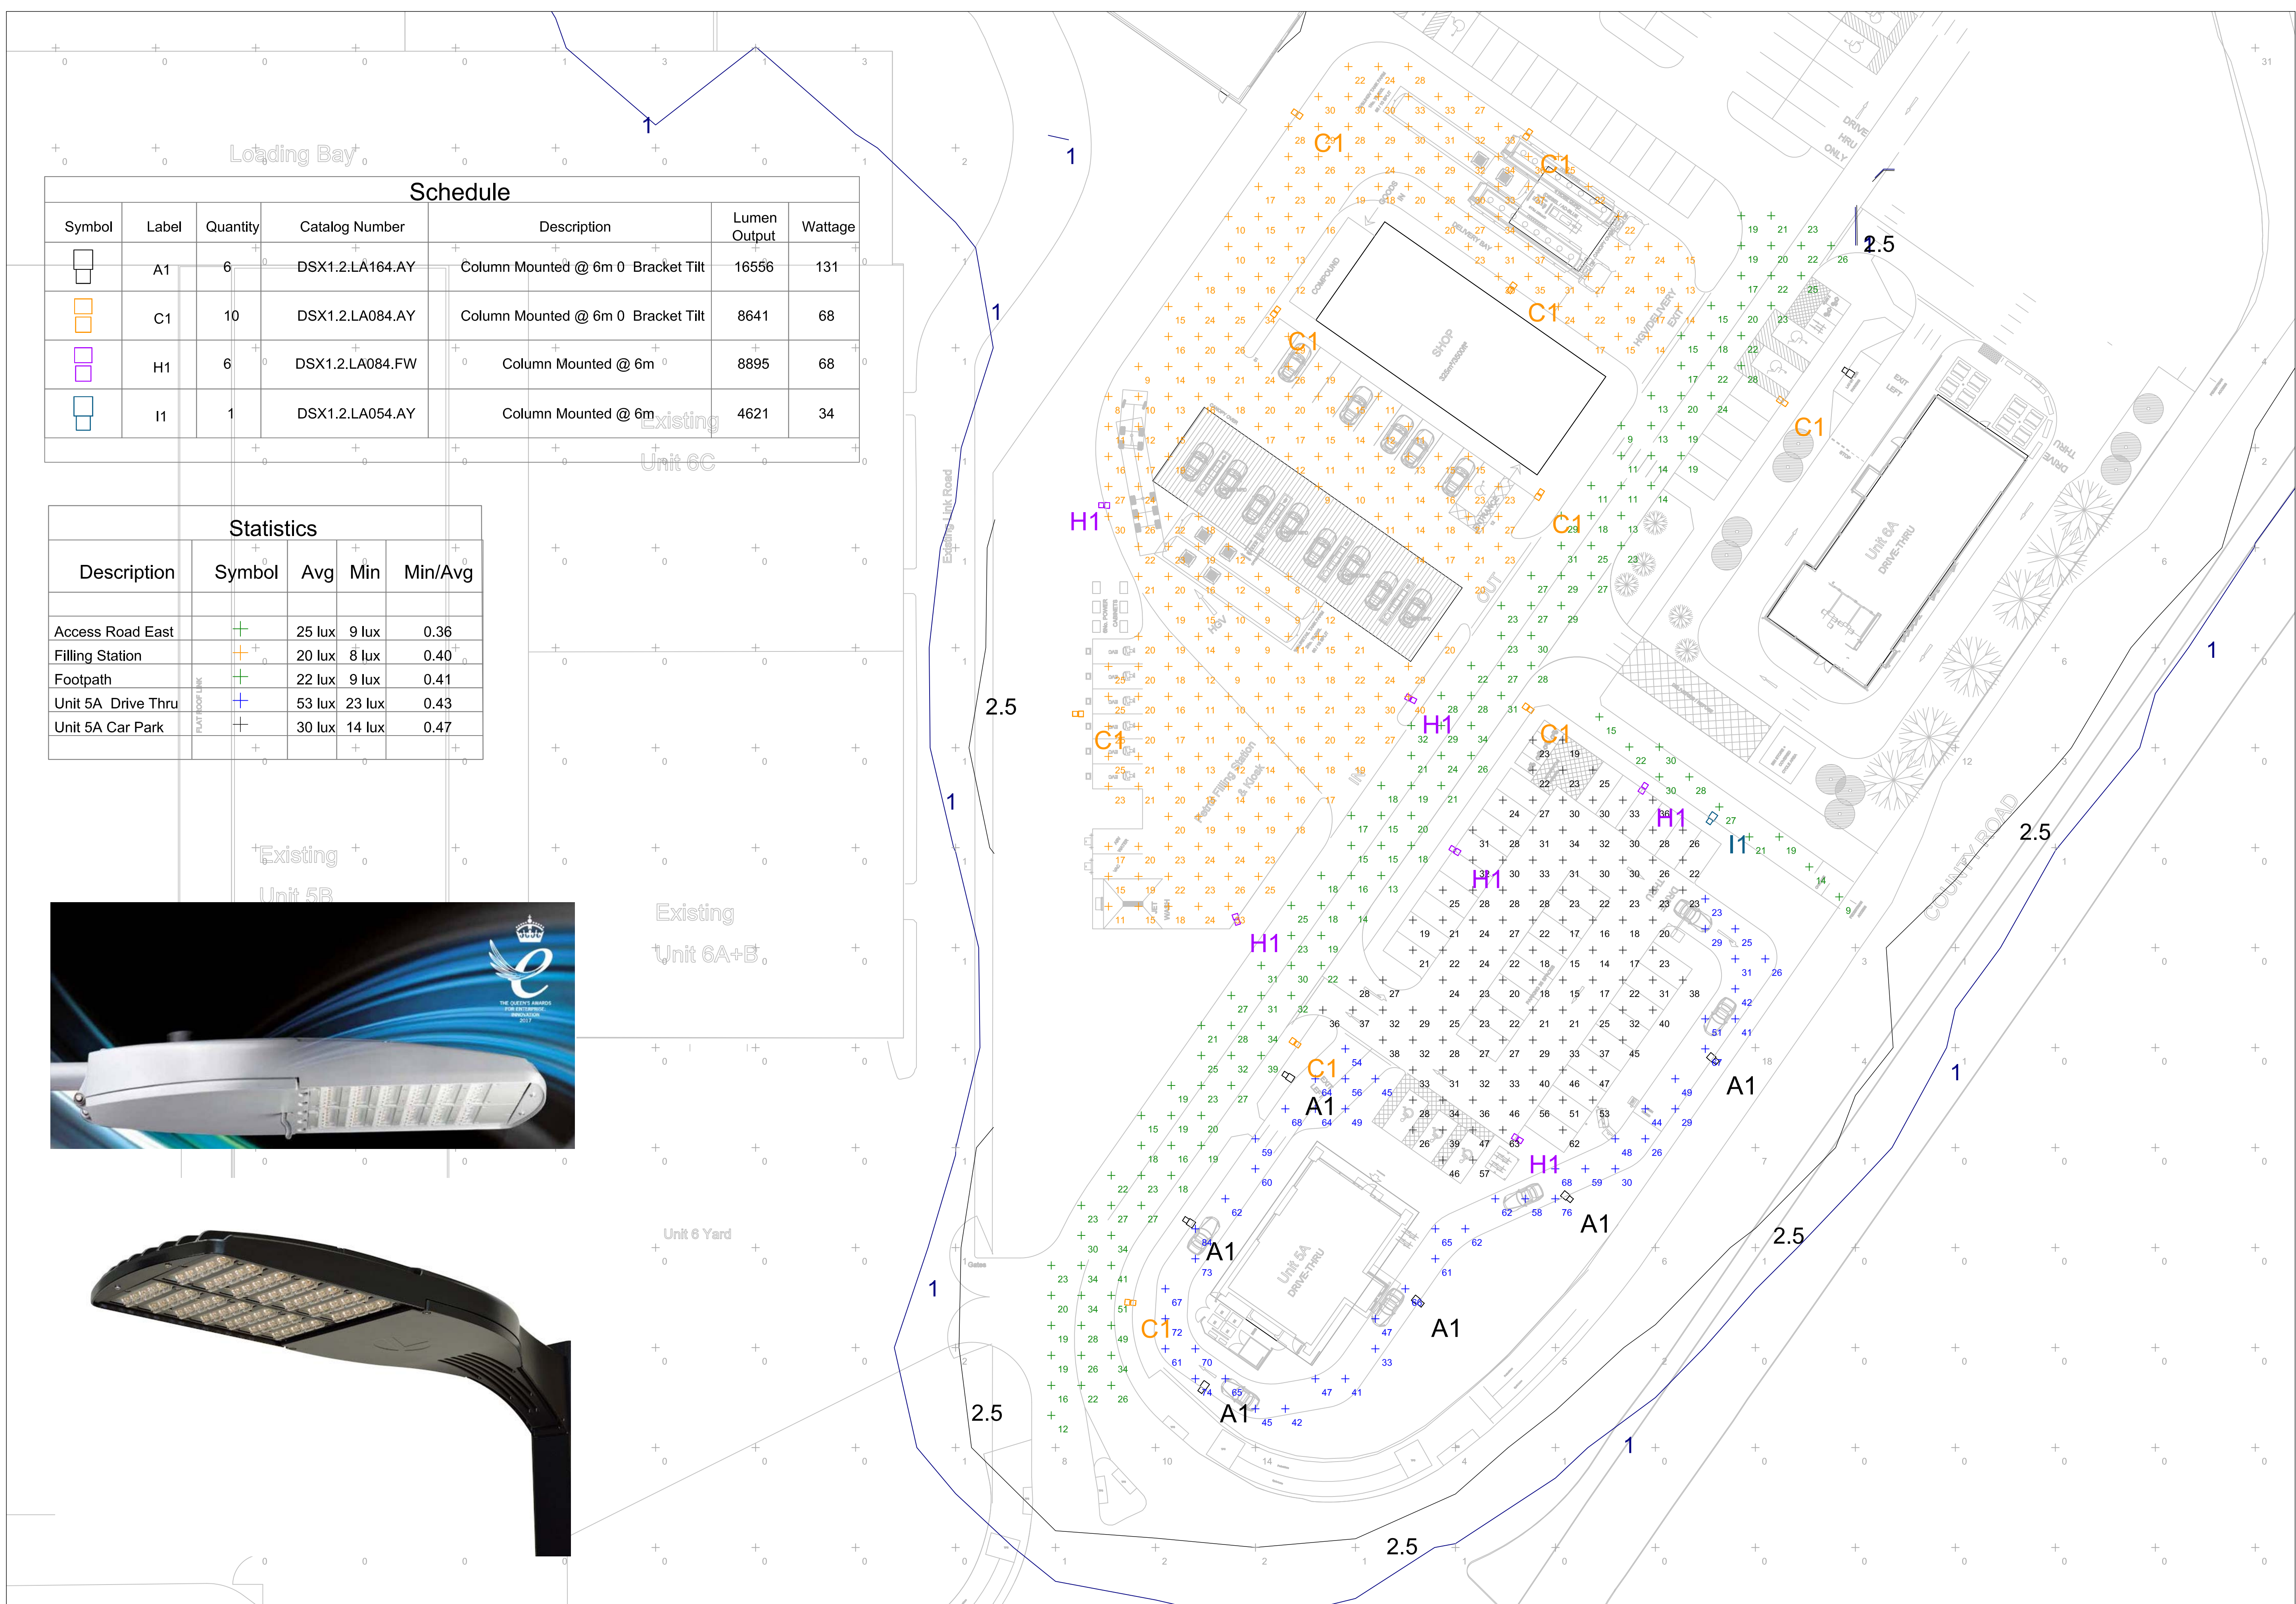

Note
Holophane Europe Ltd offer a Lighting Design Service in good faith and without charge, every effort is made to ensure we interpret the design specification accurately. All illuminance values shown are the result of theoretical computer calculations; summated by luminaires positioned in a fixed relationship to each other and the statistical zone. In practice the values may vary due to tolerances in column installation, luminaire orientation, surface reflectance and fluctuations in power supply (voltage).Results provided within this design are derived from product specific photometry, the substitution of alternative luminaires will not produce comparable results.