


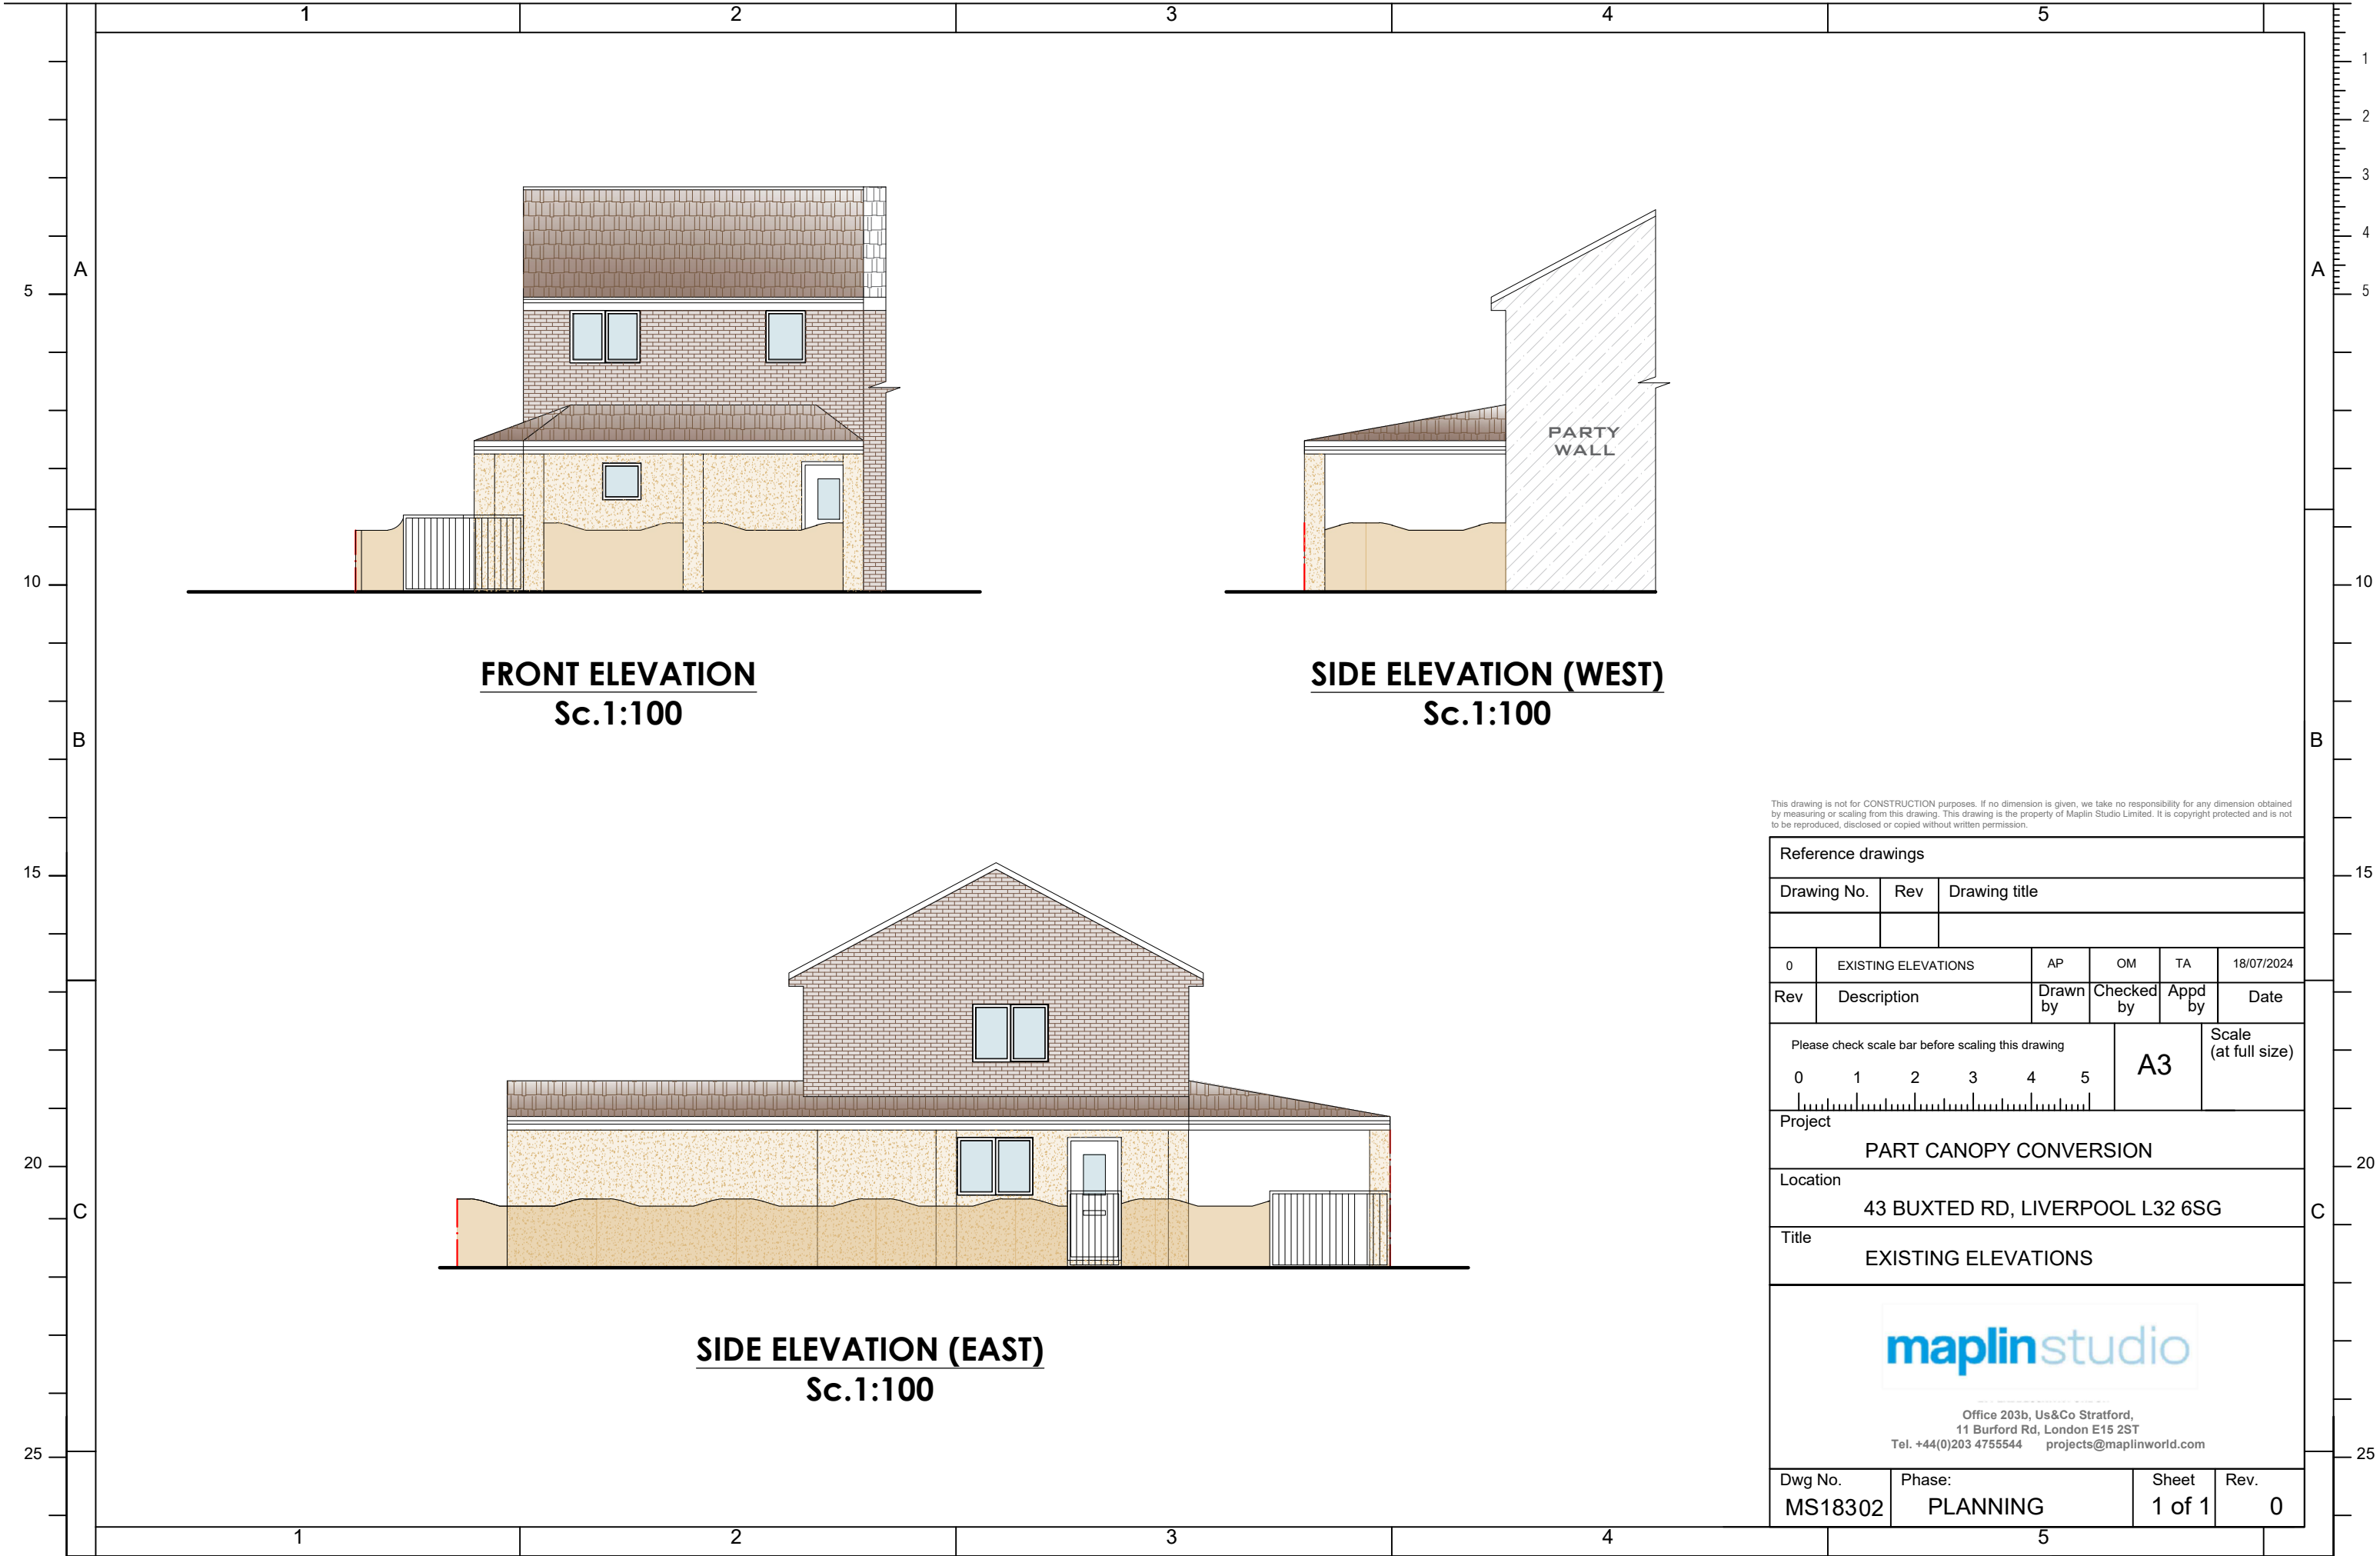

This drawing is not for CONSTRUCTION purposes. If no dimension is given, we take no responsibility for any dimension obtained by measuring or scaling from this drawing. This drawing is the property of Maplin Studio Limited. It is copyright protected and is not to be reproduced, disclosed or copied without written permission.

Reference drawings						
Drawing No.		Rev	Drawing title			
0	EXISTING ELEVATIONS		AP	OM	TA	18/07/2024
Rev	Description		Drawn by	Checked by	Appd by	Date
	Please check scale bar before scaling this drawing			A3		Scale (at full size)
0	1	2	3	4	5	
Project						
PART CANOPY CONVERSION						
Location						
43 BUXTED RD, LIVERPOOL L32 6SG						
Title						
EXISTING ELEVATIONS						
 Office 203b, Us&Co Stratford, 11 Burford Rd, London E15 2ST Tel. +44(0)203 4755544 projects@maplinworld.com						
Dwg No.		Phase:		Sheet		Rev.
MS18302		PLANNING		1 of 1		0