

Notes | LPA Plans

Drawing Status
PLANNING

This drawing is a C4 Projects and is not to be copied, reproduced or re-distributed either in whole or part without the prior written permission of the copyright owner.


The copyright shall have no responsibility for any liability, loss, cost, damage or expense arising from or relating to any use of this document other than for the intended purpose only.

This drawing shall be read in conjunction with all other relevant drawings, specifications and associated documentation. Any discrepancies, errors or omissions are to be reported to the copyright owner immediately.

This drawing can be used for planning purposes only. It is not to be used for construction purposes. It is not to be used for construction purposes. It is not to be used for construction purposes.

When the drawing is issued in CAD, it is an uncontrolled version issued for information only. It is not to be used for construction purposes. It is not to be used for construction purposes.

CA Projects does not accept liability for any loss or damage of any information held in the drawing resulting from the transition from the original file format to any other file format or from the respective loading of it on any other programme.

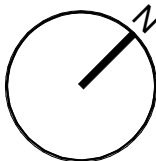

Key | Codes

Room References

B1-00-001

- Sequential number (3 digits)
- Level
- Building | Spatial Breakdown


This drawing is to be read in conjunction with:

Series 8000 Drawings
LPA Site Location Plan
LPA GA Building Plans
LPA GA Elevations

Legend | Rooms

- Admin
- Circulation
- Classrooms
- Sanitary
- Stores

P4
Loft area conversion with
proposed rooflights and PV
panels.

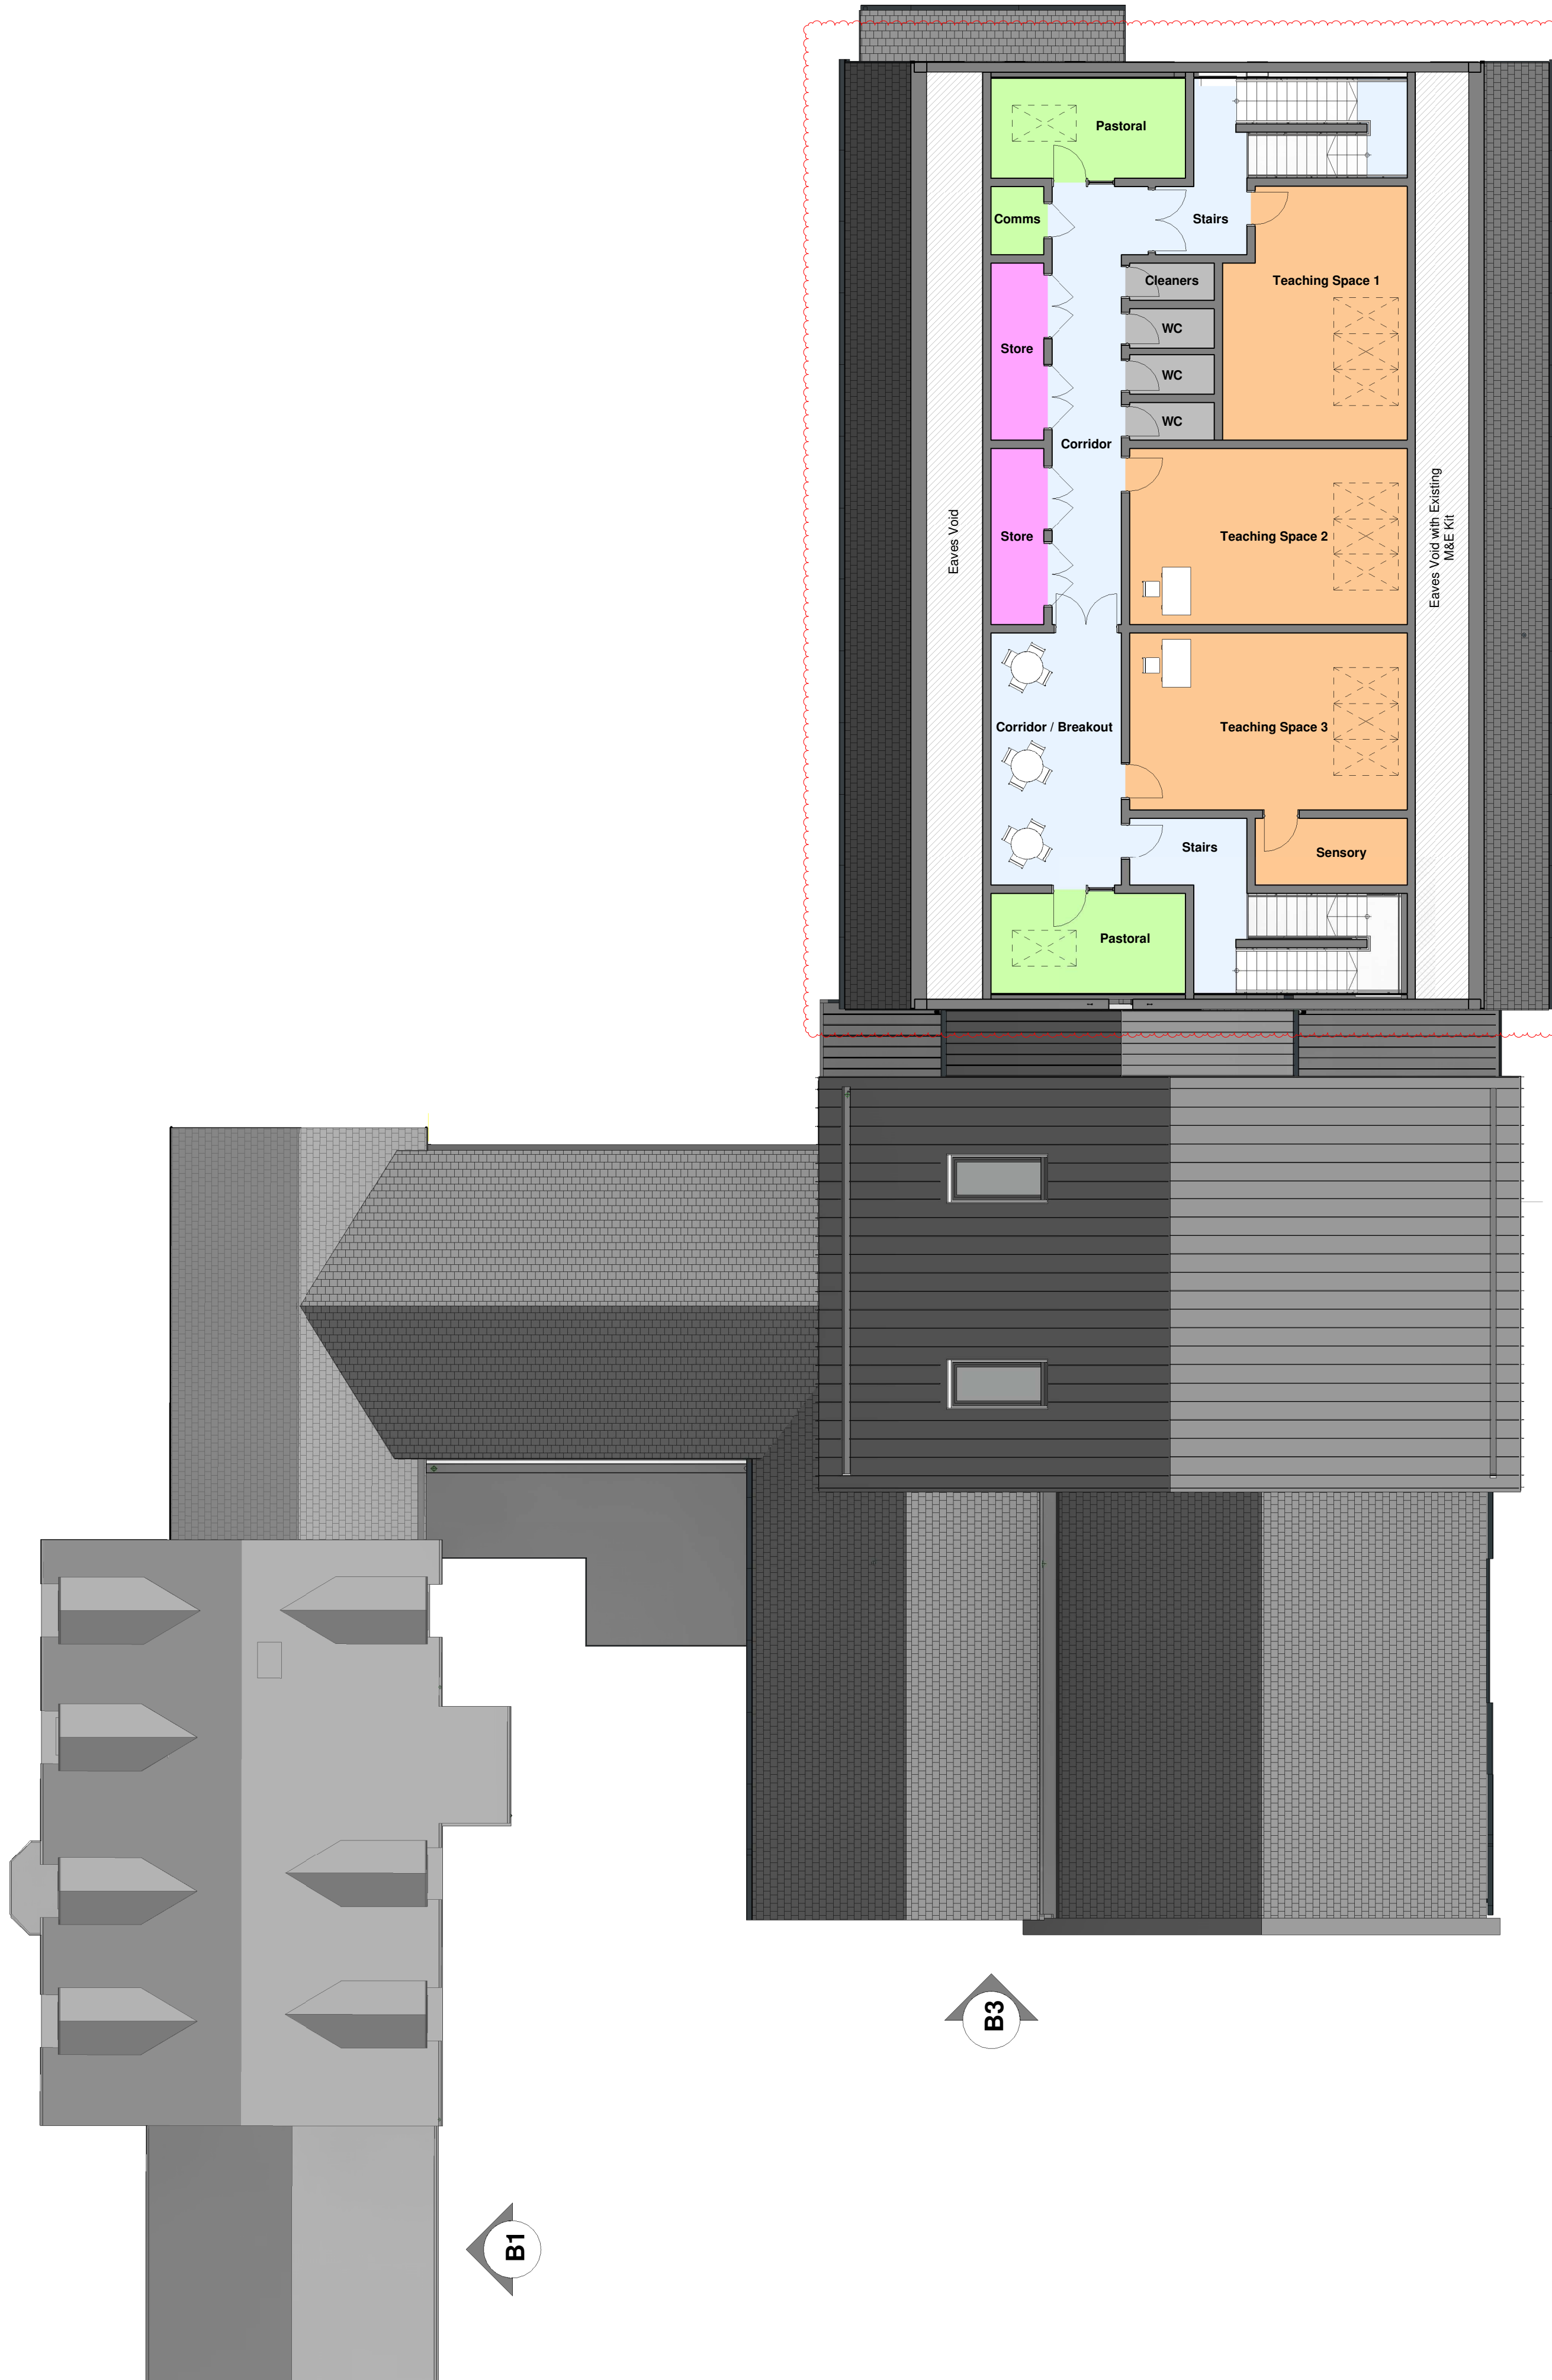

P4	Drawing Updated for Loft Conversion	TO	01.05.24	NE
R01	NMA Application	AW	18.01.22	AL
C04	Final Construction Issue	AW	07.11.22	AL
P3	Issue for NMA Application	AW	24.10.22	AL
C03	Issue for Coordination	AW	11.07.22	AL
C02	Gridlines Amended to Suit Final Stairwork Design, Staircase Design Amended	AW	05.05.22	JP
C01	Issue for Construction	ES	31.03.22	JP
P2	Ph 2 Amended: Secondary School Roof Amended	AW	19.04.21	JP
P1	First Issue of Drawing	AW	30.03.21	JP
Rev	Revision Details	Drawn	Date	Checkd

C4

Projects

info@c4projects.co.uk
www.c4projects.co.uk

Architecture • Project Management • Building Surveying • Cost Consultancy • Interior Design

340 Piccadilly Court
Centre Park
Warrington
WA1 1RG
T: 01925 751 852

Phoenix House
45 Cross Street
Manchester
M2 4JF
T: 0161 399 2167

Client:
Witherslack Group

Project:
Witherslack Group - Lakeside School - Ph 2
Naylor's Rd, Liverpool L27 2YA

Drawing Title

Loft Plan as Proposed

Drawn by: AW Created: 04.21

C4 Job no.: 20-034 As indicated @ A1

Orig no.: 20034-C4P-BB-ZZ-DR-A-2002

Status	Purpose of Issue	Rev
S2	FOR INFORMATION	P4

01 20_ZZ_Loft Plan as Proposed
1 : 125