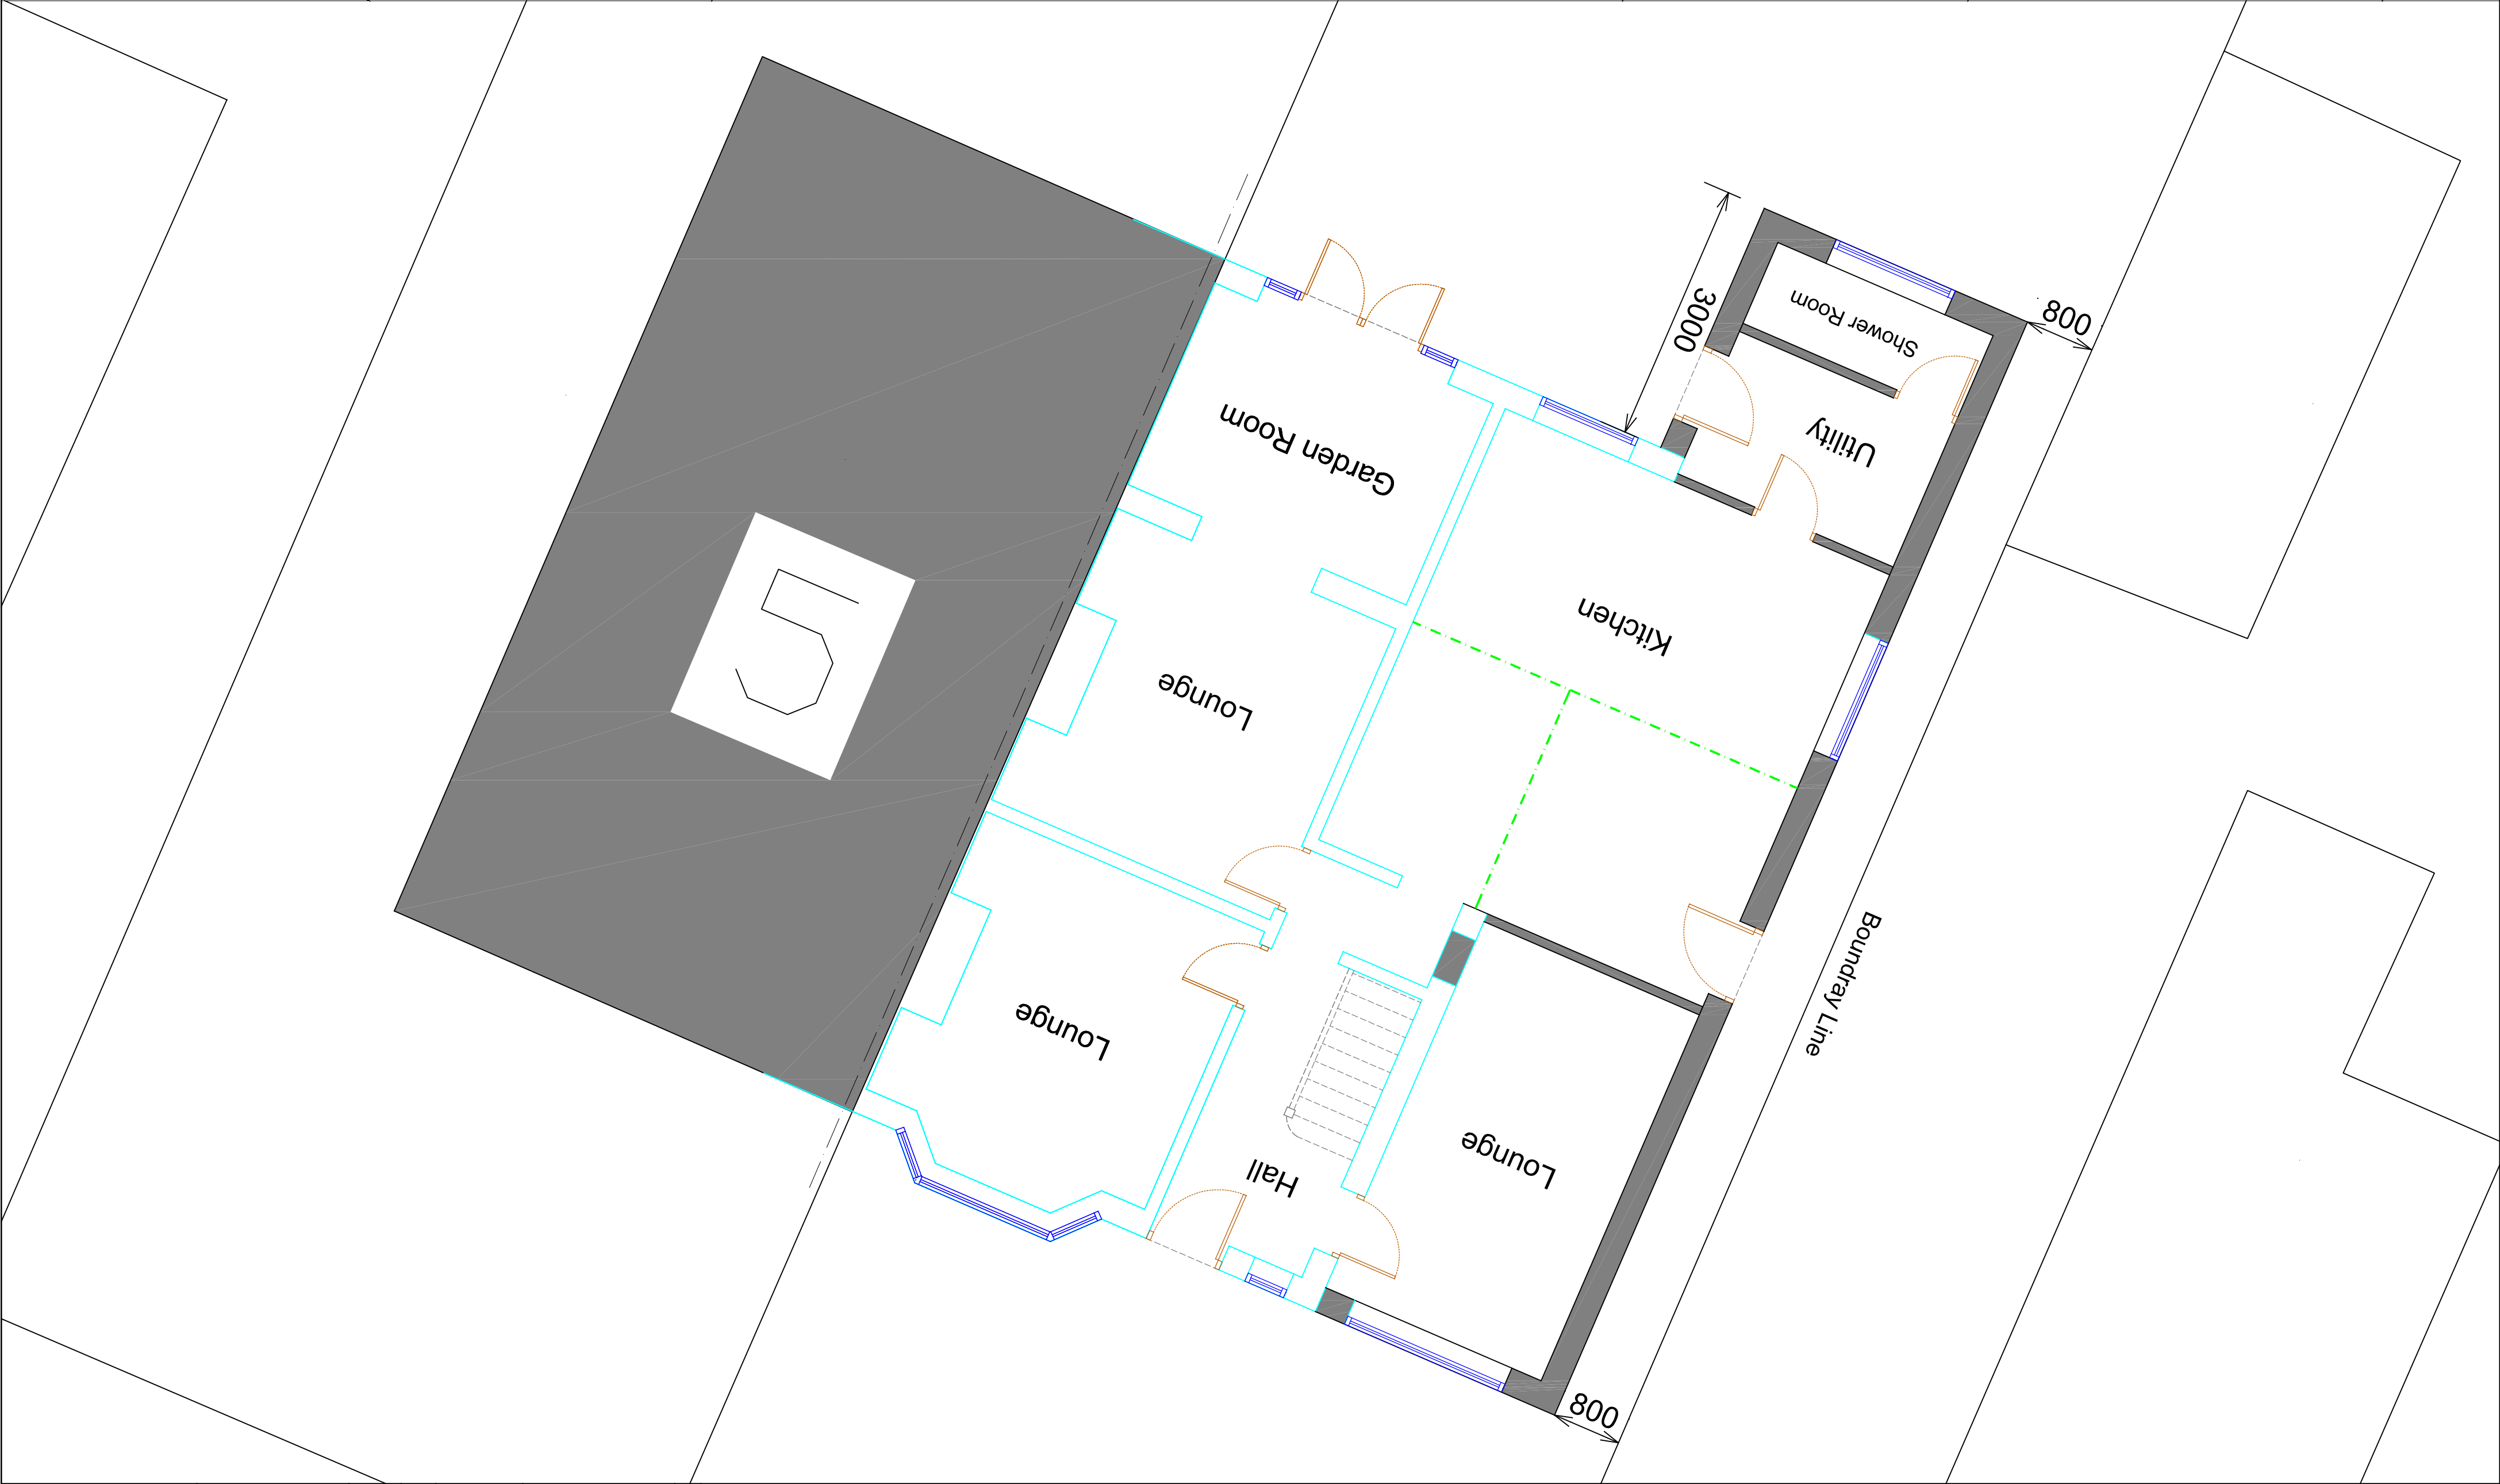
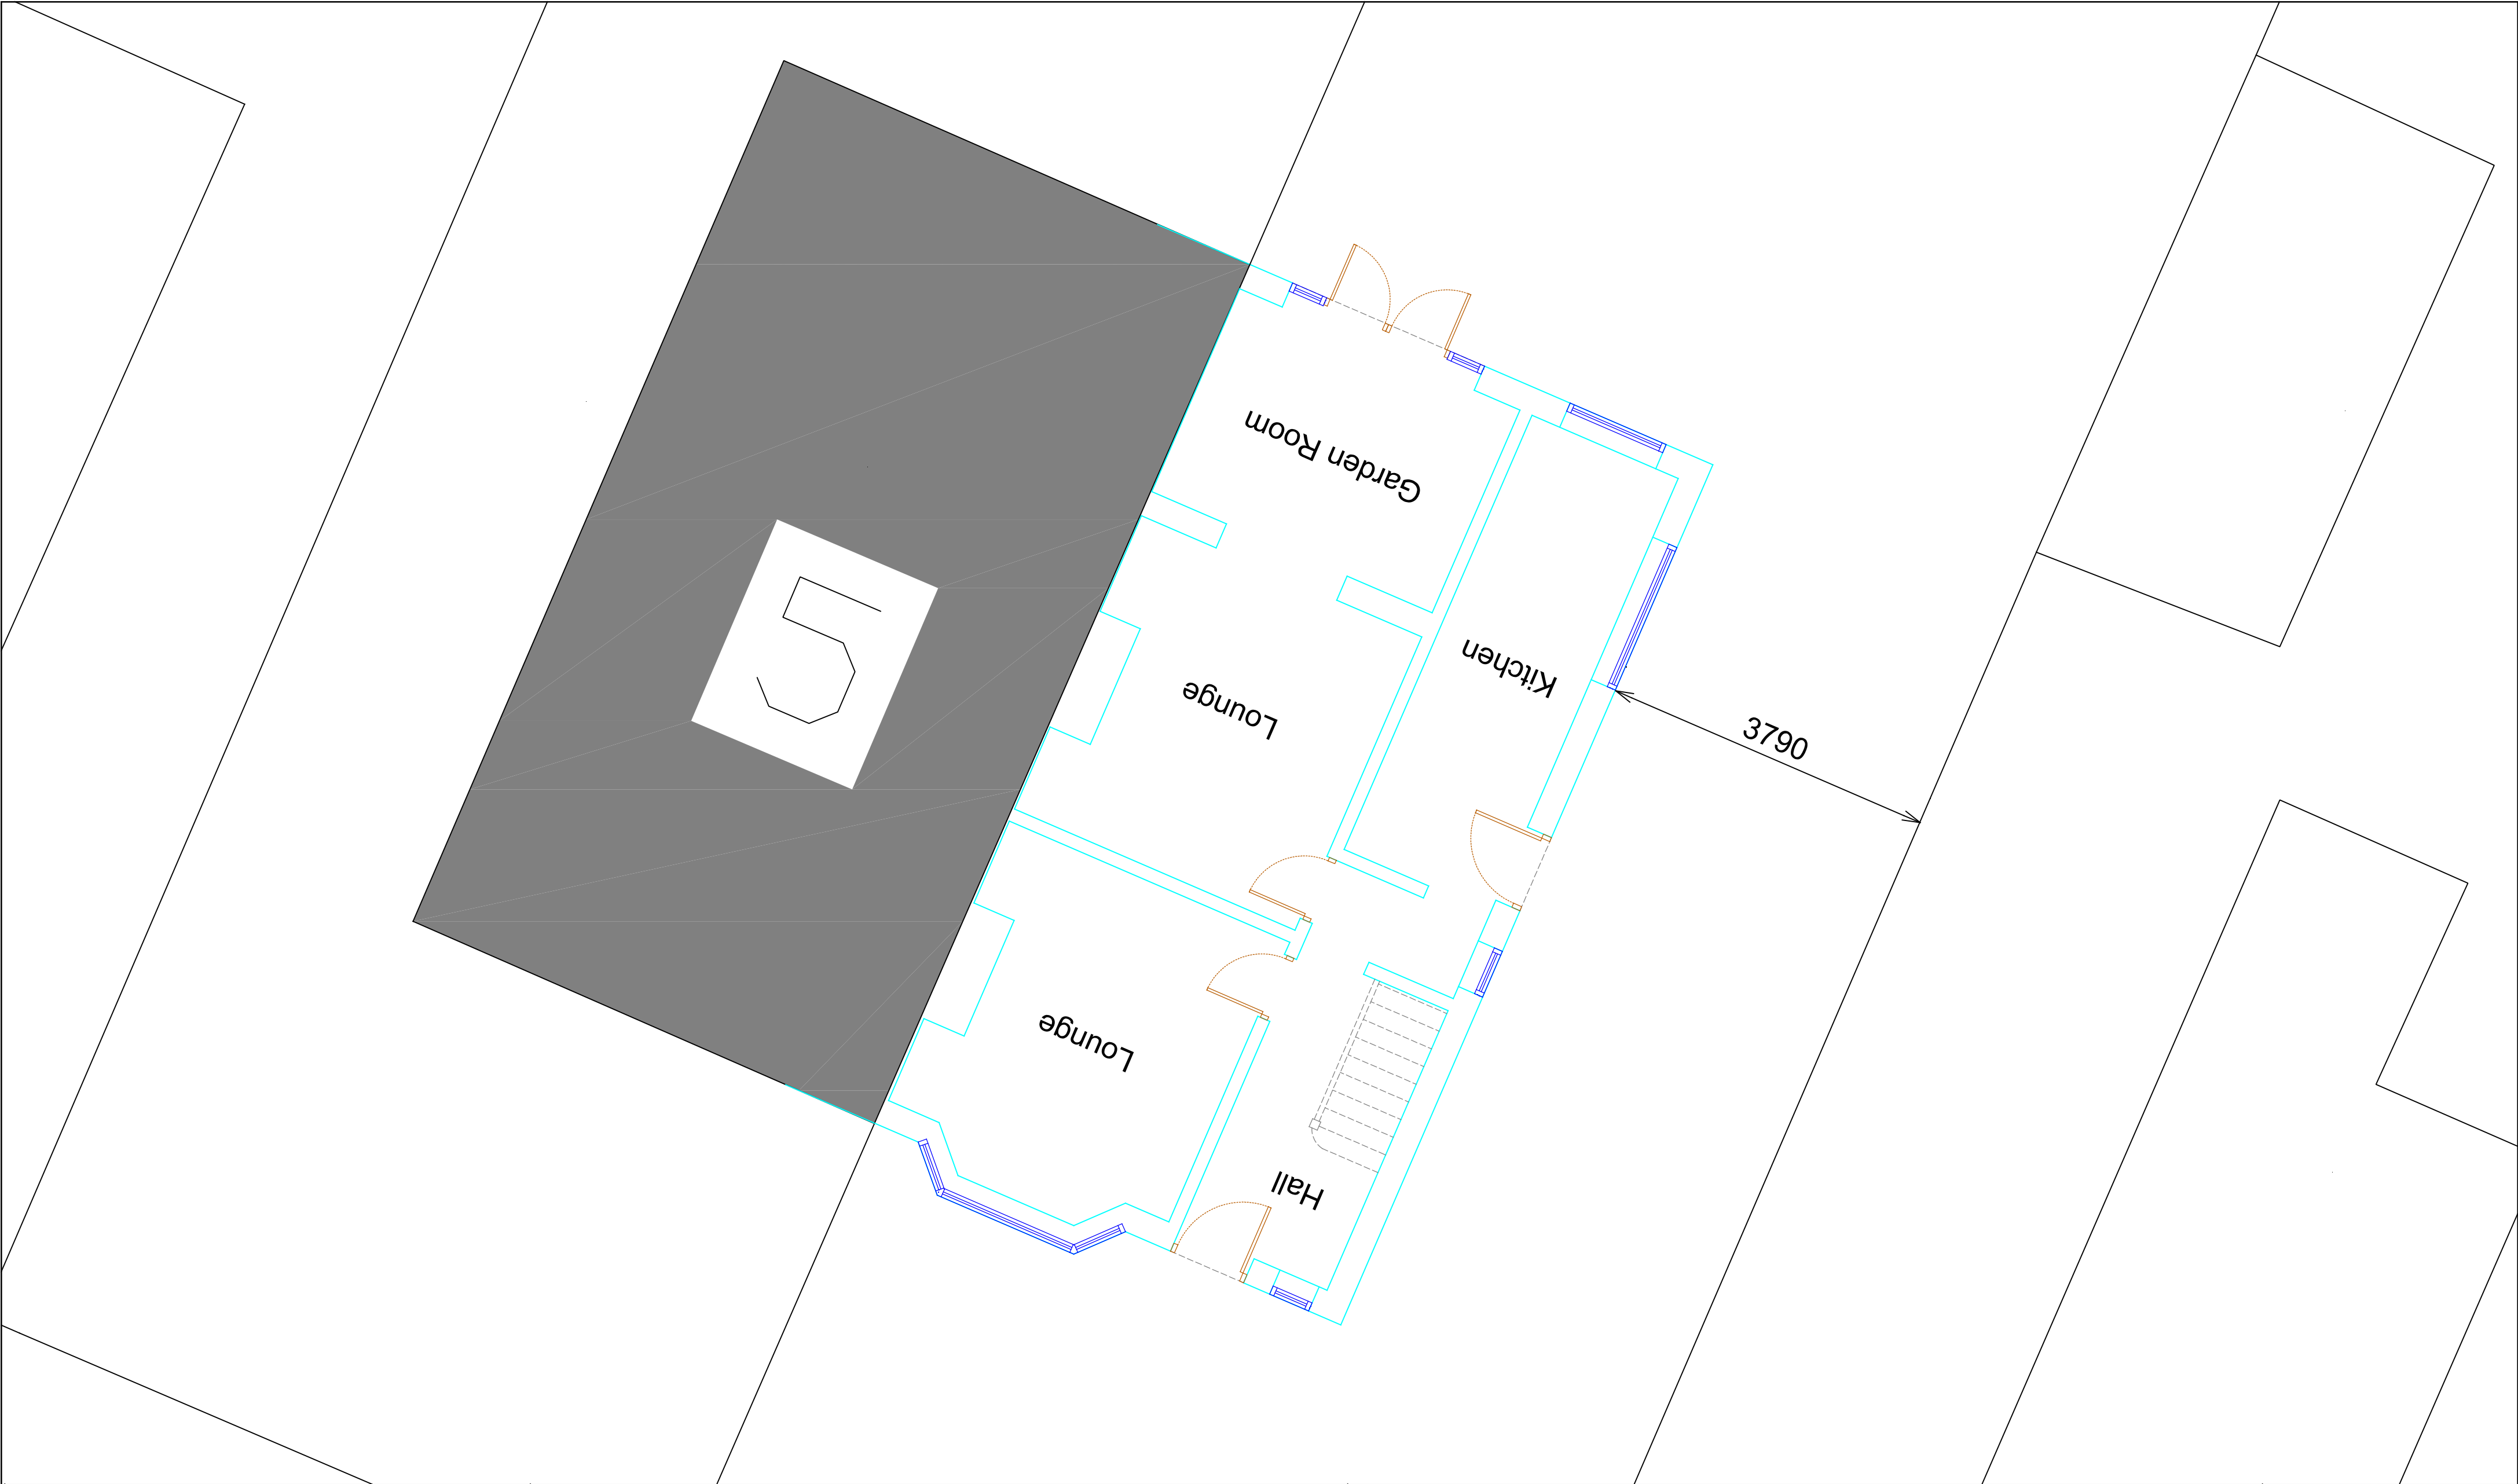


Rev	Description	Date
-----	-------------	------

Project
PROPOSED EXTENSION AT 7 LONGVIEW
ROAD, RAINHILL, L35 8LN

Client
MR QUMAR UL - ZAMAN

Contract No. Dwg. No. Revision Scale 1:50 & 1:100 @ A1

2	By	MCC	Date
	Chkd		MAY 2024

Drawing Title
EXISTING AND PROPOSED SITE
PLANS

MAT DESIGN LIMITED
Town Planning & Building Control
Consultants

17 BROOKSIDE AVE
ECCLESTON
ST. HELENS
WA10 4RN
Telephone: 07850203448
E-mail: mikedata@bhgyonder.co.uk