




Halewood LUF CCTV Plan (Halewood Leisure)

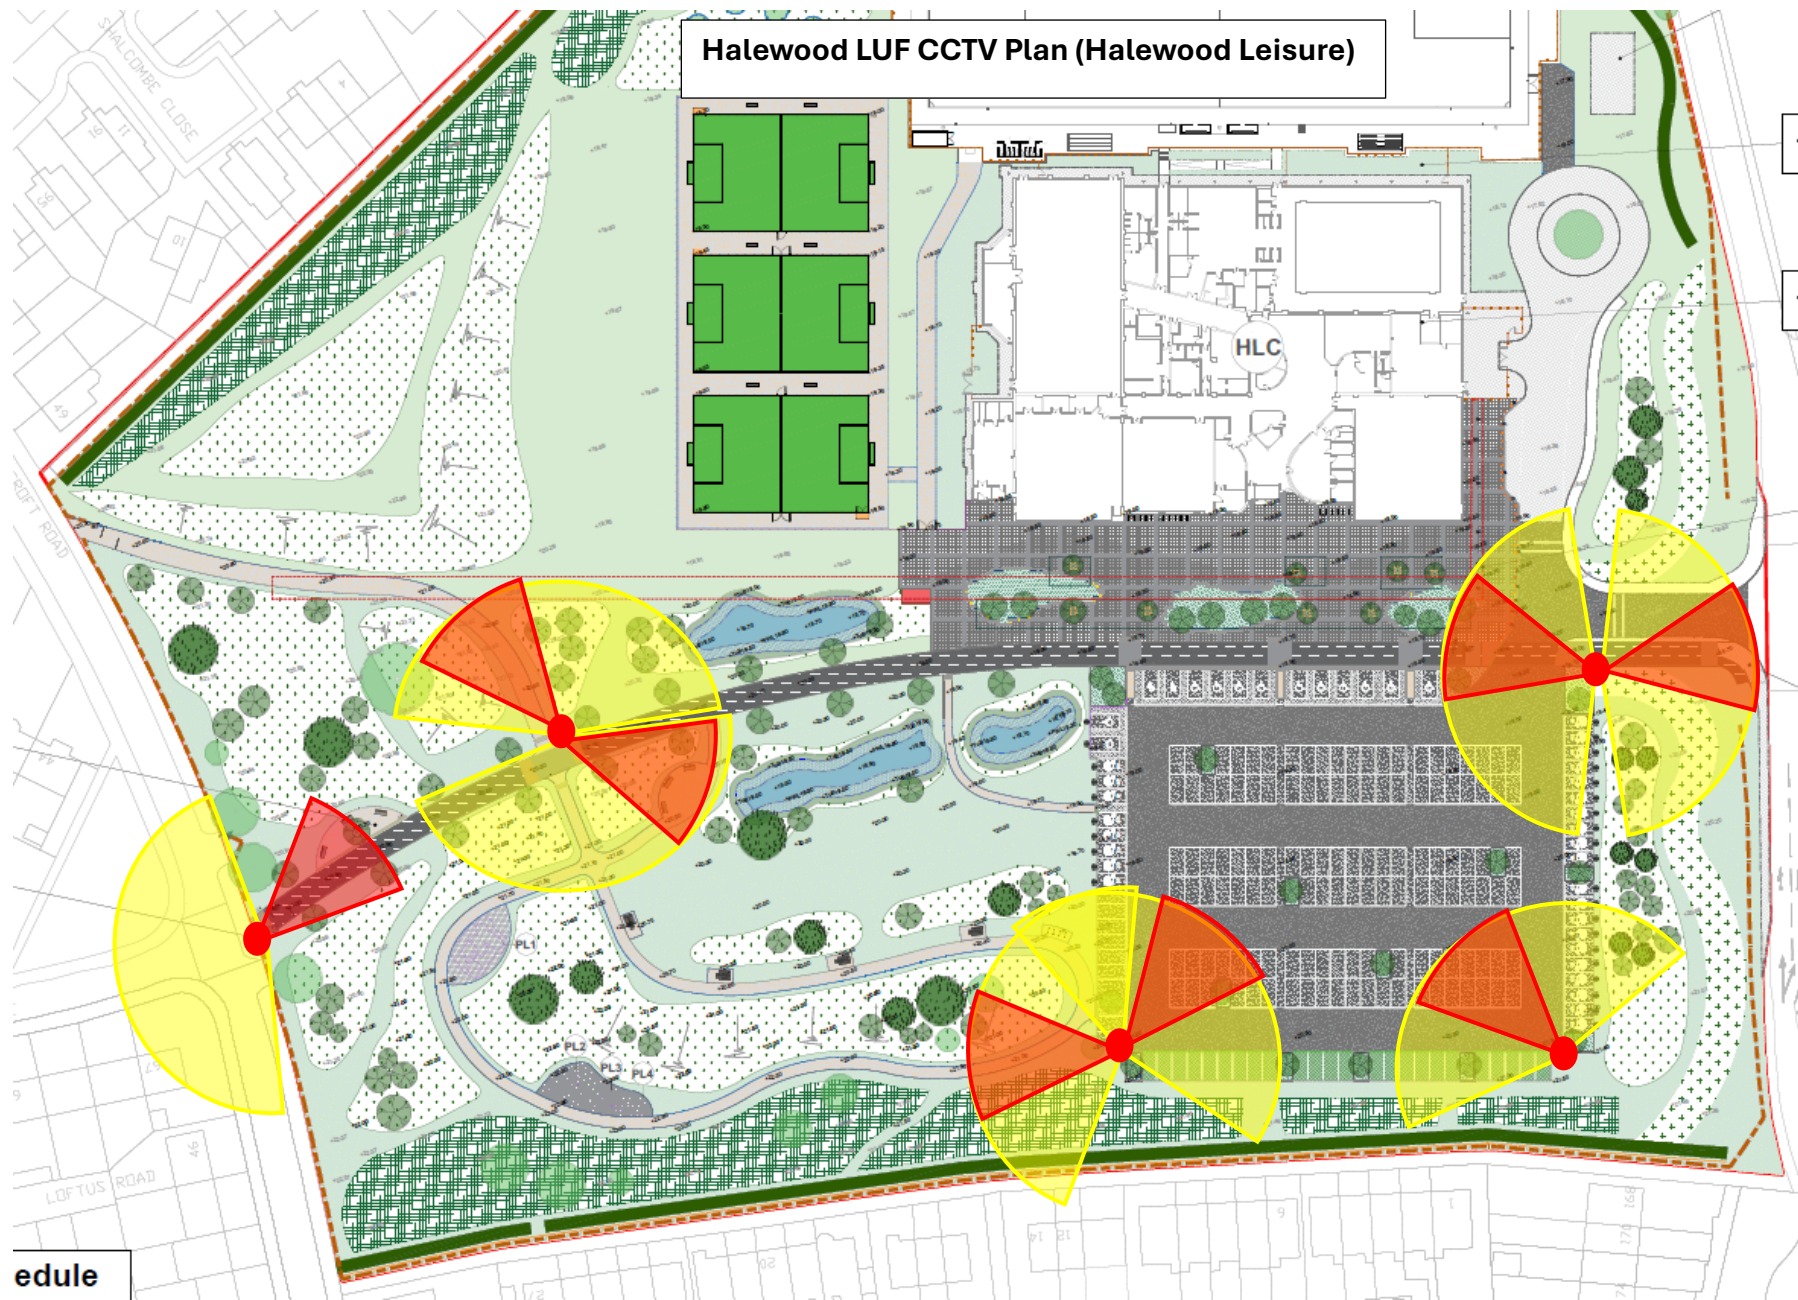

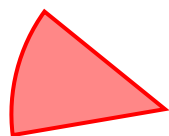

Hikvision PTZ camera general
direction

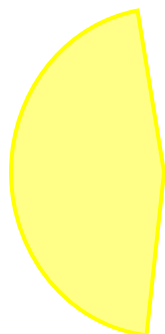

Hikvision TandumVu camera
direction



10m cabinet based CCTV
column

The cameras are to be installed at the top of the columns mounted with a suitable swan neck or double swan neck bracket.

Columns must be accessible by a van-mounted cherry picker.

cameras covering leisure centre grounds will be accessible to authorised leisure centre staff.