



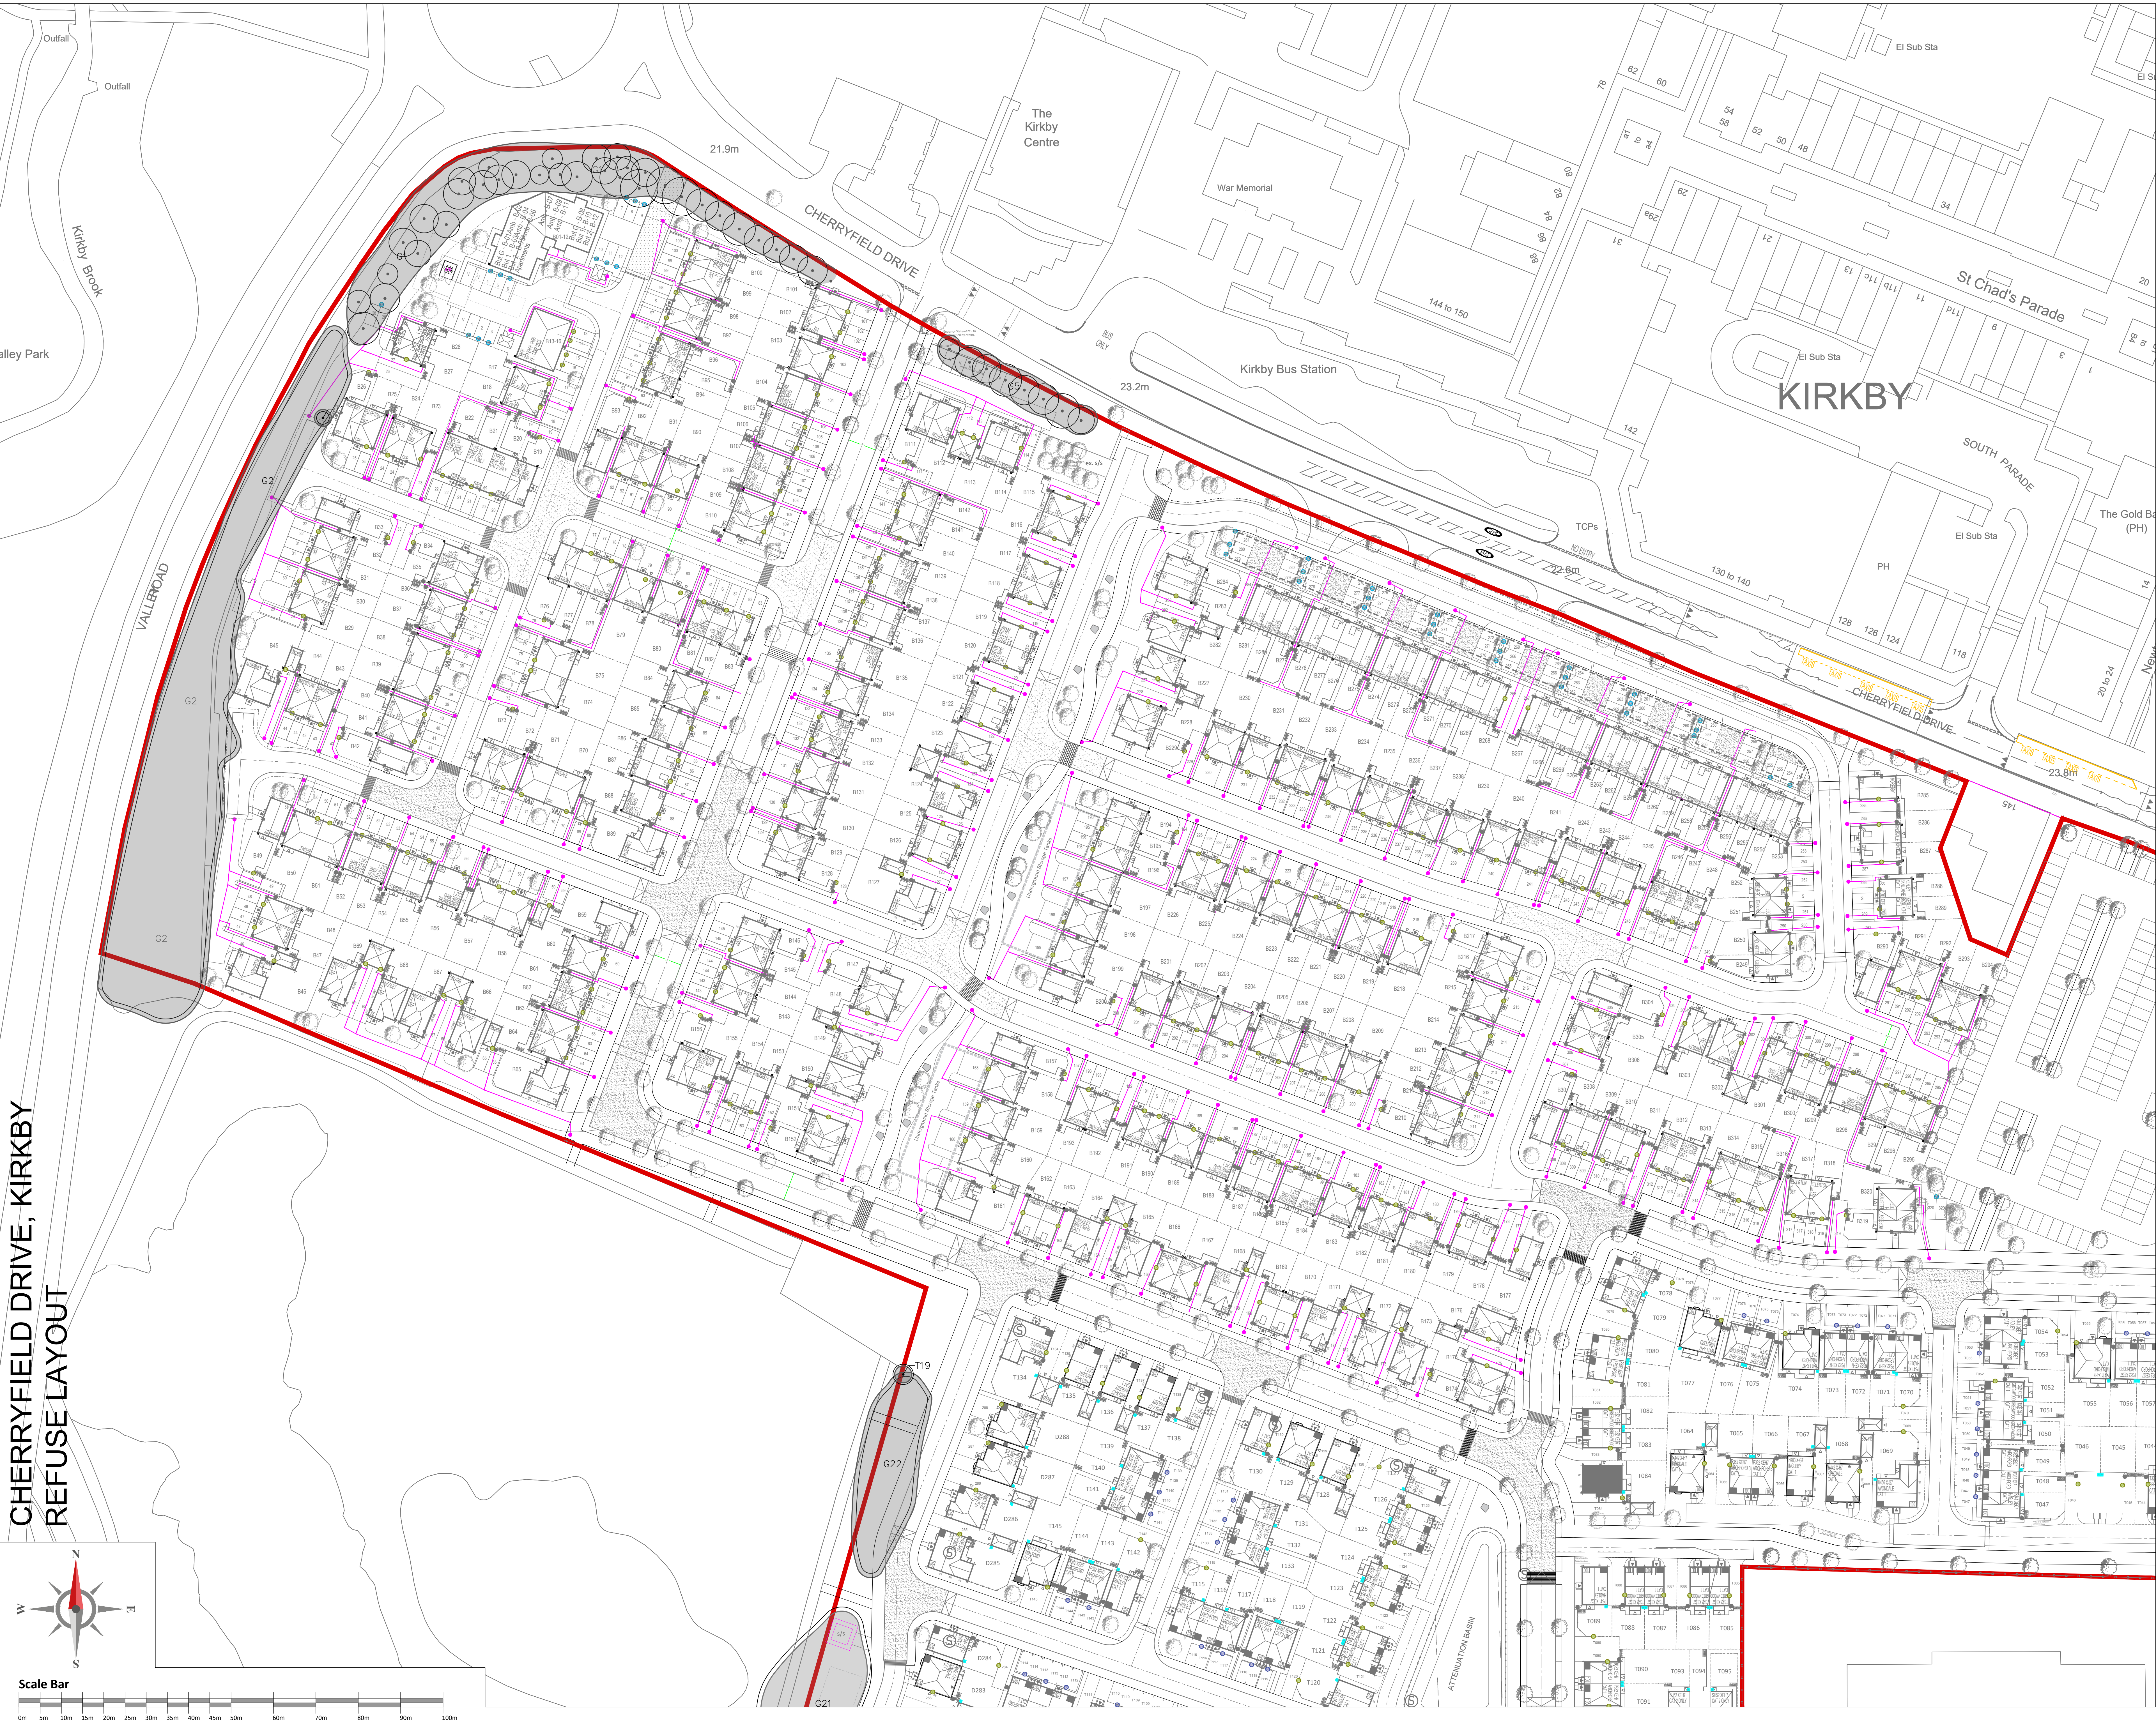

CHERRYFIELD DRIVE, KIRKBY
REFUSE LAYOUT

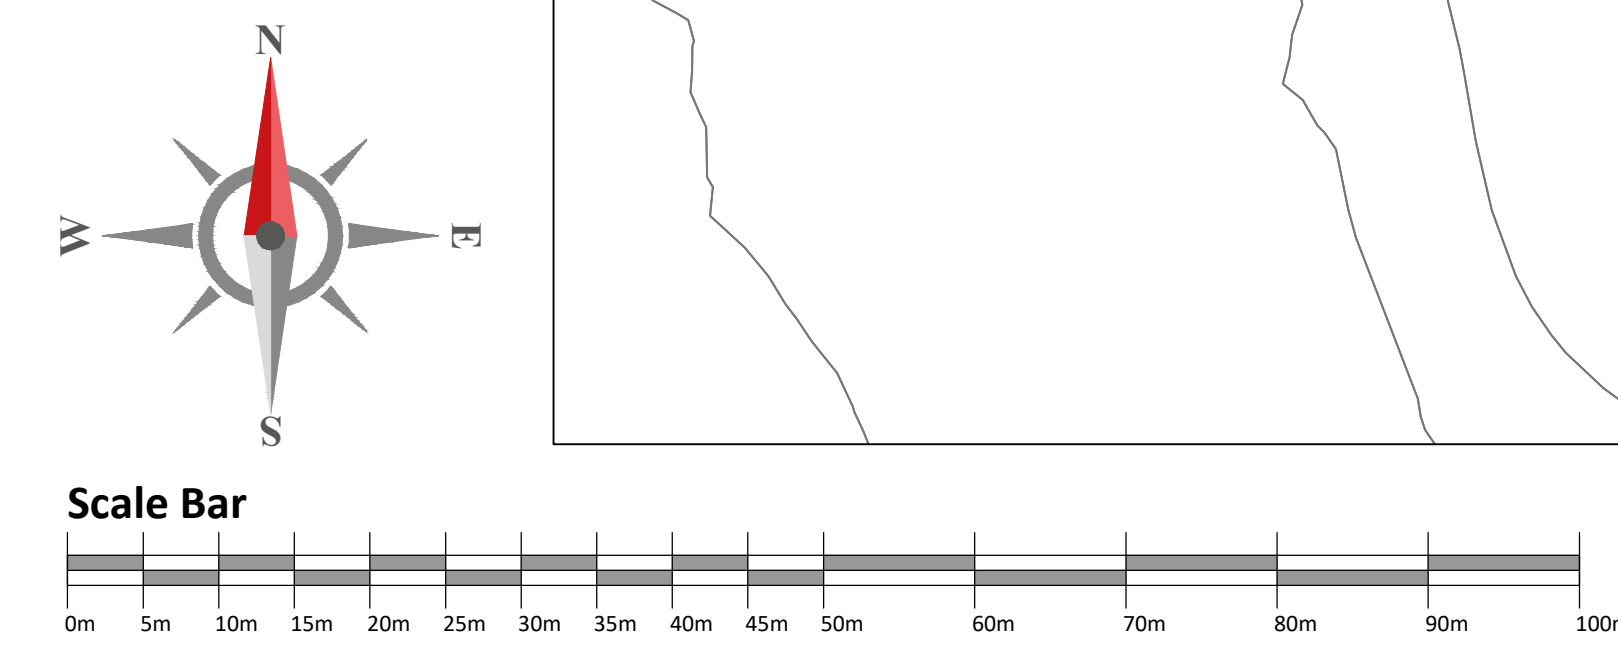

Key:

- Bin Run
- Bin Drop Point
- Dwelling Bin Location

Warning to House Purchasers
Drawings are prepared for a specific drawing and the contents of this drawing may be subject to change during the design process. The typical form, content, and dimensions specified are intended for general guidance only. It is not intended to be used for any other purpose. 

04	Updated layout to latest revision 26	28.11.24	CL
03	Updated layout to latest revision 22	12.11.24	AA
02	Updated layout to latest revision 21	10.10.24	CL
01	Updated layout to latest revision	13.03.24	JSM
Revision	Description	Date	Design By
Project: Cherryfield Drive, Kirkby			
Description: Refuse Strategy Layout			
Sheet 1 of 1 (Barratt)			
Design By:	Date:	Scale at A0:	Revision:
GUD	09.10.23	1:500 @ A0	04
H0341 - BAH -	XX	-XX - DR - UD -	203500
Do not scale from this drawing. Work to given dimensions only. Any discrepancies are to be reported to Originator.			
© Barratt Homes Ltd.			