

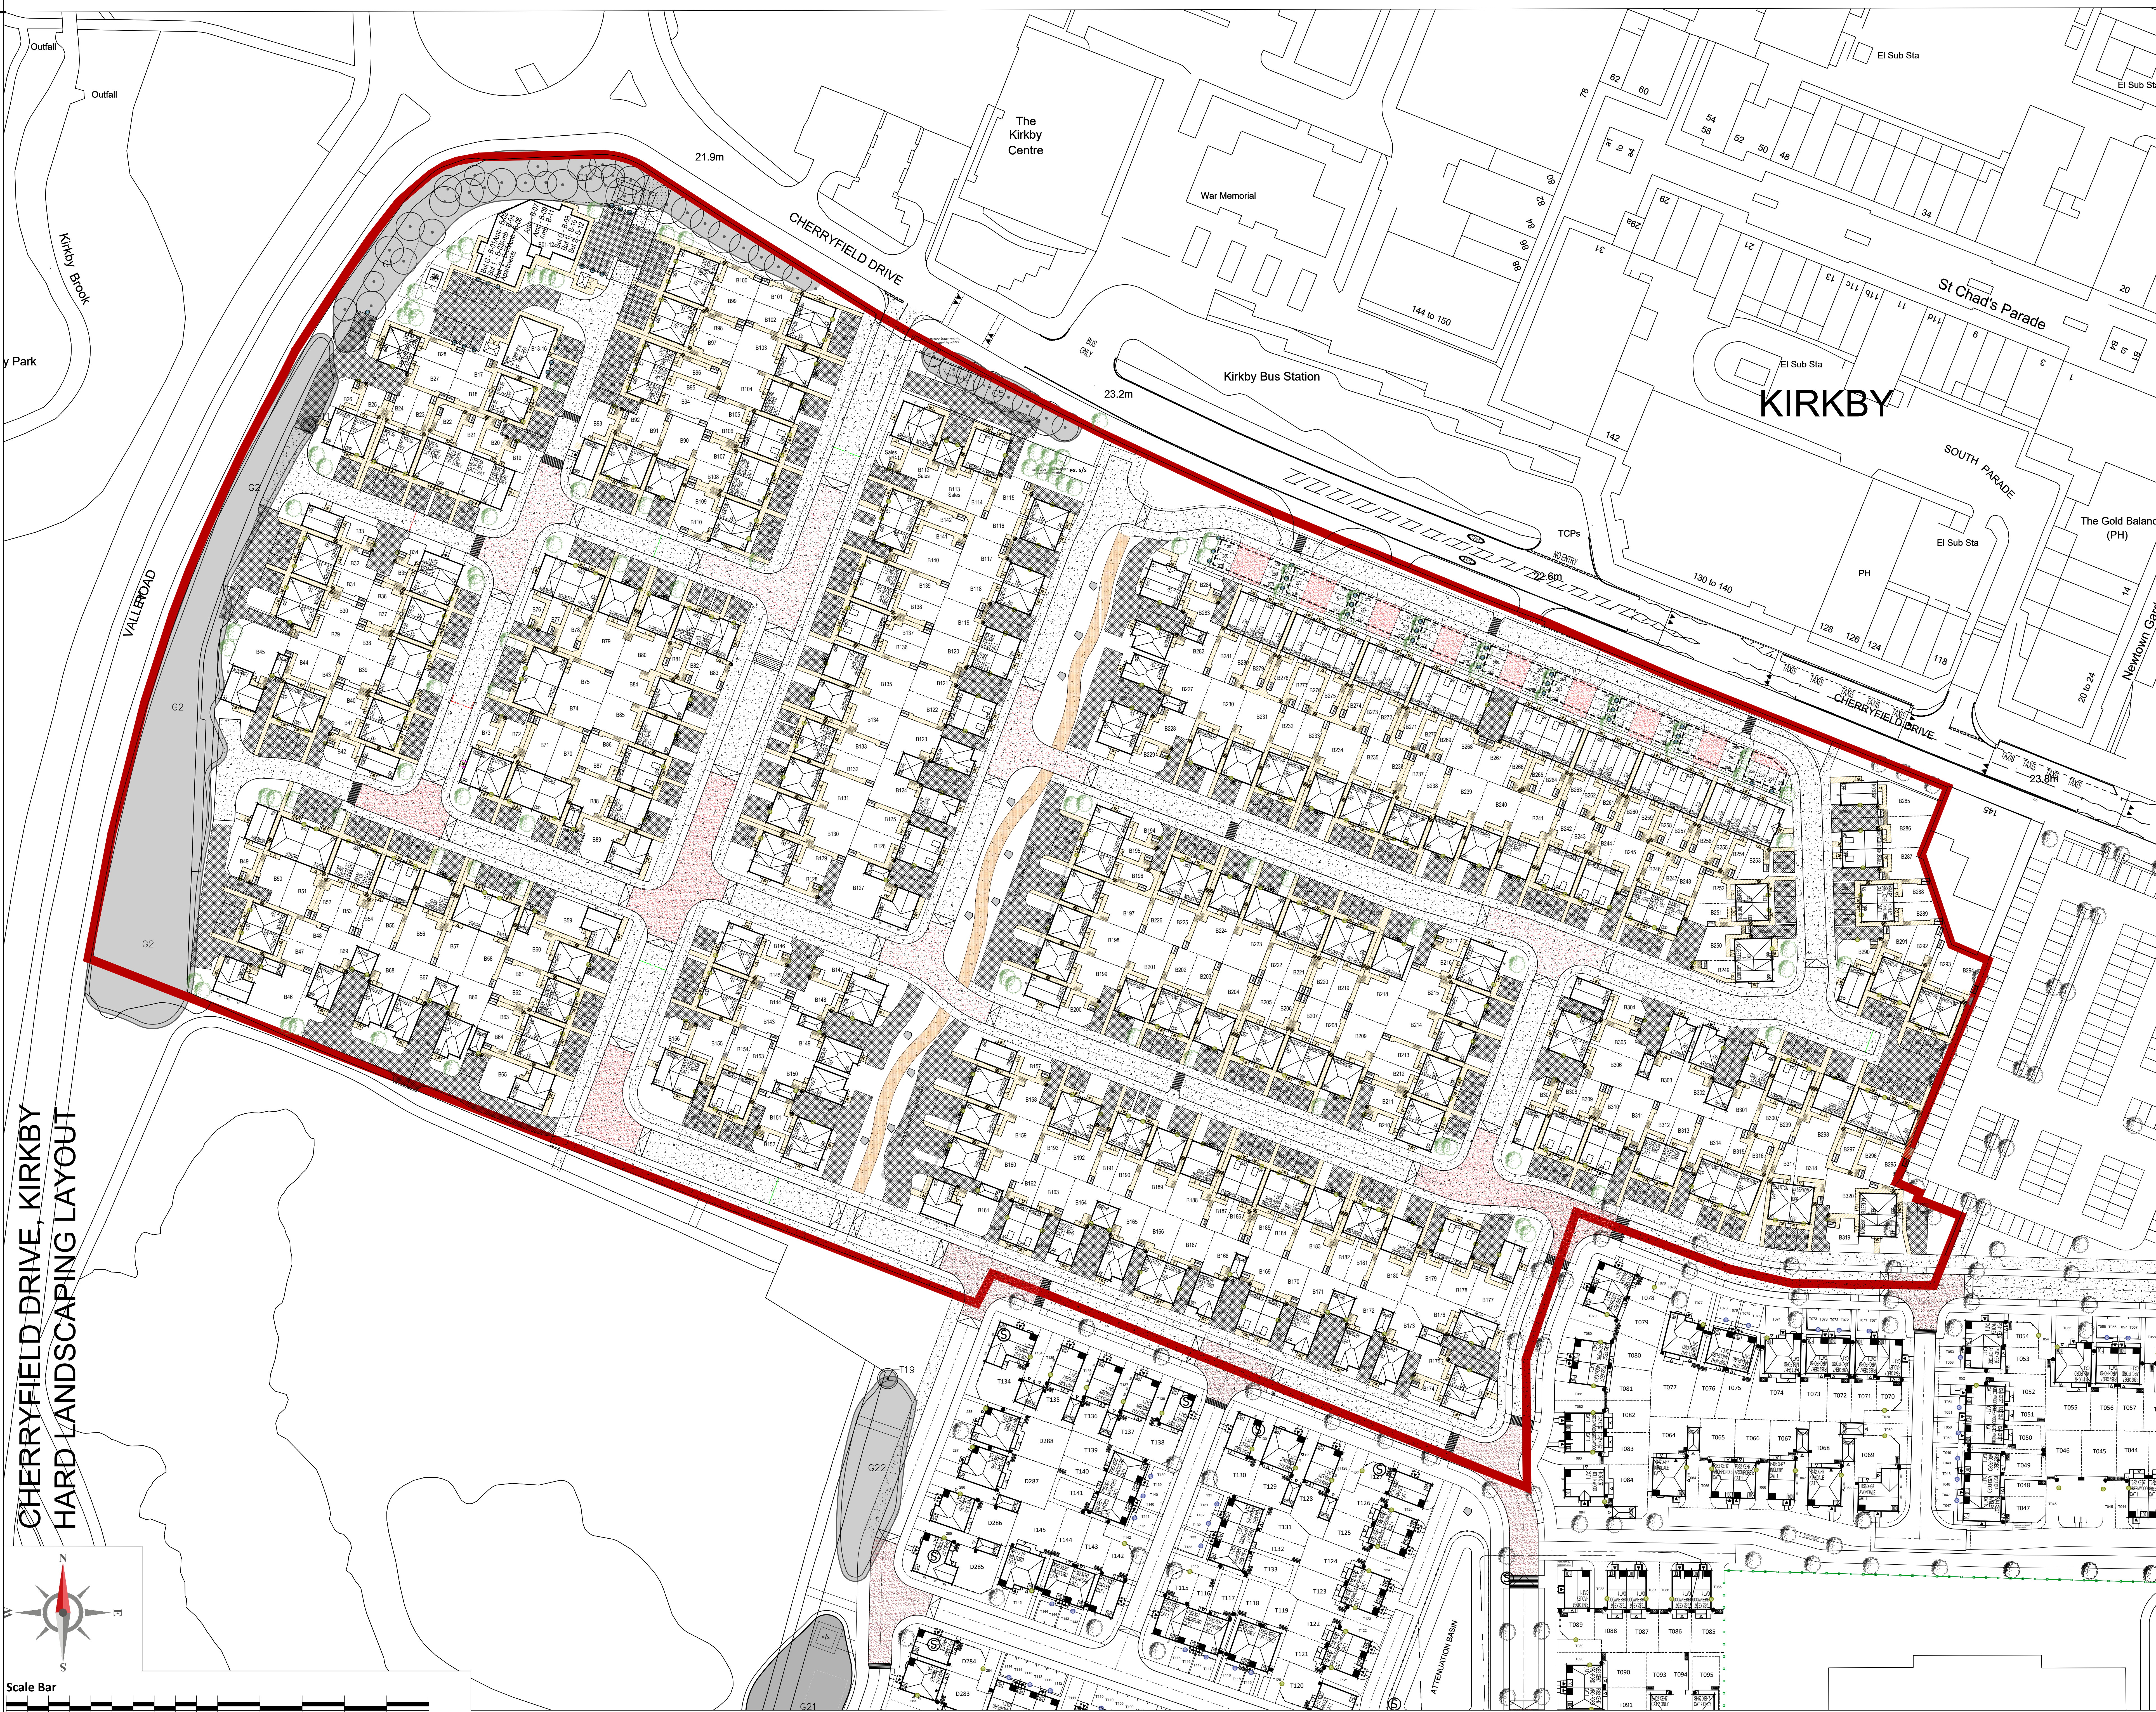


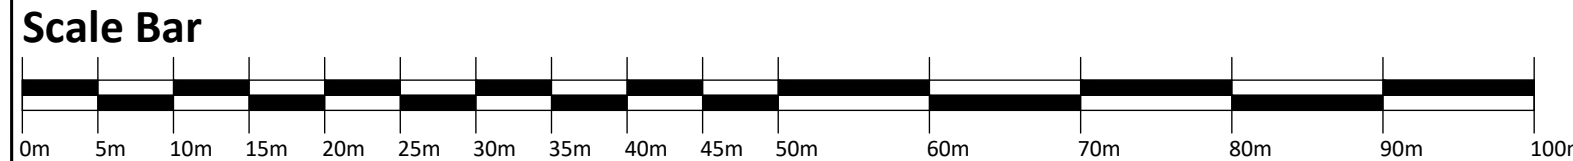

CHERRYFIELD DRIVE, KIRKBY
HARD LANDSCAPING LAYOUT

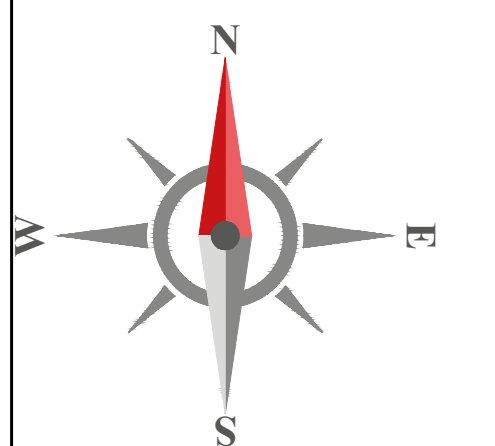

Warning to House Purchasers
Buyers are warned that this is a working drawing and the contents of this drawing may be subject to change during the build process. The layout, form, content and dimensions specified are included for general guidance only. Fixtures or features shown may alter in respect of individual properties. Please note every effort to ensure our drawings are as up to date as they may from time to time be an unavoidable delay in updating these due to changes in regulations and/or requirements. Purchasers are advised to check with Sales Advisor whether any alterations have been made to this drawing. The contents of the drawing do not constitute a contract, and if any contract or agreement is made, the contract shall prevail. The contents of the drawing do not constitute a contract, and if any contract or agreement is made, the contract shall prevail.

Key:

- Carriageway 1: Hot Rolled Asphalt Tarmac
- Raised Tables: Asphalt Tarmac with Red Chippings
- Public Open Space Footpath: 120mm resin bound aggregate 'Butterscotch' coloured
- Private Drives: Tarmac
- Private Footpath: Flagstone

Revision	Description	Date	Design By
05	Updated layout to latest revision 20 paths and drives updated	13.08.25	CL
04	Updated layout to latest revision 20	29.11.24	CL
03	Updated layout to latest revision 22	12.11.24	AA
02	Updated layout to latest revision 21	10.10.24	CL
01	Updated layout to latest revision	13.03.24	JSM

Project: Cherryfield Drive, Kirkby
Description: Hard Landscaping Layout
Sheet 2 of 3 (Barratt)

Drawn By	Date	Scale of A0	Revision
GUD	09.10.23	1:500 @ A0	05

HB341 - BAH - XX - XX - DR - UD - 202020

Do not scale from this drawing. Work to given dimensions only. Any discrepancies are to be reported to Originator.

BARRATT HOMES