


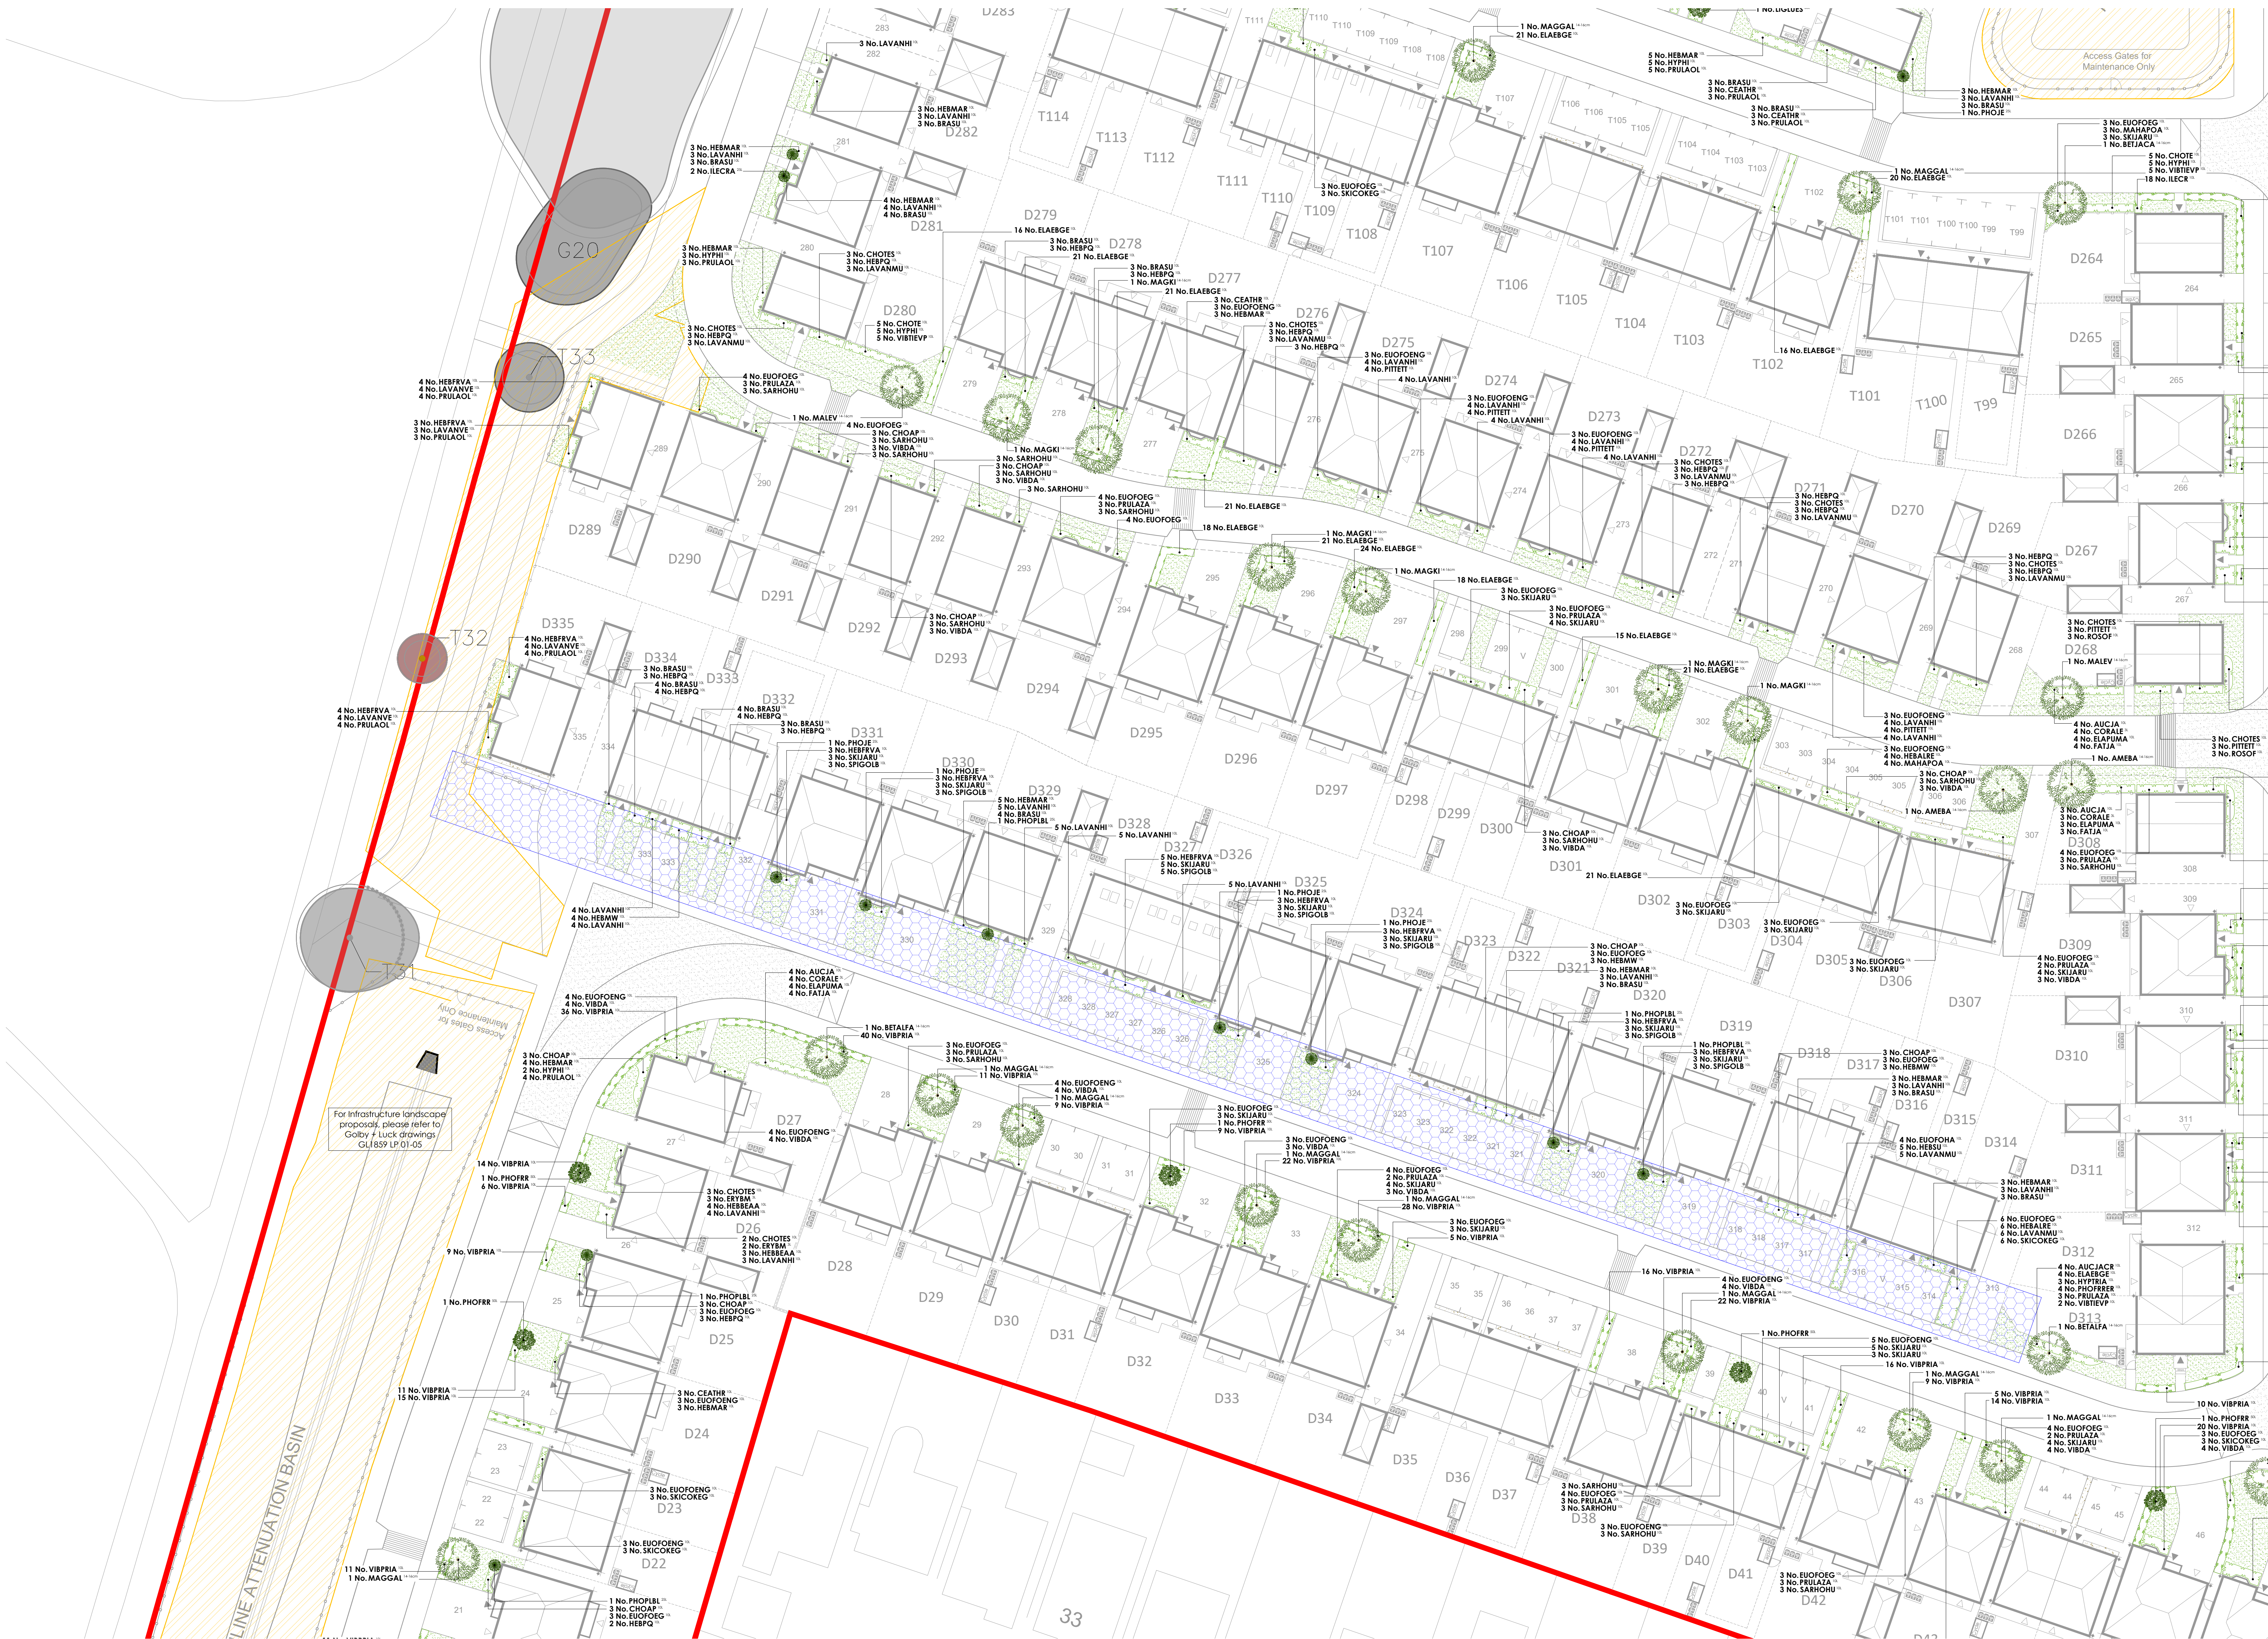

- KEY**
- Full application site boundary.
 - Existing trees and vegetation to be retained.
 - Infrastructure Landscape Proposals - please refer to latest version of drawings GL1859 01-05 for details.
 - Drainage easements. Refer to drainage information for details.
 - Drainage facilities, proposed locations for underground storage tanks. Refer to drainage information for details.
 - Turf & Seeding**
 - Turf to gardens to be laid as Rotawn 'Medallion', or similar approved.
 - Aggregates**
 - Gravel
 - Decorative gravel to be laid to a depth of 50mm over a geotextile membrane.

Plant Schedule

Trees - Public Open Space

Abbr	Species	Supply	Size	Depth	Number
AMAR	Amelanchier arborea 'Robin Hill'	ERISI: Clear stem minimum 200cm: R8	425-600cm	14-16cm	8
AMBA	Amelanchier 'Soleira'	ERISI: Clear stem minimum 200cm: R8	425-600cm	14-16cm	5
BETAJA	Betula albosinensis 'Tadcaster'	ERISI: Clear stem minimum 200cm: R8	425-600cm	14-16cm	2
BETACA	Betula ulula 'Jacquemontii'	ERISI: Clear stem minimum 200cm: R8	425-600cm	14-16cm	4
MAGGAL	Magnolia 'Galaxy'	ERISI: Clear stem minimum 200cm: R8	425-600cm	14-16cm	13
MAGKI	Magnolia kobus '88'	ERISI: Clear stem minimum 200cm: R8	425-600cm	14-16cm	10
MALEV	Morus 'Eveline'	ERISI: Clear stem minimum 200cm: R8	425-600cm	14-16cm	2
URUKIA	Ulmus 'Lancelotti' 'Aureomarginatus'	ERISI: Clear stem minimum 200cm: R8	425-600cm	14-16cm	1
					Total: 45

Specimen Shrubs

Abbr	Species	Pot Size	Height	Habit	Number
ILECRA	Ilex crenata	25L	100-125cm	Topiary cone	6
IGULES	Ligularia lucida 'Excel Superstar'	50L	200-225cm	Shrub 10-12cm	6
PHOLE	Phlox 'Jester'	25L	100-125cm	Top Cm	6
PHOPBL	Phlox 'Platt's Black'	25L	100-125cm	Top Cm	6
PHONAVA	Phlox 'Yellow Wave'	25L	100-125cm	Top Cm	5
PHONALE	Phlox 'Fraser Red Robin'	25L	100-125cm	Topiary ball 10cm	4
PHOFER	Phlox 'Fraser Red Robin'	50L	200-225cm	Shrub 10-12cm	7
					Total: 42

Single-Species Hedgerows

Abbr	Species	Pot Size	Height	Habit	Density	Number
ELABGE	Elaeagnus ebbingei 'Gill Edge'	10L	40-60cm	Bushy	0.4Cm	274
ILECRA	Ilex crenata	10L	30-40cm	Bushy	0.3Cm	662
ELABR	Elaeagnus ebbingei	10L	80-100cm	Bushy	0.4Cm	357
VIBFRIA	Viburnum frax 'Eve Price'	10L	40-60cm	Bushy	0.4Cm	611
EAB	Escallonia 'Apple Blossom'	5L	40-60cm	Bushy	0.4Cm	75
					Total: 1979	

Shrubs - Plots

Abbr	Species	Pot Size	Height	Habit	Density	Number
CORALE	Cornus alba 'Bergamotta'	3L	60-80cm	Branched	0.7Cm	20
ERYM	Erythronium 'Sowles Weaver'	3L	Full pot	0.7Cm	8	
ERYM	Aucuba japonica	10L	60-80cm	Bushy	0.7Cm	20
AUCJAC	Aucuba japonica 'Coralola'	10L	40-60cm	Bushy	0.7Cm	41
AUCYAKA	Aucuba japonica 'Vasegata'	10L	40-60cm	Bushy	0.7Cm	14
BRASU	Brachyglottis 'Sunshine'	10L	40-60cm	Bushy	0.7Cm	149
CEAHK	Ceanothus 'Hyacinthoides repens'	10L	40-60cm	Bushy	0.7Cm	54
CHOPAP	Chorizanthe 'Peach Perf'	10L	40-60cm	Bushy	0.7Cm	113
CHOTE	Chorizanthe 'terrestris'	10L	40-60cm	Bushy	0.7Cm	16
CHOTES	Chorizanthe 'terrestris'	10L	40-60cm	Bushy	0.7Cm	99
ELABGE	Elaeagnus ebbingei 'Gill Edge'	10L	40-60cm	Bushy	0.7Cm	4
ELAPUMA	Elaeagnus pungens 'Maculata'	10L	80-100cm	Bushy	0.7Cm	47
EUOFENG	Euonymus fortunei 'Emerald 'n' Gold'	10L	30-40cm	Bushy	0.7Cm	99
EUOFENG	Euonymus fortunei 'Emerald 'n' Gold'	10L	30-40cm	Bushy	0.7Cm	235
EUOCHA	Euonymus fortunei 'Halepense'	10L	30-40cm	Bushy	0.7Cm	11
FATIA	Fatsia japonica	10L	60-80cm	Bushy	0.7Cm	34
HEBMA	Hebe 'Madame'	10L	30-40cm	Bushy	0.7Cm	106
HEBMA	Hebe 'Madame'	10L	30-40cm	Bushy	0.7Cm	12
HEBMA	Hebe 'Mrs Winder'	10L	30-40cm	Bushy	0.7Cm	56
HEBPQ	Hebe 'Purple Queen'	10L	30-40cm	Bushy	0.7Cm	199
HEBSU	Hebe 'Sutherland'	10L	30-40cm	Bushy	0.7Cm	12
HEBAL	Hebe 'atkinsii'	10L	30-40cm	Bushy	0.7Cm	25
HEBAL	Hebe 'atkinsii'	10L	30-40cm	Bushy	0.7Cm	35
HEBVA	Hebe 'franciscana' 'Vasegata'	10L	30-40cm	Bushy	0.7Cm	50
HEBPS	Hebe 'pingulifolia' 'Sutherland'	10L	30-40cm	Bushy	0.7Cm	15
HYPERA	Hypericum 'Hidcote'	10L	40-60cm	Bushy	0.7Cm	65
HYPERA	Hypericum 'mossy' 'Hidcote'	10L	40-60cm	Bushy	0.7Cm	3
LAVANHI	Lavandula angustifolia 'Hidcote'	10L	30-40cm	Bushy	0.7Cm	200
LAVANHI	Lavandula angustifolia 'Munstead'	10L	30-40cm	Bushy	0.7Cm	58
LAVANHI	Lavandula angustifolia 'Vero'	10L	30-40cm	Bushy	0.7Cm	15
MAHAFSA	Manfreda 'capitata' 'Acacia'	10L	30-40cm	Bushy	0.7Cm	22
PHOFER	Phlox 'Fraser Red Robin'	10L	80-100cm	Bushy	0.7Cm	54
PITTEI	Phlox 'Fraser Red Robin'	10L	30-40cm	Bushy	0.7Cm	90
PITTEI	Phlox 'Fraser Red Robin'	10L	40-60cm	Bushy	0.7Cm	14
PRULAO	Prunus laurocerasus 'Otto Luyken'	10L	60-80cm	Bushy	0.7Cm	112
ROGOF	Rosa 'laurocerasus' 'Zabelland'	10L	40-60cm	Bushy	0.7Cm	72
ROGOF	Rosa 'laurocerasus' 'Zabelland'	10L	40-60cm	Bushy	0.7Cm	34
SARHOU	Sarcococca humilis	10L	30-40cm	Bushy	0.7Cm	87
SKICOG	Skimmia confusa 'New Green'	10L	30-40cm	Bushy	0.7Cm	60
SKICOG	Skimmia confusa 'New Green'	10L	40-60cm	Bushy	0.7Cm	151
SKICOG	Skimmia confusa 'New Green'	10L	30-40cm	Bushy	0.7Cm	18
SPIGOL	Spirea japonica 'Gold Mound'	10L	40-60cm	Bushy	0.7Cm	35
VIBDA	Viburnum davidii	10L	40-60cm	Bushy	0.7Cm	136
VIBFVP	Viburnum frax 'Eve Price'	10L	40-60cm	Bushy	0.7Cm	18
					Total: 2718	

Drawing to be read in conjunction with GL1859 SP 01 Landscape Specification.