


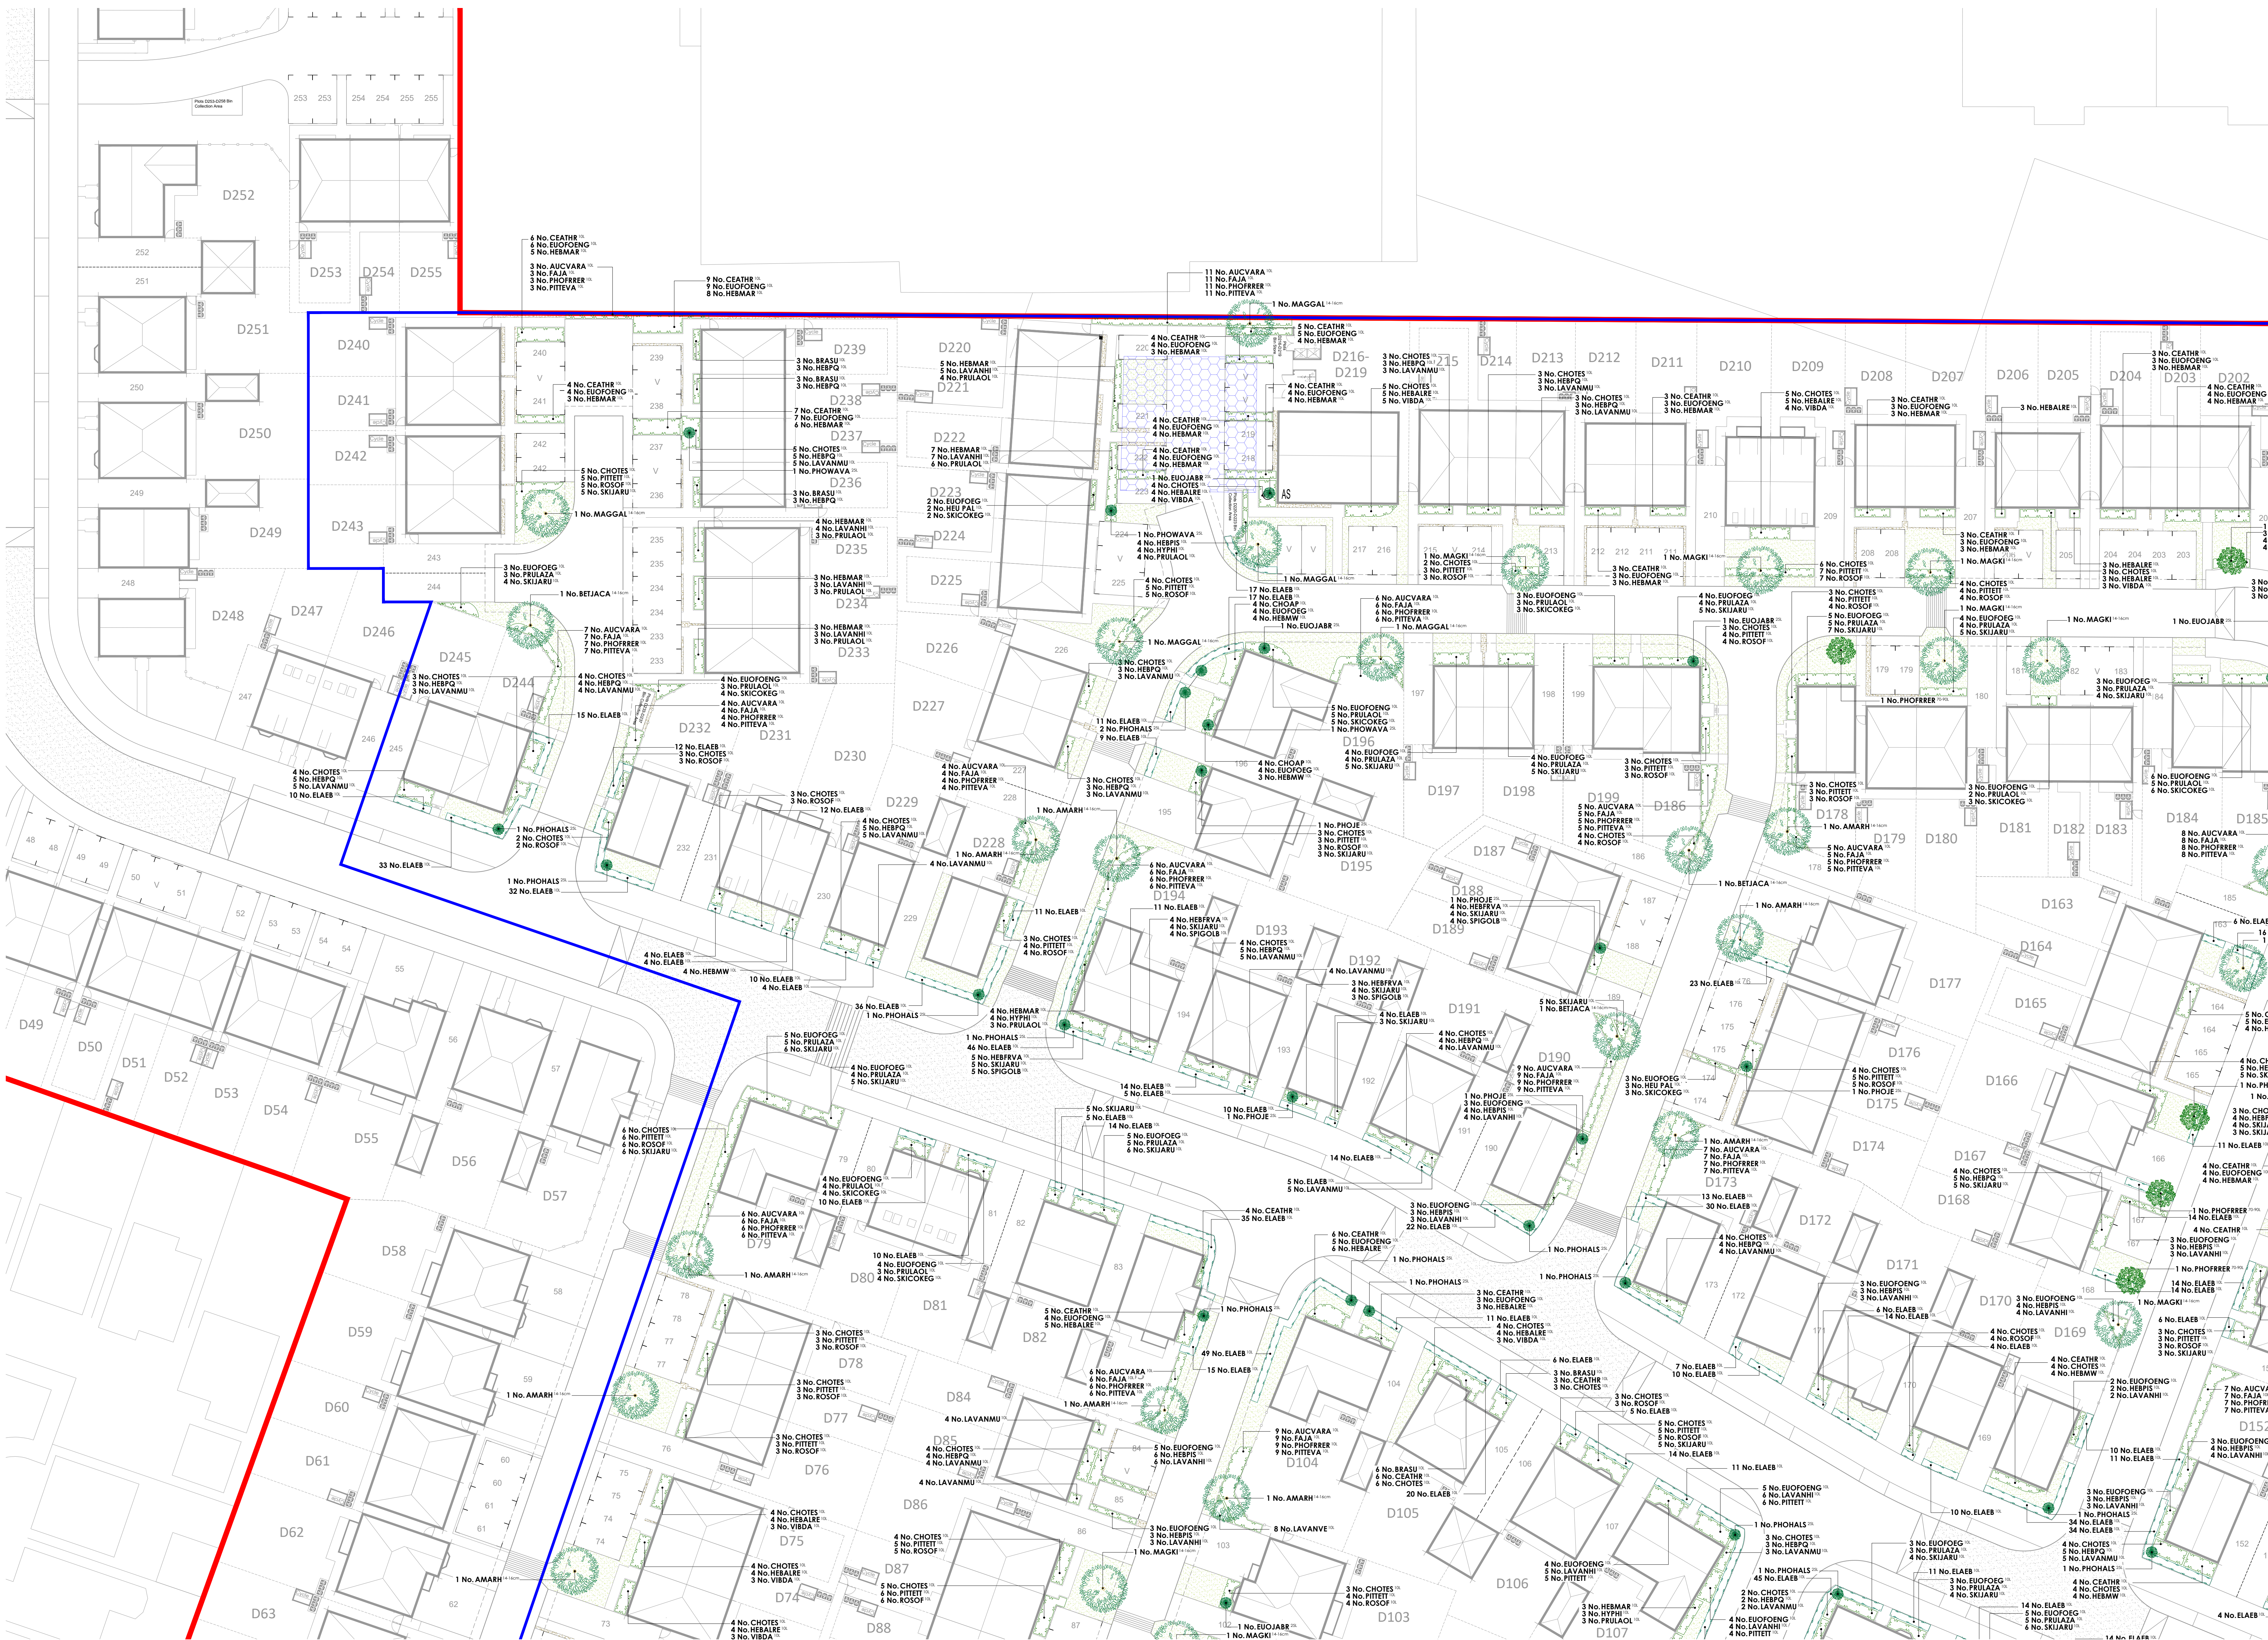

PLANT SCHEDULE						
Trees	Abbr	Species	Supply	Height	Girth	Number
AMARH		Amelanchier arborea 'Robin Hill'	EHStd: Clear stem minimum 200cm; RB	425-600cm	14-16cm	17
BETJACA		Betula utilis jacquemontii	EHStd: Clear stem minimum 200cm; RB	425-600cm	14-16cm	4
MAGGAL		Magnolia 'Goliath'	EHStd: Clear stem minimum 200cm; RB	425-600cm	14-16cm	7
MAGKI		Magnolia kobus 'bl'	EHStd: Clear stem minimum 200cm; RB	425-600cm	14-16cm	16
						Total: 44

Specimen Shrubs						
Abbr	Species	Pot Size	Height	Habit	Number	
EUOJAR	Euonymus japonicus 'Bravo'	25L	100-120cm	Bushy	10	
ILECRA	Ilex crenata	25L	100-125cm	Topiary cone	12	
PHOEUE	Phoradendron 'Jester'	25L	100-125cm	Topiary cone	18	
PHOWA	Phoradendron 'Yellow Wave'	25L	100-125cm	Topiary cone	18	
PHOHALS	Phoradendron 'Red Robin'	25L	150-175cm	Topiary half std.	26	
PHOFRRR	Phoradendron 'Red Robin'	70-90L	225-250cm	Standard	12-14cm girth	6
						Total: 85




Single Species Hedgerows

Abbr	Species	Pot Size	Height	Habit	Density	Number
ELAE	Elaeagnus ebbingei	10L	80-100cm	Bushy	0.4Ctr	1575
						Total :1575

Shrubs					
Abbr	Species	Pot Size	Height	Habit	Density Number
AUCVARA	Aucuba japonica 'Variegata'	10L	40-80cm	Bushy	0.7Cm 173
BRASU	Brachyglottis 'Sunshine'	10L	40-60cm	Bushy	0.7Cm 61
CEATHR	Ceanothus thyrsiflorus repens	10L	40-60cm	Bushy	0.7Cm 139
CHOP	Choysia 'Arauc Pearl'	10L	40-60cm	Bushy	0.7Cm 8
CHOTE	Choysia ternata	10L	40-60cm	Bushy	0.7Cm 173
CHOTES	Choysia ternata 'Sundance'	10L	40-60cm	Bushy	0.7Cm 438
EUOFOENG	Euryonymus fortunei 'Emerald 'N' Gold'	10L	30-40cm	Bushy	0.7Cm 230
EUOFOEG	Euryonymus fortunei 'Emerald Gabley'	10L	30-40cm	Bushy	0.7Cm 74
FALJA	Fatsia japonica	10L	40-80cm	Bushy	0.7Cm 173
HEBMA	Hebe 'Majestic'	10L	40-60cm	Bushy	0.7Cm 115
HEBMW	Hebe 'Mrs Winder'	10L	40-60cm	Bushy	0.7Cm 19
HEBPQ	Hebe 'Purple Queen'	10L	40-60cm	Bushy	0.7Cm 199
HEBALRE	Hebe elaeagnifolia 'Red Edge'	10L	30-40cm	Bushy	0.7Cm 61
HEBFA	Hebe franciscana 'Variegata'	10L	40-60cm	Bushy	0.7Cm 58
HEBPIS	Hebe pinguifolia 'Sutherland'	10L	30-40cm	Bushy	0.7Cm 153
HEU PAL	Heuchera micrantha 'Palace Purple'	10L	30-40cm	Bushy	0.7Cm 7
HYPHI	Hypericum 'Hidcote'	10L	40-60cm	Bushy	0.7Cm 45
LAVANMU	Lavandula angustifolia 'Hidcote'	10L	30-40cm	Bushy	0.7Cm 110
LAVANMU	Lavandula angustifolia 'Munstead'	10L	30-40cm	Bushy	0.7Cm 140
LAVANVE	Lavandula angustifolia 'Vera'	10L	30-40cm	Bushy	0.7Cm 58
PHOFRRR	Phoraria fraseri 'Red Robin'	10L	80-100cm	Bushy	0.7Cm 173
PITITT	Philadelphus ternstroemii 'Tom Thumli'	10L	30-40cm	Bushy	0.7Cm 222
PITTEVA	Philadelphus ternstroemii 'Variegatum'	10L	40-60cm	Bushy	0.7Cm 173
PRULAO	Prunus laurocerasus 'Otto Lyken'	10L	40-60cm	Bushy	0.7Cm 139
PRULAZA	Prunus laurocerasus 'Zabeland'	10L	40-60cm	Bushy	0.7Cm 59
ROSOF	Rosa 'Rosamunda officinalis'	10L	40-60cm	Bushy	0.7Cm 273
SARHOHU	Sarcococca humilis	10L	30-40cm	Bushy	0.7Cm 4
SKICOKEG	Skimmia confusa 'Kew Green'	10L	40-60cm	Bushy	0.7Cm 55
SKIJARU	Skimmia japonica 'Rubella'	10L	40-60cm	Bushy	0.7Cm 284
SPICOLB	Spirea japonica 'Gold Mound'	10L	40-60cm	Bushy	0.7Cm 31
VIDA	Viburnum davidii	10L	40-60cm	Bushy	0.7Cm 31
Total: 3732					

- KEY**
- Full application site boundary.
 - Phase 1 drawing extents.
 - Infrastructure Landscape Proposals - please refer to latest version of drawings GL1859 01-05 for details.
 - Drainage easements. Refer to drainage information for details.
 - Drainage facilities, proposed locations for underground storage tanks. Refer to drainage information for details.
 - Turf & Seeding**
 - Turf to gardens to be laid as Rotown 'Medallion', or similar approved.
 - Aggregates**
 - Decorative gravel to be laid to a depth of 50mm over a geotextile membrane.

Drawing to be read in conjunction with GL1859 SP 01A Landscape Specification.

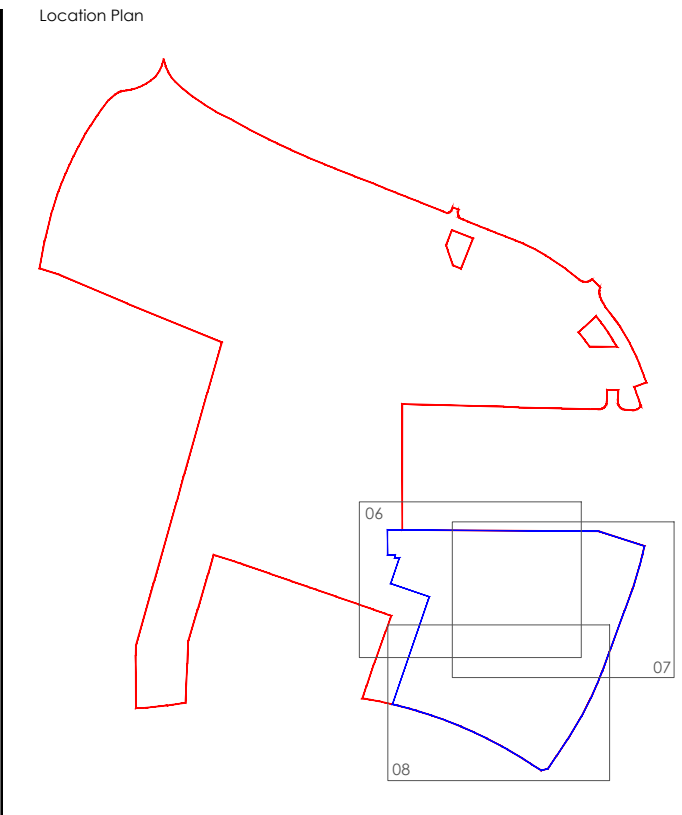

Rev	Date	Notes	By	Project
A	01/11/2022	Updated to latest layout.	AD	Cherryfield Drive, Kirkby
B	13/03/2024	Updated to latest layout.	AD	
C	01/11/2024	Updated to latest layout. Landscape specification has been updated.	DW	
D	05/03/2025	Updated to latest layout.	DW	Soft Landscape Proposals - Phase 1 (Plots 68 - 245)
E	07/03/2025	Revised details updated and planting added to plot 1202.	DW	
F	16/08/2025	Revised details updated to client comments and latest planning layout.	DW	
G	03/09/2025	Updated to client comments.	DW	

Author: PLANNING
Client: David Wilson Homes North West
Scale: 1:250 @ A0
Date: 01/11/2022
Reference: GL1859 06H
Drawn by: AD
Checked by: JW
Reviewed by: AD

golby+luck
landscape architects