


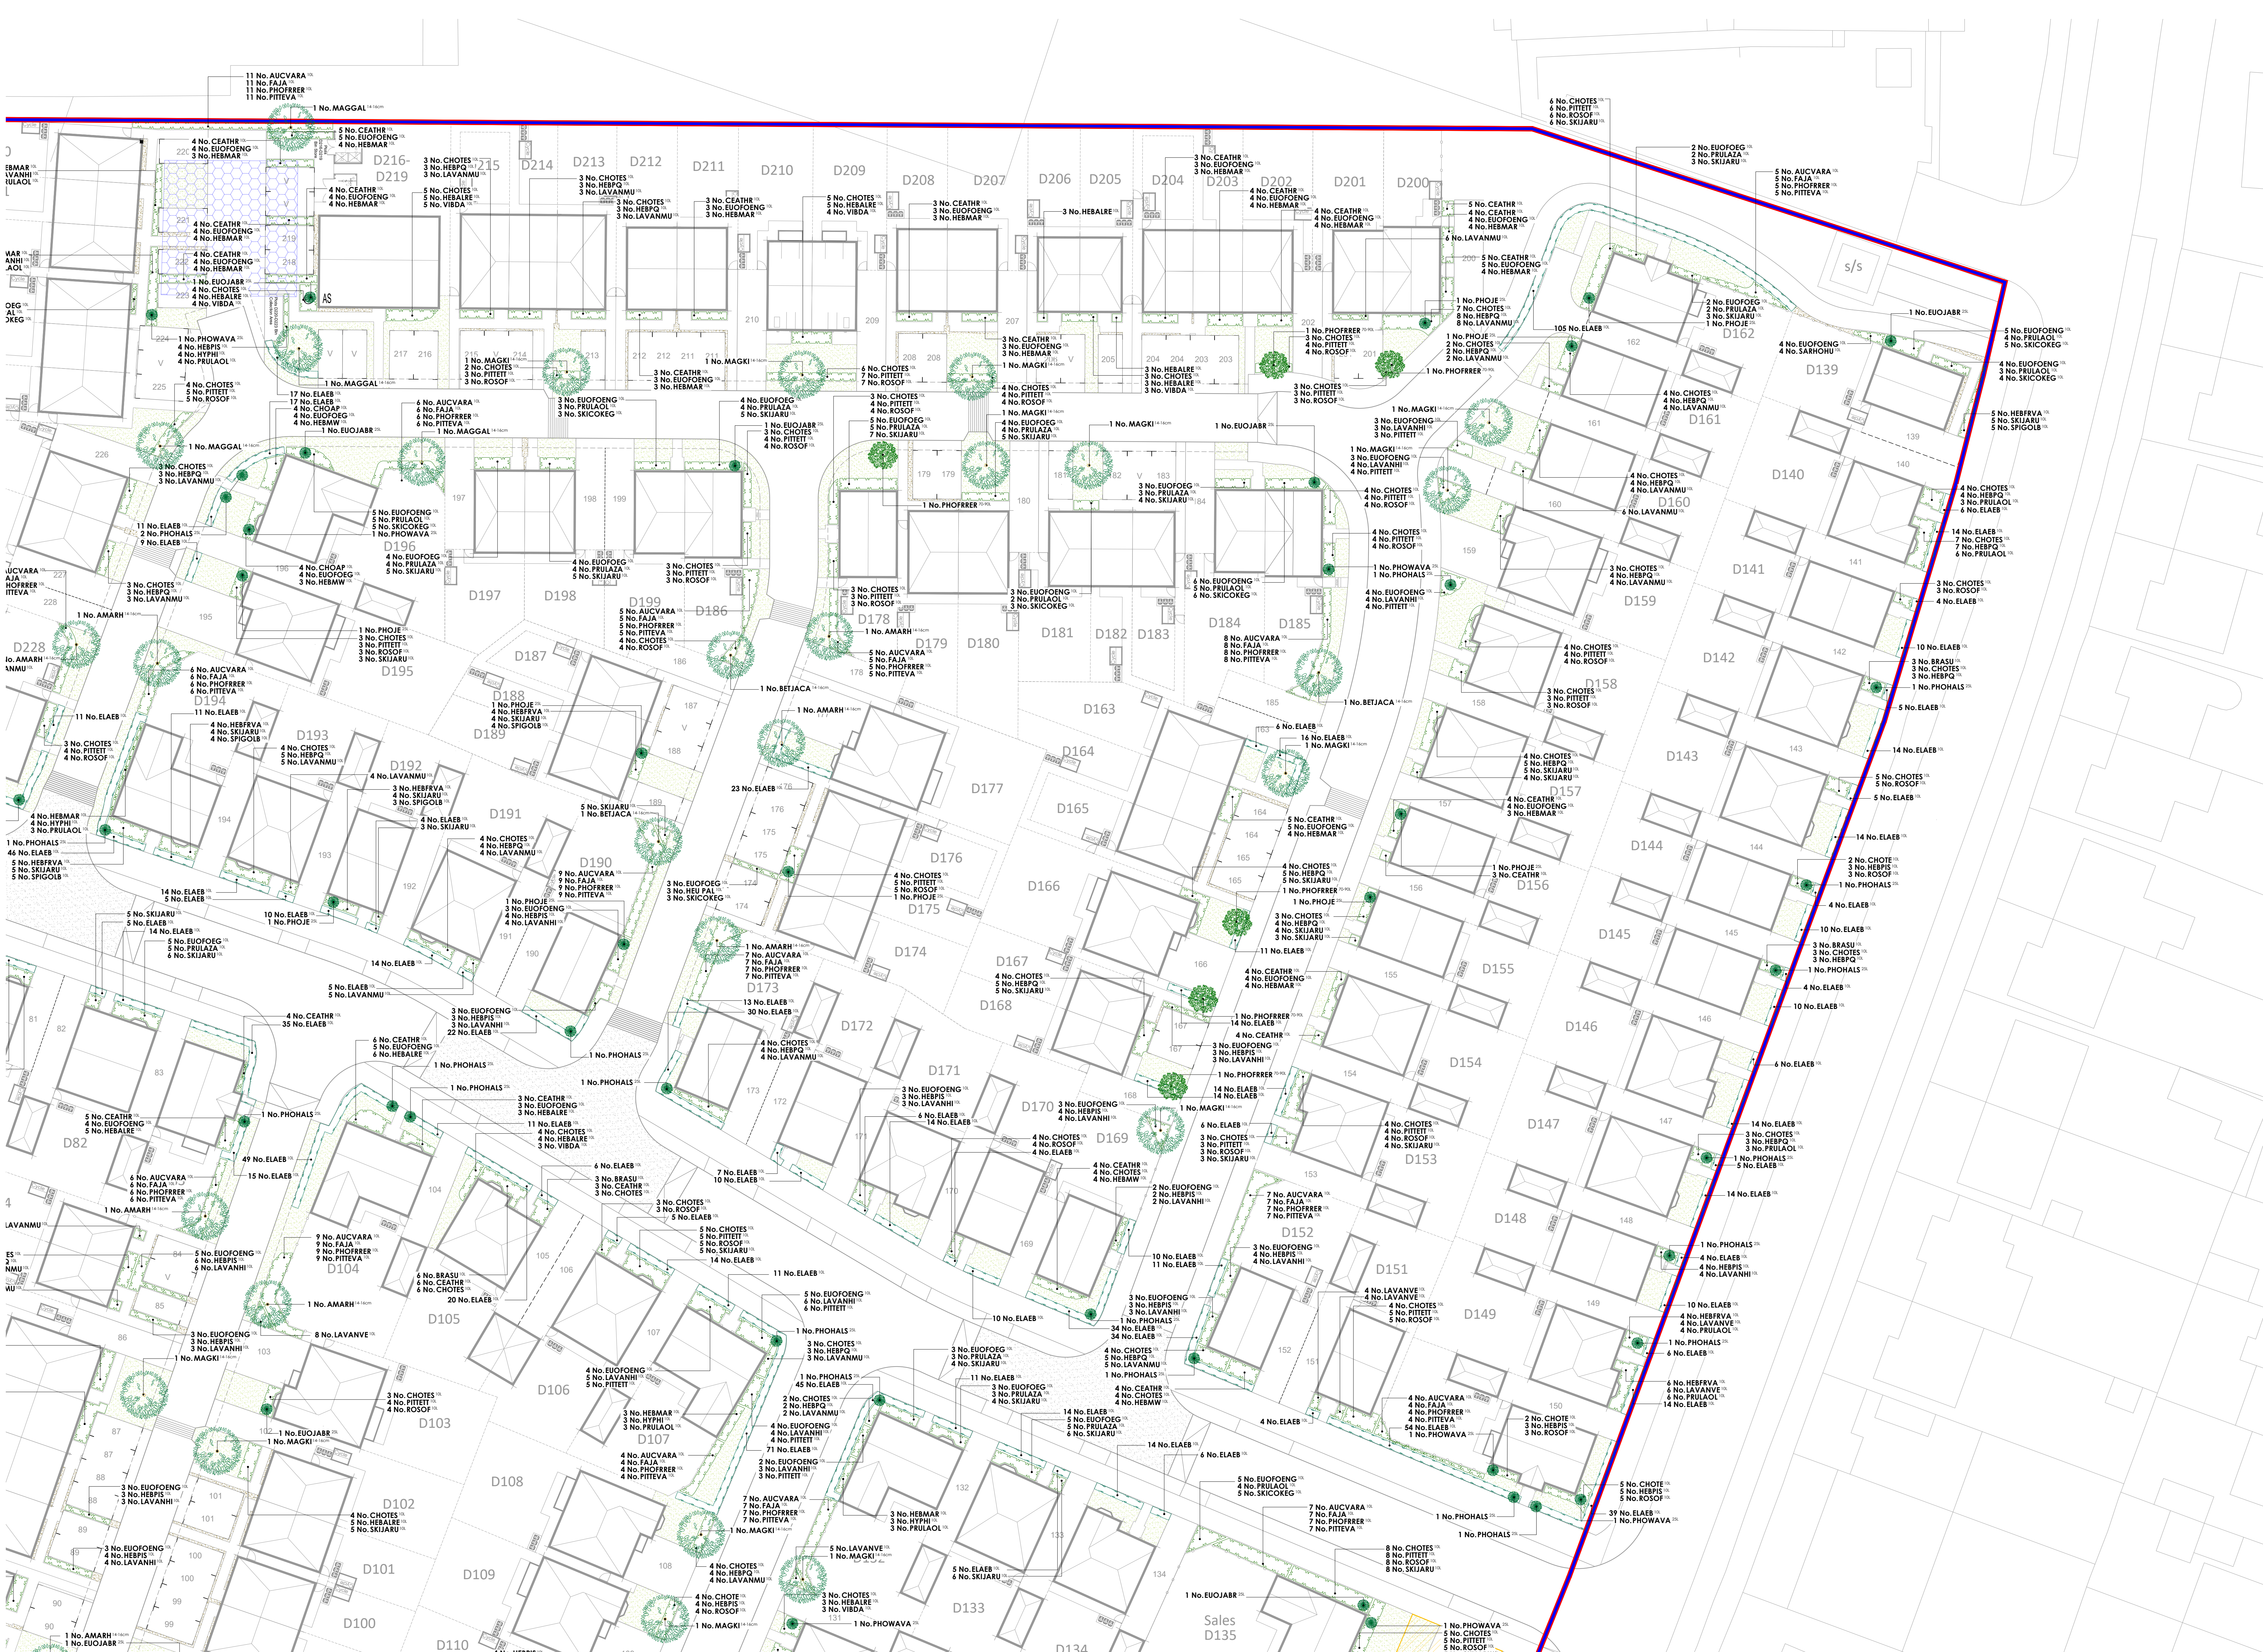

PLANT SCHEDULE						
Abbr	Species	Supply	Height	Girth	Number	
AMARH	Amelanchier arborea 'Robin Hill'	EHSD: Clear stem minimum 200cm; RB 425-600cm	1.4-1.6m	17		
BETJACA	Betula utilis jacquemontii	EHSD: Clear stem minimum 200cm; RB 425-600cm	1.4-1.6m	4		
MAGGAL	Magnolia 'Golday'	EHSD: Clear stem minimum 200cm; RB 425-600cm	1.4-1.6m	7		
MAGKI	Magnolia kobus 'ls'	EHSD: Clear stem minimum 200cm; RB 425-600cm	1.4-1.6m	16		
						Total :44

Specimen Shrubs						
Abbr	Species	Pot Size	Height	Habit	Density	Number
EUOJABR	Euryonymus japonicus 'Bravo'	25L	100-120cm	Bushy	0.7Cm	10
HECRA	Ilex crenata	25L	100-125cm	Topiary cone		12
PHOUE	Phormium 'Jester'	25L	100-125cm	Top Cm		18
PHOWA	Phormium 'Yellow Wave'	25L	100-125cm	Top Cm		18
PHOHALS	Photinia fraseri 'Red Robin'	25L	150-175cm	Topiary half std.		26
PHOFRRR	Photinia x fraseri 'Red Robin'	70-XL	225-250cm	Standard	12-14cm girth	6
						Total :85

Single Species Hedgerows						
Abbr	Species	Pot Size	Height	Habit	Density	Number
ELAE8	Elaeagnus ebbingei	10L	80-100cm	Bushy	0.4Cm	1575
						Total :1575

Shrubs						
Abbr	Species	Pot Size	Height	Habit	Density	Number
AUCYARA	Aucuba japonica 'Variegata'	10L	40-80cm	Bushy	0.7Cm	173
BRASU	Brachyglottis 'Sunshine'	10L	40-60cm	Bushy	0.7Cm	61
CEATHR	Ceanothus thyrsiflorus repens	10L	40-60cm	Bushy	0.7Cm	139
CHOPAP	Choisya 'Aztac Pearl'	10L	40-60cm	Bushy	0.7Cm	8
CHOTE	Choisya ternata	10L	40-60cm	Bushy	0.7Cm	115
CHOTES	Choisya ternata 'Sundance'	10L	40-60cm	Bushy	0.7Cm	438
EUOFOENG	Euryonymus fortunei 'Emerald 'N' Gold'	10L	30-40cm	Bushy	0.7Cm	230
EUOFOER	Euryonymus fortunei 'Emerald Gate'	10L	30-40cm	Bushy	0.7Cm	74
FAJA	Fatsia japonica	10L	40-60cm	Bushy	0.7Cm	173
HEBMA	Hebe 'Waggle'	10L	40-60cm	Bushy	0.7Cm	115
HEBMW	Hebe 'Mrs Winder'	10L	40-60cm	Bushy	0.7Cm	19
HEBPQ	Hebe 'Purple Queen'	10L	40-60cm	Bushy	0.7Cm	199
HEBALRE	Hebe obtusifolia 'Red Edge'	10L	30-40cm	Bushy	0.7Cm	45
HEBRVA	Hebe franciscana 'Variegata'	10L	40-60cm	Bushy	0.7Cm	58
HEBPIS	Hebe pinguifolia 'Sutherland'	10L	30-40cm	Bushy	0.7Cm	153
HEU PAL	Heuchera micrantha 'Palace Purple'	10L	30-40cm	Bushy	0.7Cm	7
HYPHI	Hypericum 'Hidcote'	10L	40-60cm	Bushy	0.7Cm	45
LAVANHII	Lavandula angustifolia 'Hidcote'	10L	30-40cm	Bushy	0.7Cm	110
LAVANMU	Lavandula angustifolia 'Munstead'	10L	30-40cm	Bushy	0.7Cm	140
LAVANVE	Lavandula angustifolia 'Vero'	10L	30-40cm	Bushy	0.7Cm	58
PHOFRRR	Photinia fraseri 'Red Robin'	10L	80-100cm	Bushy	0.7Cm	173
PHOFRRR	Photinia fraseri 'Red Robin'	10L	80-100cm	Bushy	0.7Cm	222
PITEVA	Philadelphus 'Variegatum'	10L	40-60cm	Bushy	0.7Cm	173
PRULAOL	Prunus laurocerasus 'Otto Luyken'	10L	40-60cm	Bushy	0.7Cm	139
PRULAZA	Prunus laurocerasus 'Zabeliana'	10L	40-60cm	Bushy	0.7Cm	59
ROSOF	Rosa 'Rosamunda officialis'	10L	40-60cm	Bushy	0.7Cm	273
SARHOUA	Sarcococca humilis	10L	30-40cm	Bushy	0.7Cm	4
SKICOKEG	Skimmia confusa 'Kew Green'	10L	40-60cm	Bushy	0.7Cm	55
SKILARU	Skimmia japonica 'Rubella'	10L	40-60cm	Bushy	0.7Cm	284
SPICOLB	Spirea japonica 'Gold Mound'	10L	40-60cm	Bushy	0.7Cm	31
VIDBA	Viburnum davidii	10L	40-60cm	Bushy	0.7Cm	31
						Total :3732

- KEY**
- Full application site boundary.
 - Phase 1 drawing extents.
 - Infrastructure Landscape Proposals - please refer to latest version of drawings GL1859 01-05 for details.
 - Drainage easements. Refer to drainage information for details.
 - Drainage facilities, proposed locations for underground storage tanks. Refer to drainage information for details.
 - Turf & Seeding**
 - Turf to gardens to be laid as Rotown 'Medallion', or similar approved.
 - Aggregates**
 - Gravel: Decorative gravel to be laid to a depth of 50mm over a geotextile membrane.

Drawing to be read in conjunction with GL1859 SP 01A Landscape Specification.