


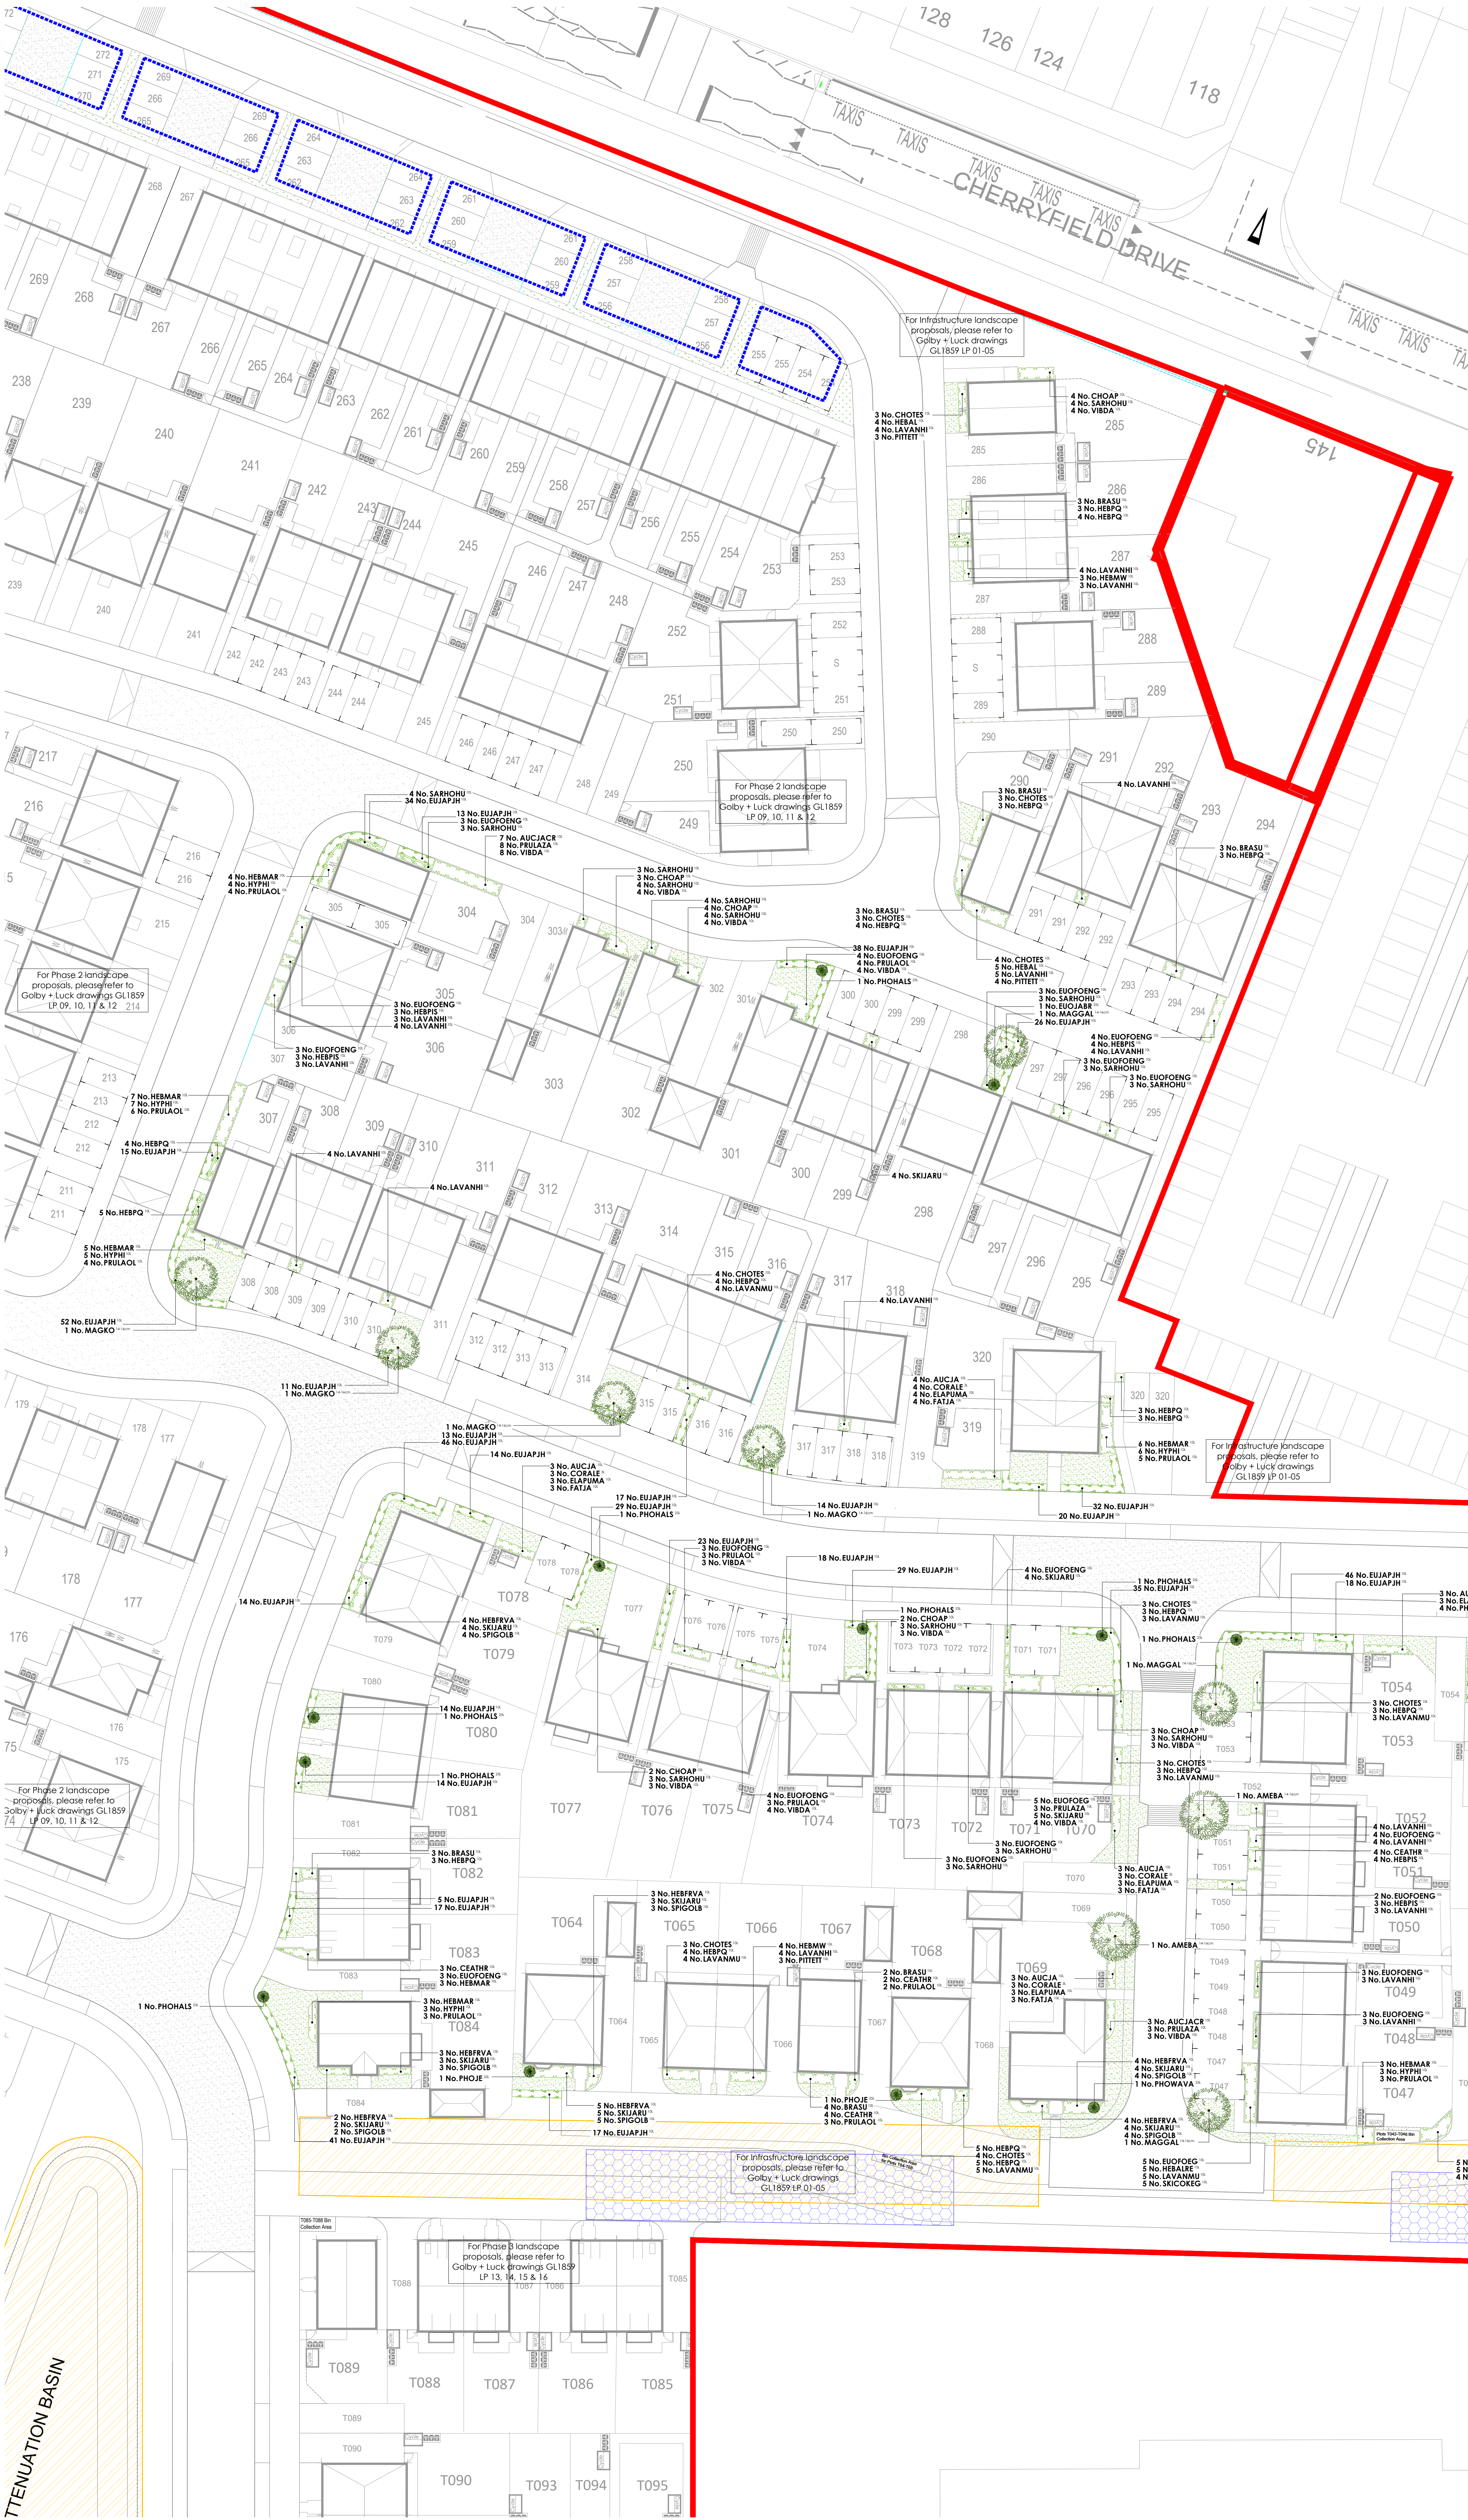

- KEY**
- Full application site boundary.
 - Existing trees and vegetation to be retained.
 - Drainage easements. Refer to drainage information for details.
 - Drainage facilities, proposed locations for underground storage tanks. Refer to drainage information for details.
 - Turf & Seeding**
 - Turf to gardens to be laid as Rolawn 'Medallion', or similar approved.
 - Aggregates**
 - Decorative gravel to be laid to a depth of 50mm over a geotextile membrane.

Plant Schedule

Trees - Public Open Space

Abbr	Species	Supply	Size	Girth	Number
AMEBA	Amelanchier 'Red Robin'	25L: Clear stem minimum 200cm; 88	425-600cm	14-16cm	3
BETULA	Betula utilis jacquemontii	25L: Clear stem minimum 200cm; 88	425-600cm	14-16cm	3
MAGGAL	Magnolia 'Galaxy'	25L: Clear stem minimum 200cm; 88	425-600cm	14-16cm	7
MAGRO	Magnolia kobus	25L: Clear stem minimum 200cm; 88	425-600cm	14-16cm	4
MALEY	Malus 'Eve's Tree'	25L: Clear stem minimum 200cm; 88	425-600cm	14-16cm	2

Total: 19

Specimen Shrubs

Abbr	Species	Pot Size	Height	Habit	Number
EUOJAB	Eucalyptus japonicus 'Braun'	25L	100-120cm	Bushy	3
PHOJE	Phytolacca 'Jester'	25L	100-125cm	Tip Cm	5
PHOWAVA	Phytolacca 'Yellow Wave'	25L	100-125cm	Tip Cm	5
PHOHALS	Phytolacca 'Red Robin'	25L	100-125cm	Today half std.	10

Total: 23

Single-Species Hedgerows

Abbr	Species	Pot Size	Height	Habit	Density	Number
EUJAPH	Eucalyptus japonicus 'Jean Hugues'	10L	30-40cm	Bushy	0.3Ch	717
ILECR	Ilex crenata	10L	30-40cm	Bushy	0.3Ch	71
ELAB	Elaeagnus ebbingei	10L	60-100cm	Bushy	0.4Ch	148

Total: 936

Shrubs - Plots

Abbr	Species	Pot Size	Height	Habit	Density	Number
CORALE	Camus alba 'Elegantissima'	3L	60-80cm	Branched	0.7Ch	28
AUCIA	Aucuba japonica	10L	60-80cm	Bushy	0.7Ch	28
AUCIACR	Aucuba japonica 'Cristatolola'	10L	40-60cm	Bushy	0.7Ch	19
BRASU	Brachyglottis 'Sunshine'	10L	40-60cm	Bushy	0.7Ch	47
CEATHR	Ceanothus thyrsiflorus repens	10L	40-60cm	Bushy	0.7Ch	44
CHOPAP	Choiya 'Aster Pearl'	10L	40-60cm	Bushy	0.7Ch	41
CHOTES	Choiya temata 'Sundance'	10L	40-60cm	Bushy	0.7Ch	49
ELABEG	Elaeagnus ebbingei 'Gill Edge'	10L	60-80cm	Bushy	0.7Ch	6
ELAFUMA	Elaeagnus pungens 'Maculata'	10L	80-100cm	Bushy	0.7Ch	31
EUOJONG	Eucalyptus fortunei 'Emerald N' Gold'	10L	30-40cm	Bushy	0.7Ch	115
EUOJONG	Eucalyptus fortunei 'Emerald Goldy'	10L	30-40cm	Bushy	0.7Ch	39
FATIA	Fatsia japonica	10L	60-80cm	Bushy	0.7Ch	28
HEMAR	Hebe 'Mazone'	10L	30-40cm	Bushy	0.7Ch	78
HEMAR	Hebe 'New Windsor'	10L	30-40cm	Bushy	0.7Ch	55
HEBPQ	Hebe 'Purple Queen'	10L	30-40cm	Bushy	0.7Ch	124
HEBAL	Hebe ablicans	10L	30-40cm	Bushy	0.7Ch	18
HEBAL	Hebe ablicans 'Red Edge'	10L	30-40cm	Bushy	0.7Ch	25
HEBEVA	Hebe franciscana 'Variegata'	10L	30-40cm	Bushy	0.7Ch	25
HEBPQ	Hebe pinguicula 'Sutherland'	10L	30-40cm	Bushy	0.7Ch	27
HYPER	Hypericum 'Madoc'	10L	40-60cm	Bushy	0.7Ch	99
HYPER	Hypericum monastarum 'Tricolor'	10L	40-60cm	Bushy	0.7Ch	5
LAVANMU	Lavandula angustifolia 'Hidocle'	10L	30-40cm	Bushy	0.7Ch	157
LAVANMU	Lavandula angustifolia 'Hidocle'	10L	30-40cm	Bushy	0.7Ch	77
PHOJE	Phytolacca 'Jester'	10L	60-80cm	Db Cm	0.7Ch	7
PHOFRER	Phytolacca 'Red Robin'	10L	80-100cm	Bushy	0.7Ch	10
PITET	Philadelphus 'Tun Thun'	10L	30-40cm	Bushy	0.7Ch	55
PRULAC	Prunus laurocerasus 'Olio Lyken'	10L	60-80cm	Bushy	0.7Ch	80
PRULAZA	Prunus laurocerasus 'Zobellana'	10L	40-60cm	Bushy	0.7Ch	27
ROSCF	Rosa multiflora	10L	30-40cm	Bushy	0.7Ch	7
SARHOHU	Sarcococca humilis	10L	30-40cm	Bushy	0.7Ch	80
SKIJARU	Skimmia japonica 'Rubella'	10L	40-60cm	Bushy	0.7Ch	54
SKICKOG	Skimmia x confusa 'New Green'	10L	30-40cm	Bushy	0.7Ch	18
SPICOL	Spir					