


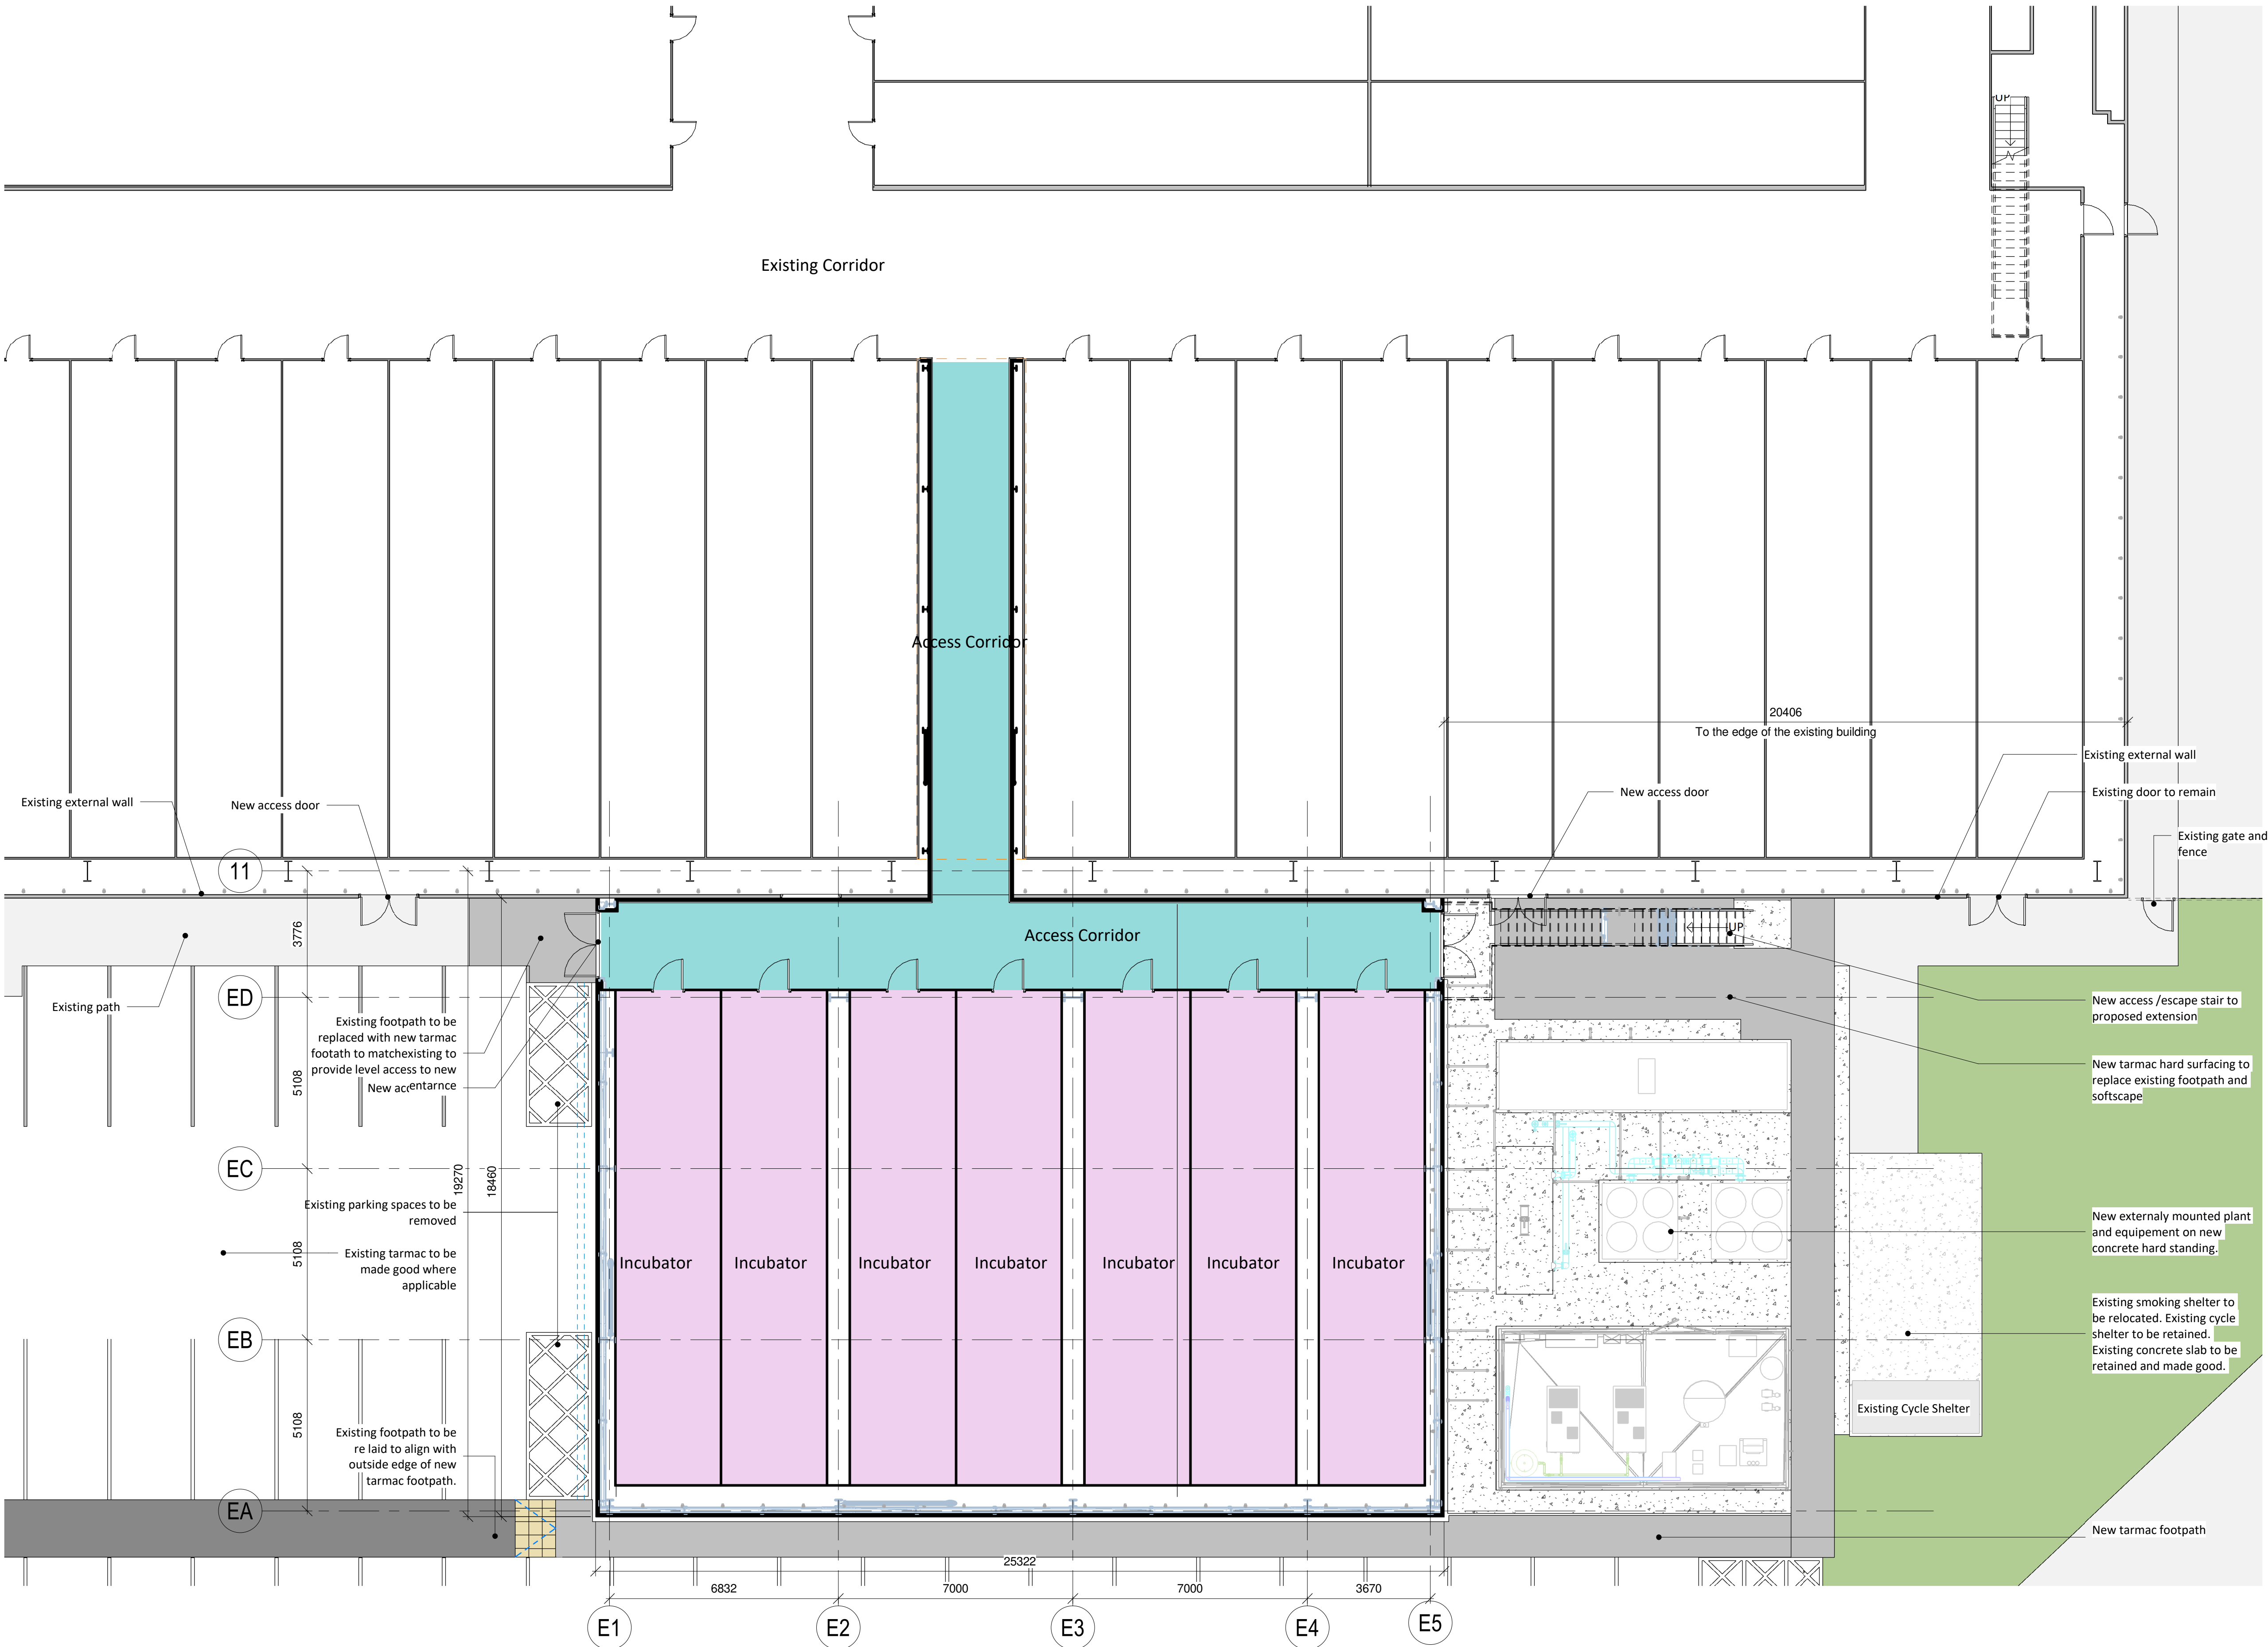

Proposed Ground Floor GA Plan Planning
Scale: 1 : 100

General Notes

Do not scale from this drawing. Only work to written dimensions.

All site dimensions shall be verified by the Contractor on site prior to commencing any works.

This drawing is the property of Fletcher-Rae (UK) Limited (t/a Fletcher-Rae) and copyright is reserved by them. The drawing is not to be copied or disclosed by or to any unauthorised persons without the prior written consent of Fletcher-Rae (UK) Limited.

KEY:
AOD coordinates and levels to be checked on site and coordinated relative to the existing slab FFL.

- Access Corridor
- Ph1 Incubator

P10	Updated for NMA submission	2023.06.22	RT	RCT
P09	Updated planning pack	2023.06.19	RT	RCT
P08	Revised Planning Issue	2023.05.16	EG	RCT
P07	Revised Planning Issue Update	2023.02.07	EG	RCT
P06	Incubators rearranged and building extended to avoid structural clashes.	2022.12.20	EG	RCT
P05	Updated to reflect comments	2022.11.29	NP	RCT
P04	Planning submission	2022.11.03	NP	RCT
P03	Building position adjusted to align with existing columns and incubators	2022.10.12	NP	RCT
P02	Revised as per comments	2022.09.14	NP	RCT
P01	Issued for Planning	2022.09.09	NP	RCT
Rev.	Description	Date	ISS	APP

Scale: 1 : 100 @ A1
Status: D1 Tender
Drawn By: EG
Checked By: RCT
Date: 2022.09.09

Client: Seqirus

Project: Seqirus Site 6 PIU

Sheet Name: Proposed 00 Plan