




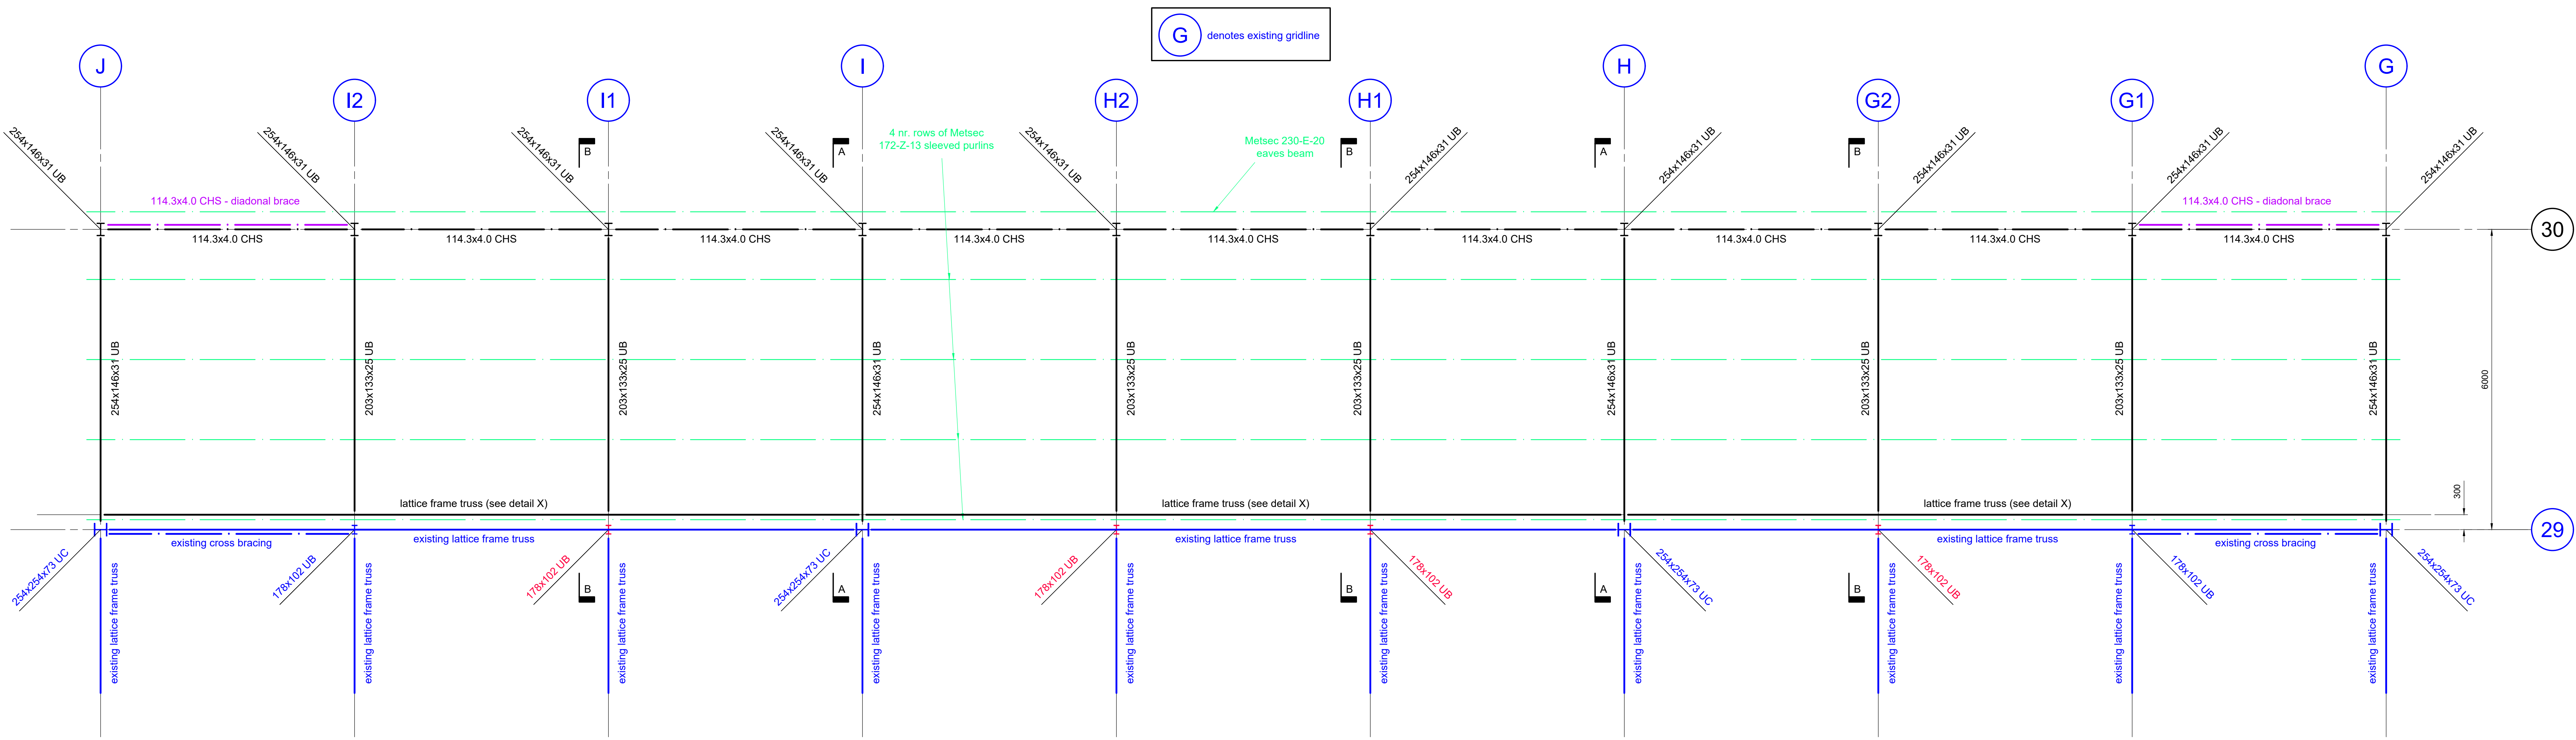


Plan on roof structure

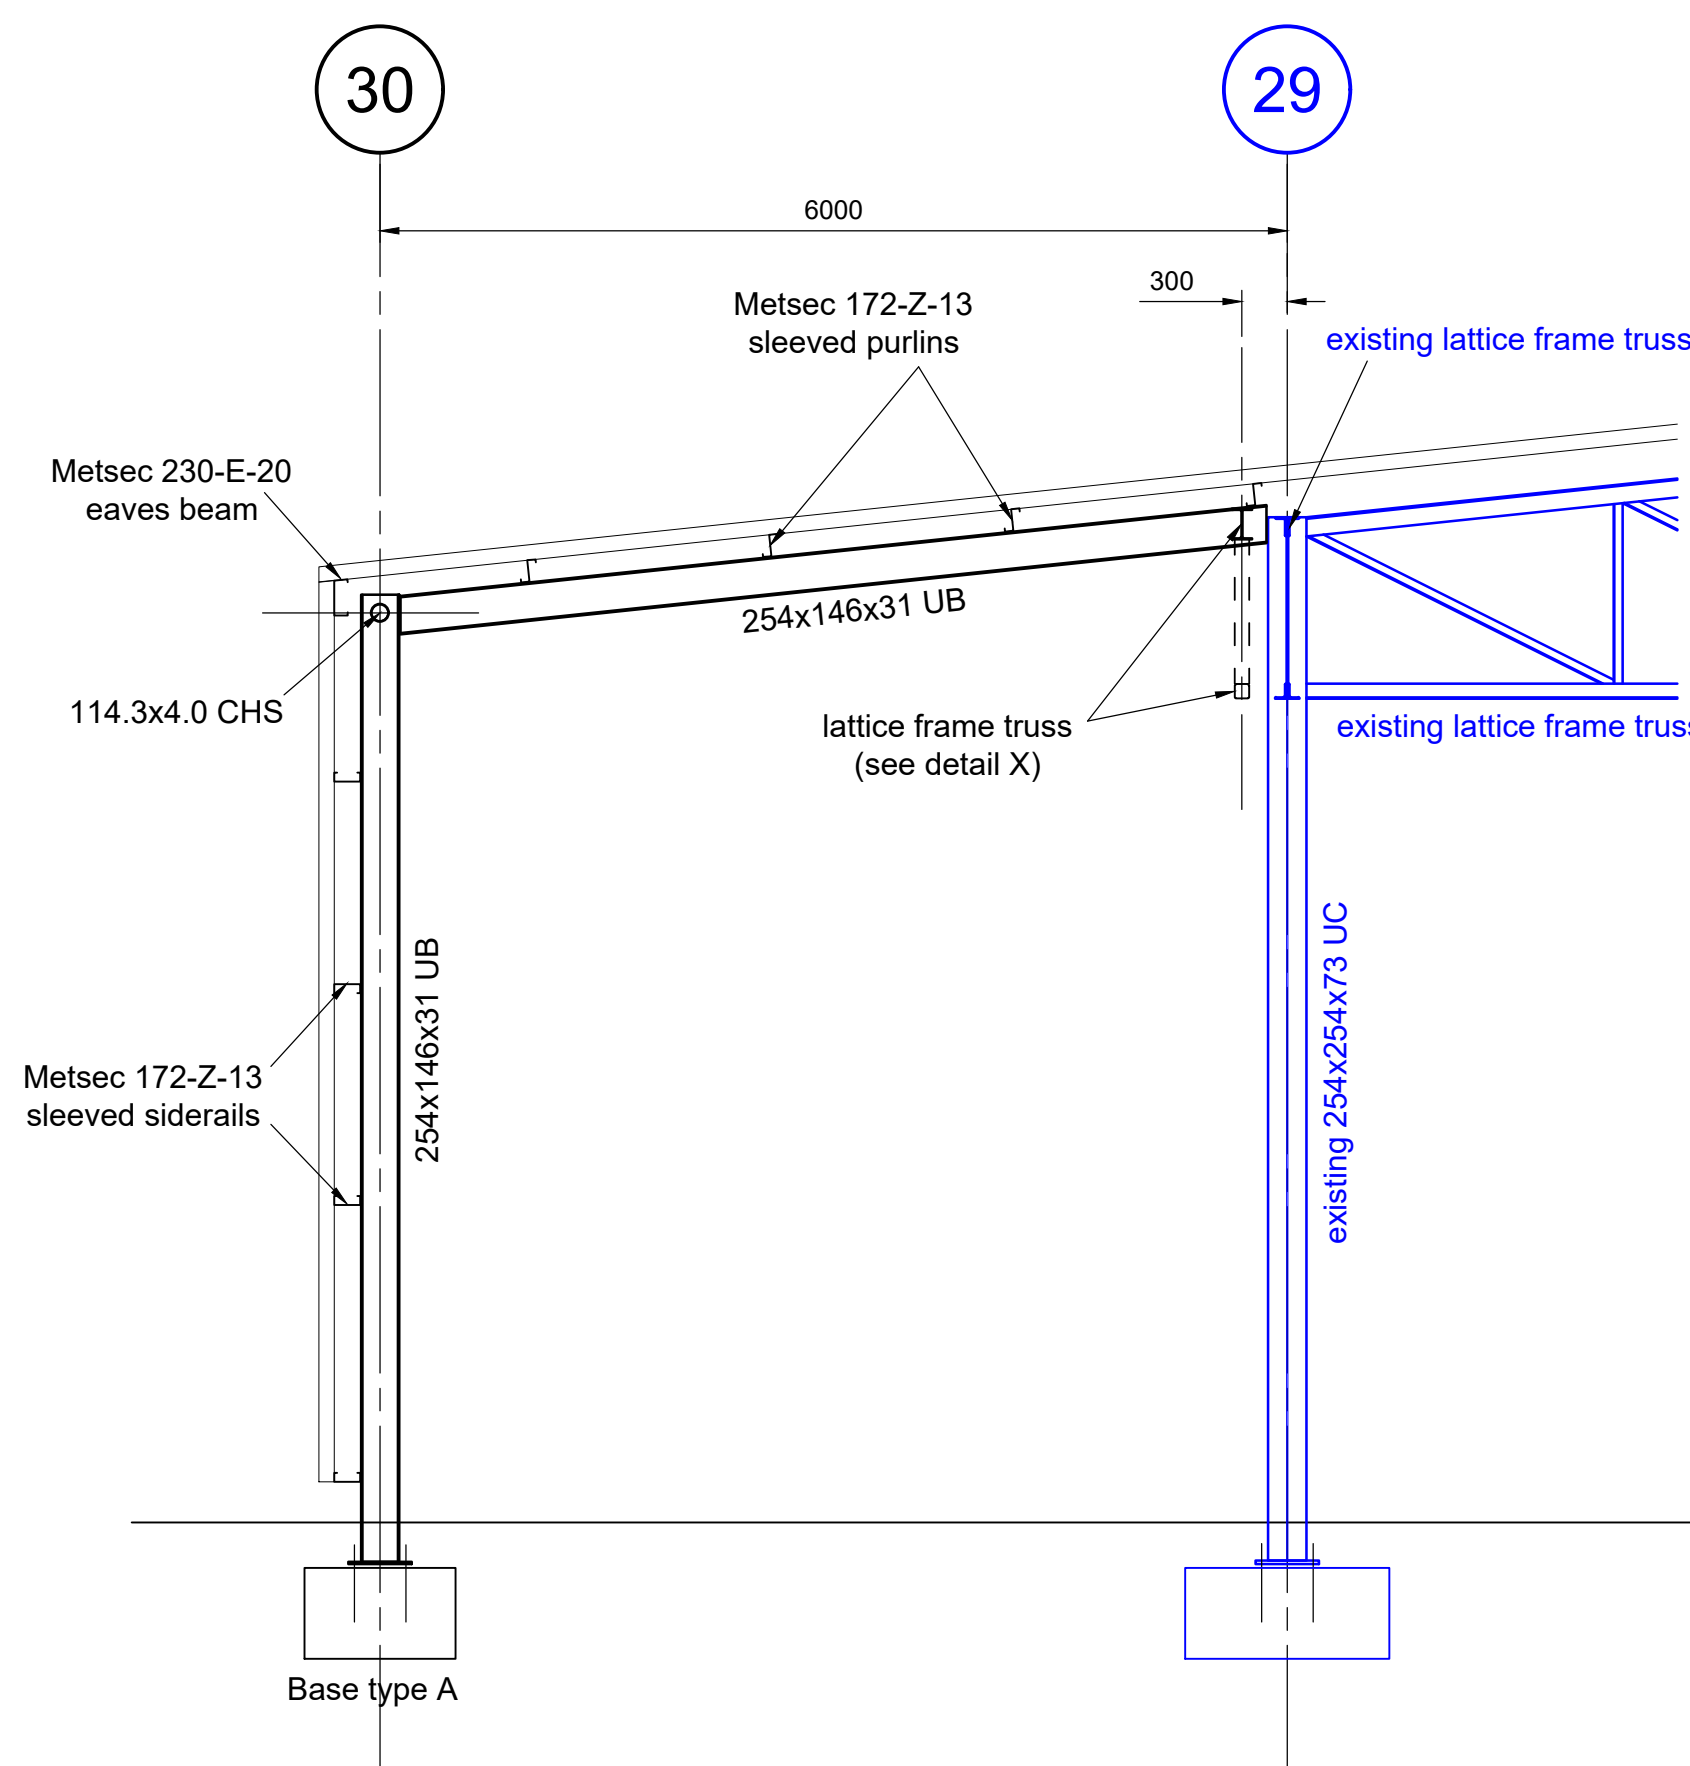

Section A : A

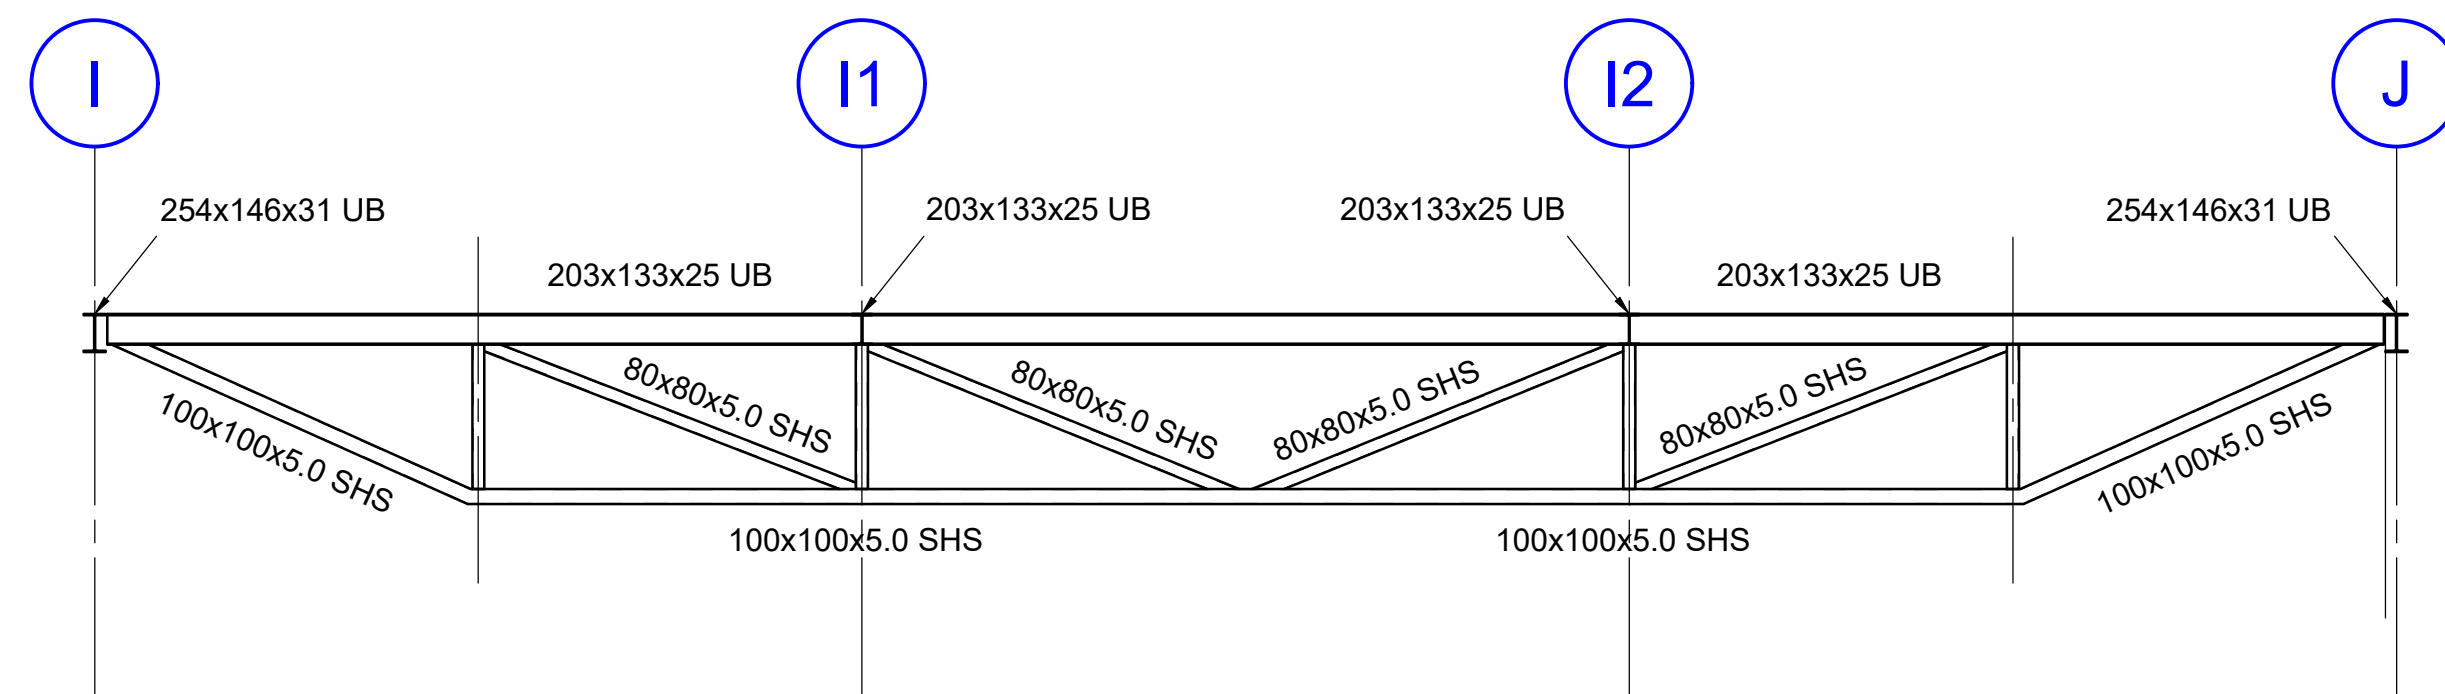

Elevation on new lattice frame truss
detail X (3 nr. thus)

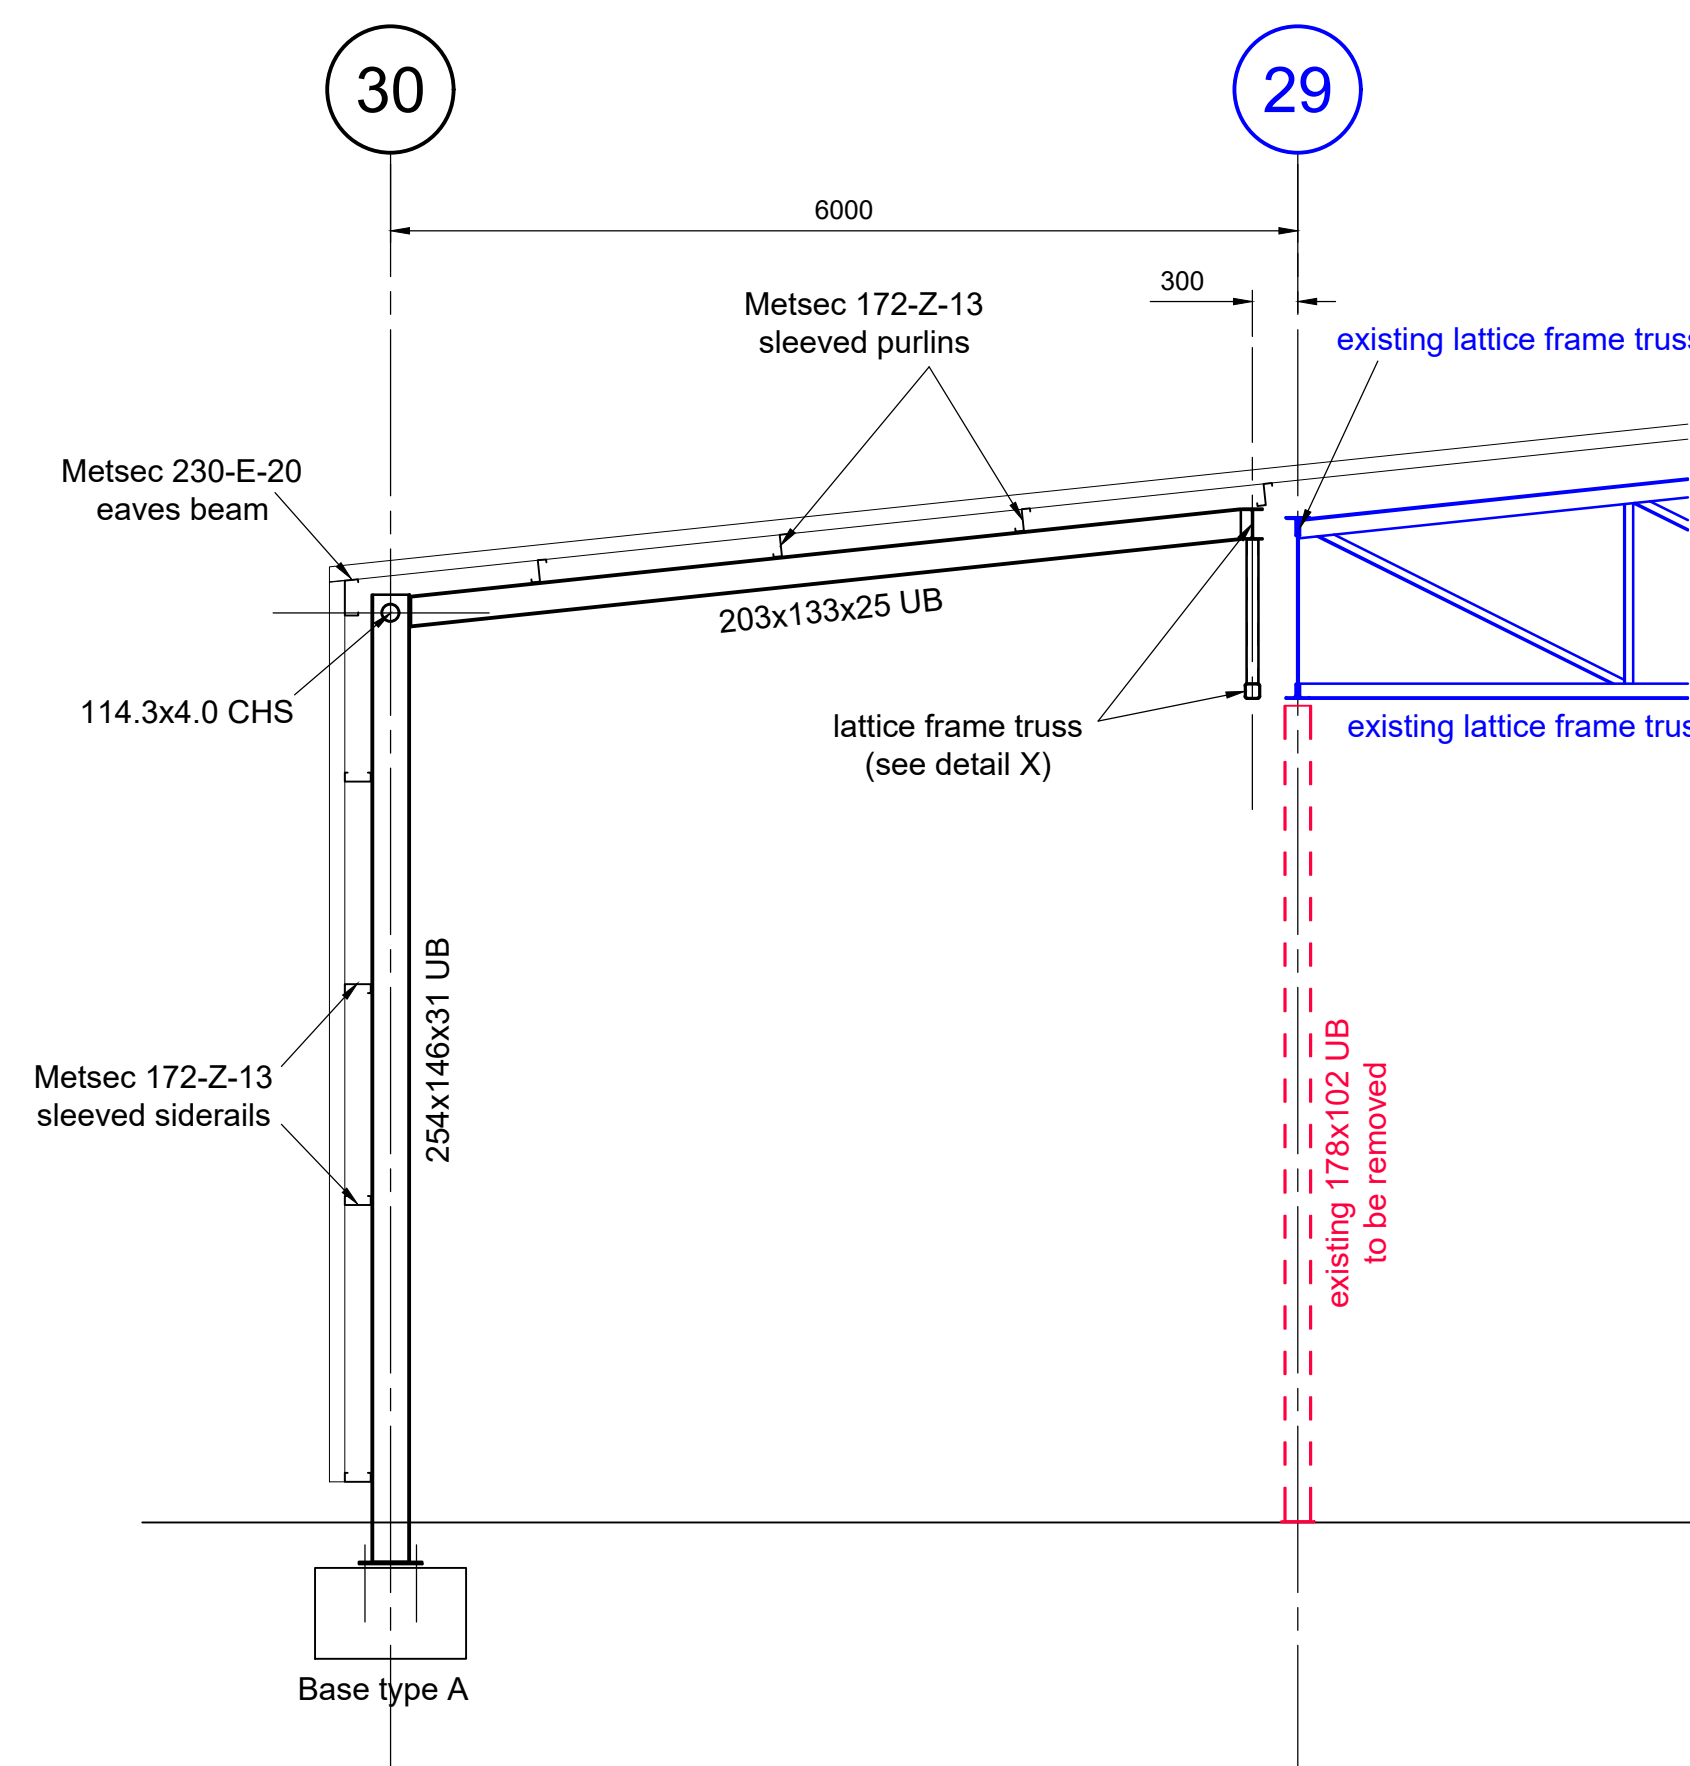

Section B : B

General notes

This drawing is to be read in conjunction with all relevant Architect's drawings and drawings nos. 23448/01 to 03.

For setting-out dimensions, refer to Architect's drawings.

All steelwork is to comply with the National Structural Steelwork Specification for Building Construction, 3rd edition, as published by BCSA/ SCI.

U.N.O., all steelwork to be grade **S355**.

All steelwork is to be blast cleaned to Sa2.5, and to receive one coat of zinc phosphate primer to a D.F.T. of 75 microns.

All welds to be 6mm F.P.F.W., U.N.O.

All bolts to be grade 8.8, U.N.O.

Any fire protection to steelwork to be to architect's specification.

For tanking, D.P.C., D.P.M. and insulation details refer to Architect's drawings and specifications.

All proprietary products to be installed strictly in accordance with the manufacturer's instructions, including the provision of all required accessories.

Preliminary

P	Preliminary issue for discussion and budget pricing. NOT FOR CONSTRUCTION.	19/01/23
---	--	----------


Émile K. Sanan MEng CEng MStructE,
Chartered Structural Engineer
Laburnum House, 62-64 Chestnut Grove, Liverpool L15 8HS.
tel: +44 151 280 1129, e-mail: mail@emile-sanan.co.uk

Client:
Webber NW Ltd.

Project:
Eastern projection extension,
Ford Halewood Transmissions,
Halewood, Liverpool.

Roof structure:
Plan, sections and details.

drawn by	date	scale	drawing no.	rev.
EKS	Jan '23	1:50,10 (A0)	23448/02	P