




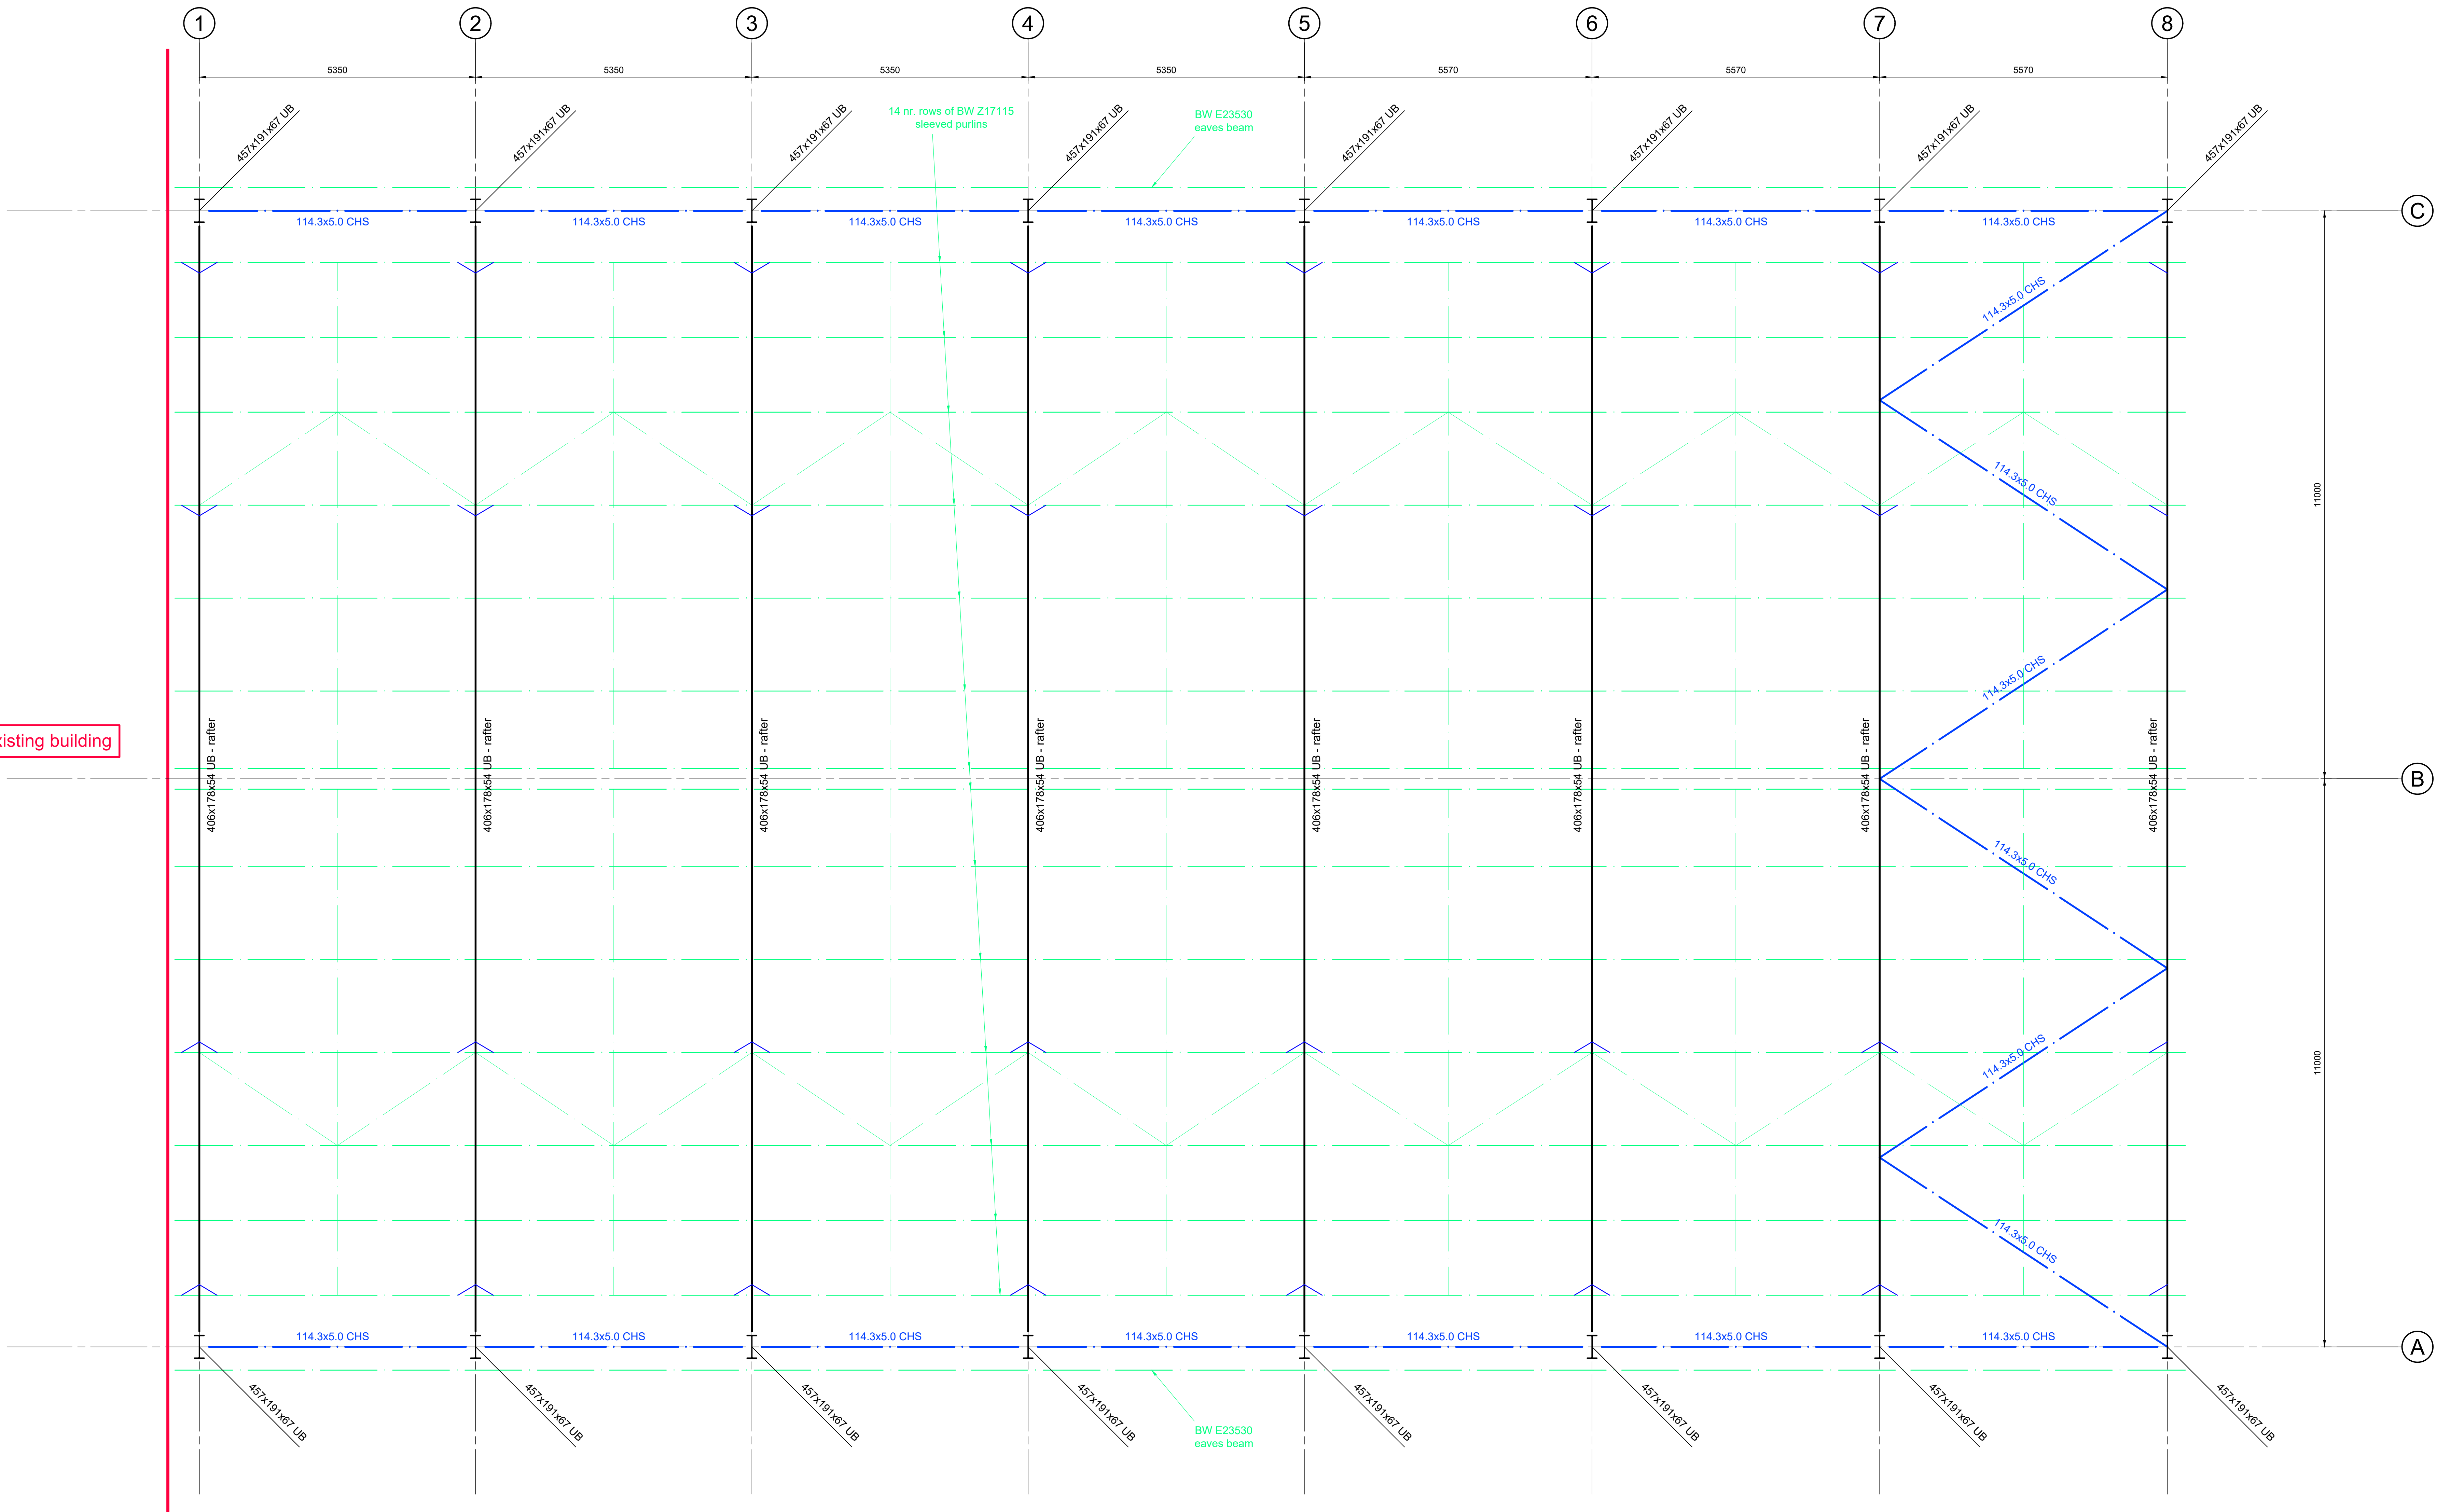


Plan on canopy roof structure

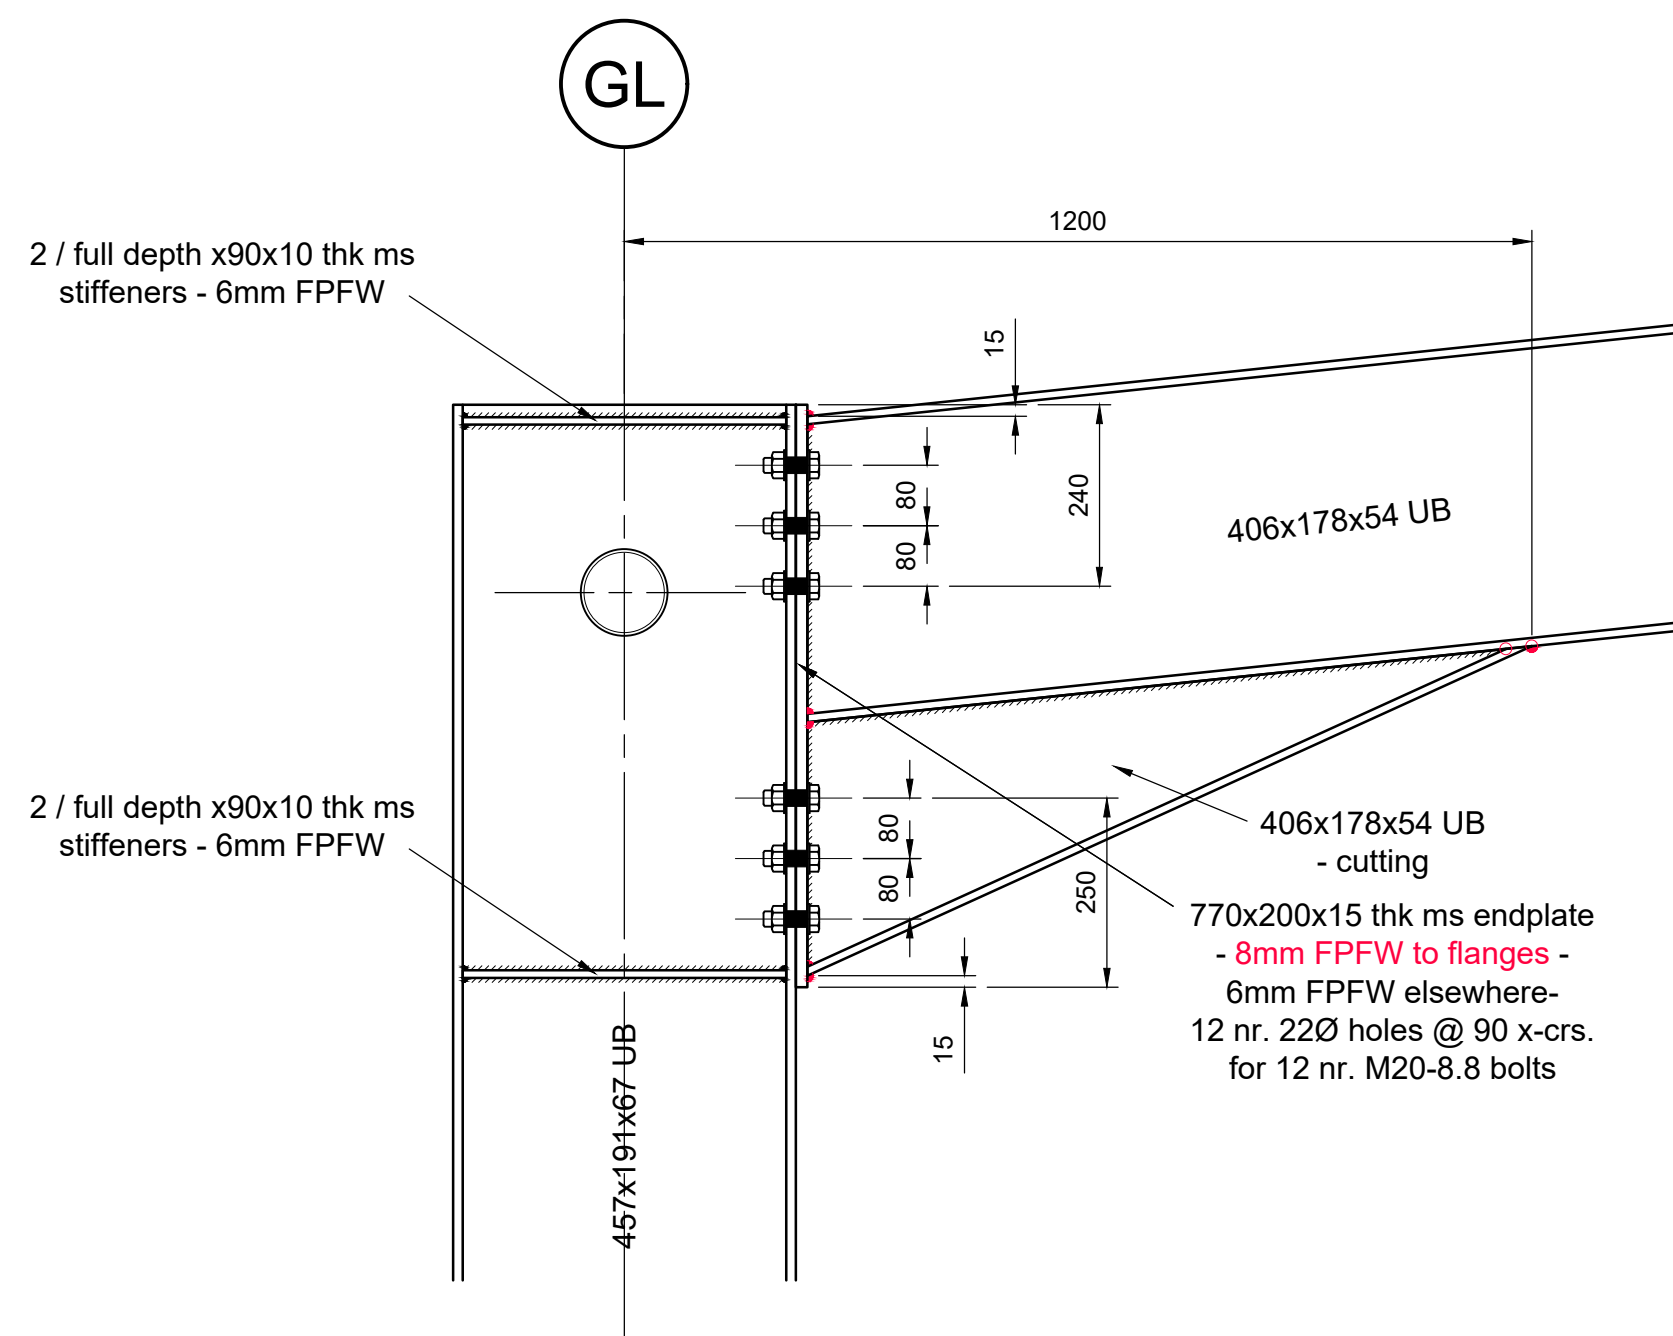

Eaves connection detail

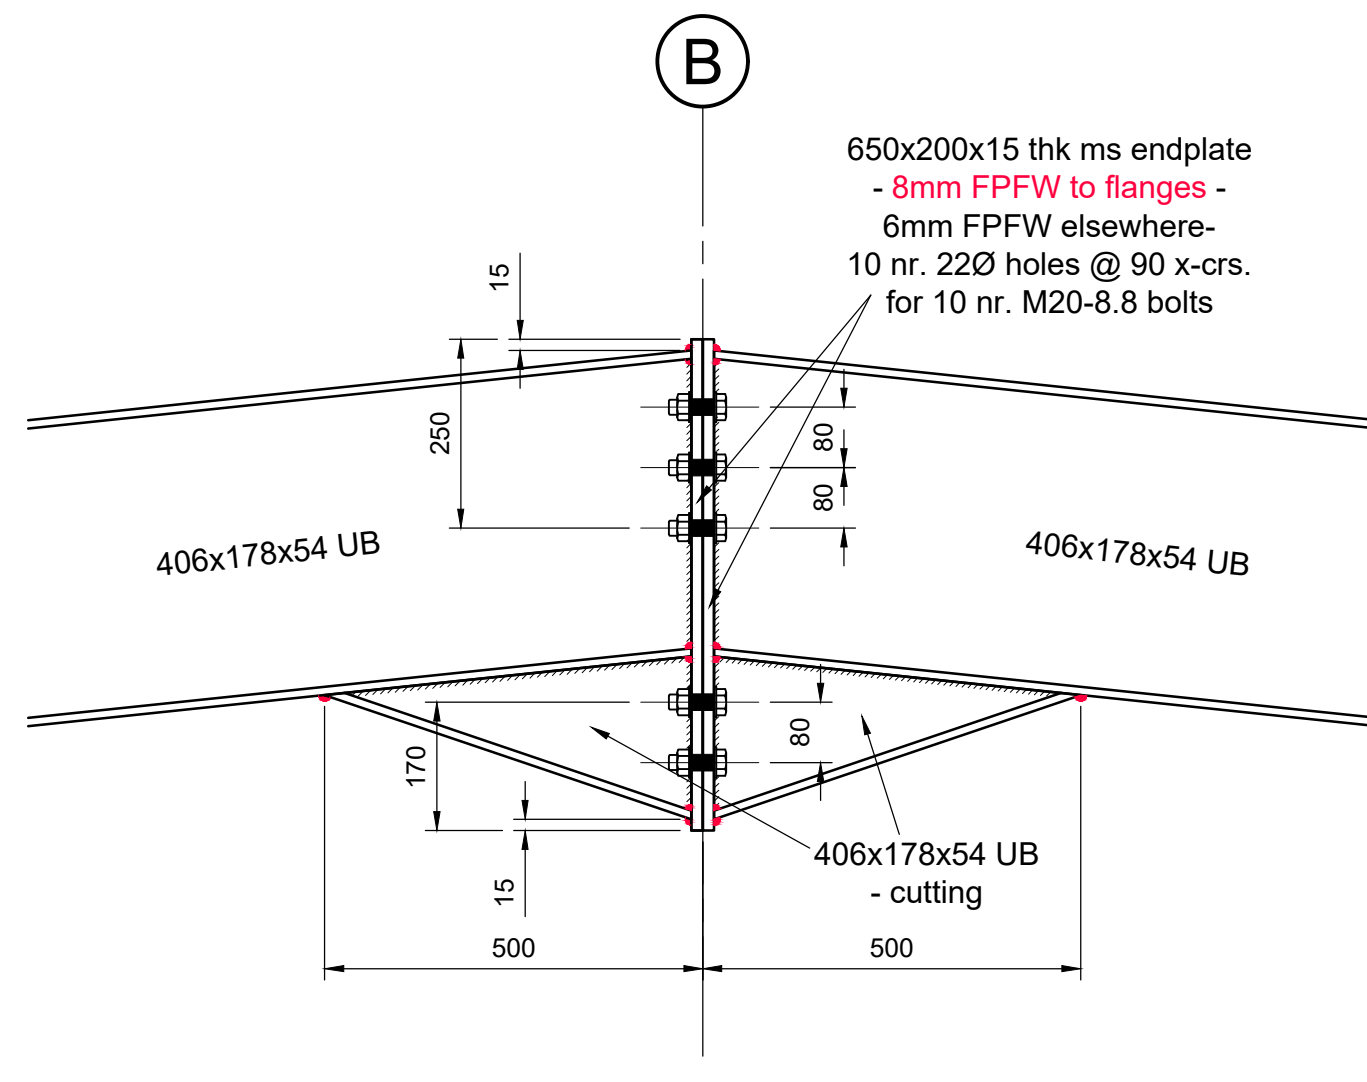

Apex connection detail

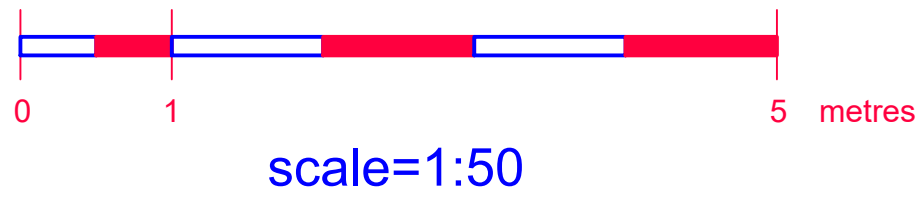

General notes

This drawing is to be read in conjunction with all relevant Architect's drawings and drawings nos. 22407/01 to 03.

For setting-out dimensions, refer to Architect's drawings.

All steelwork is to comply with the National Structural Steelwork Specification for Building Construction, 3rd edition, as published by BCSA/ SCI.

U.N.O. all steelwork to be grade S355.

U.N.O. all steelwork is to be hot dip galvanized to BS EN 1461 (85 microns).

All welds to be 8mm F.P.F.W., U.N.O.

All bolts to be grade 8.8, U.N.O.


Any fire protection to steelwork to be to architect's specification.

For tanking, D.P.C., D.P.M. and insulation details refer to Architect's drawings and specifications.

All proprietary products to be installed strictly in accordance with the manufacturer's instructions, including the provision of all required accessories.

Preliminary

P2	Purlin references amended.	28/04/23
P1	Canopy relocated and extended. Connection details added.	10/03/23
P	Preliminary issue for discussion and budget pricing. NOT FOR CONSTRUCTION.	17/08/22

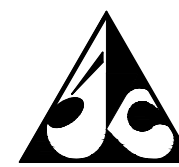

Émile K. Sanan MEng CEng MStructE,
Chartered Structural Engineer
Laburnum House, 62-64 Chestnut Grove, Liverpool L15 8HS.
tel:+44 151 280 1129; e-mail: mail@emile-sanan.co.uk

Project:

Proposed canopy,
Ford Transmissions,
Halewood, Liverpool.

Roof structure:

Plan, sections and details.

drawn by	date	scale	drawing no.	rev.
EKS	Aug '22	1:50;10 (A0)	22407/02	P2