



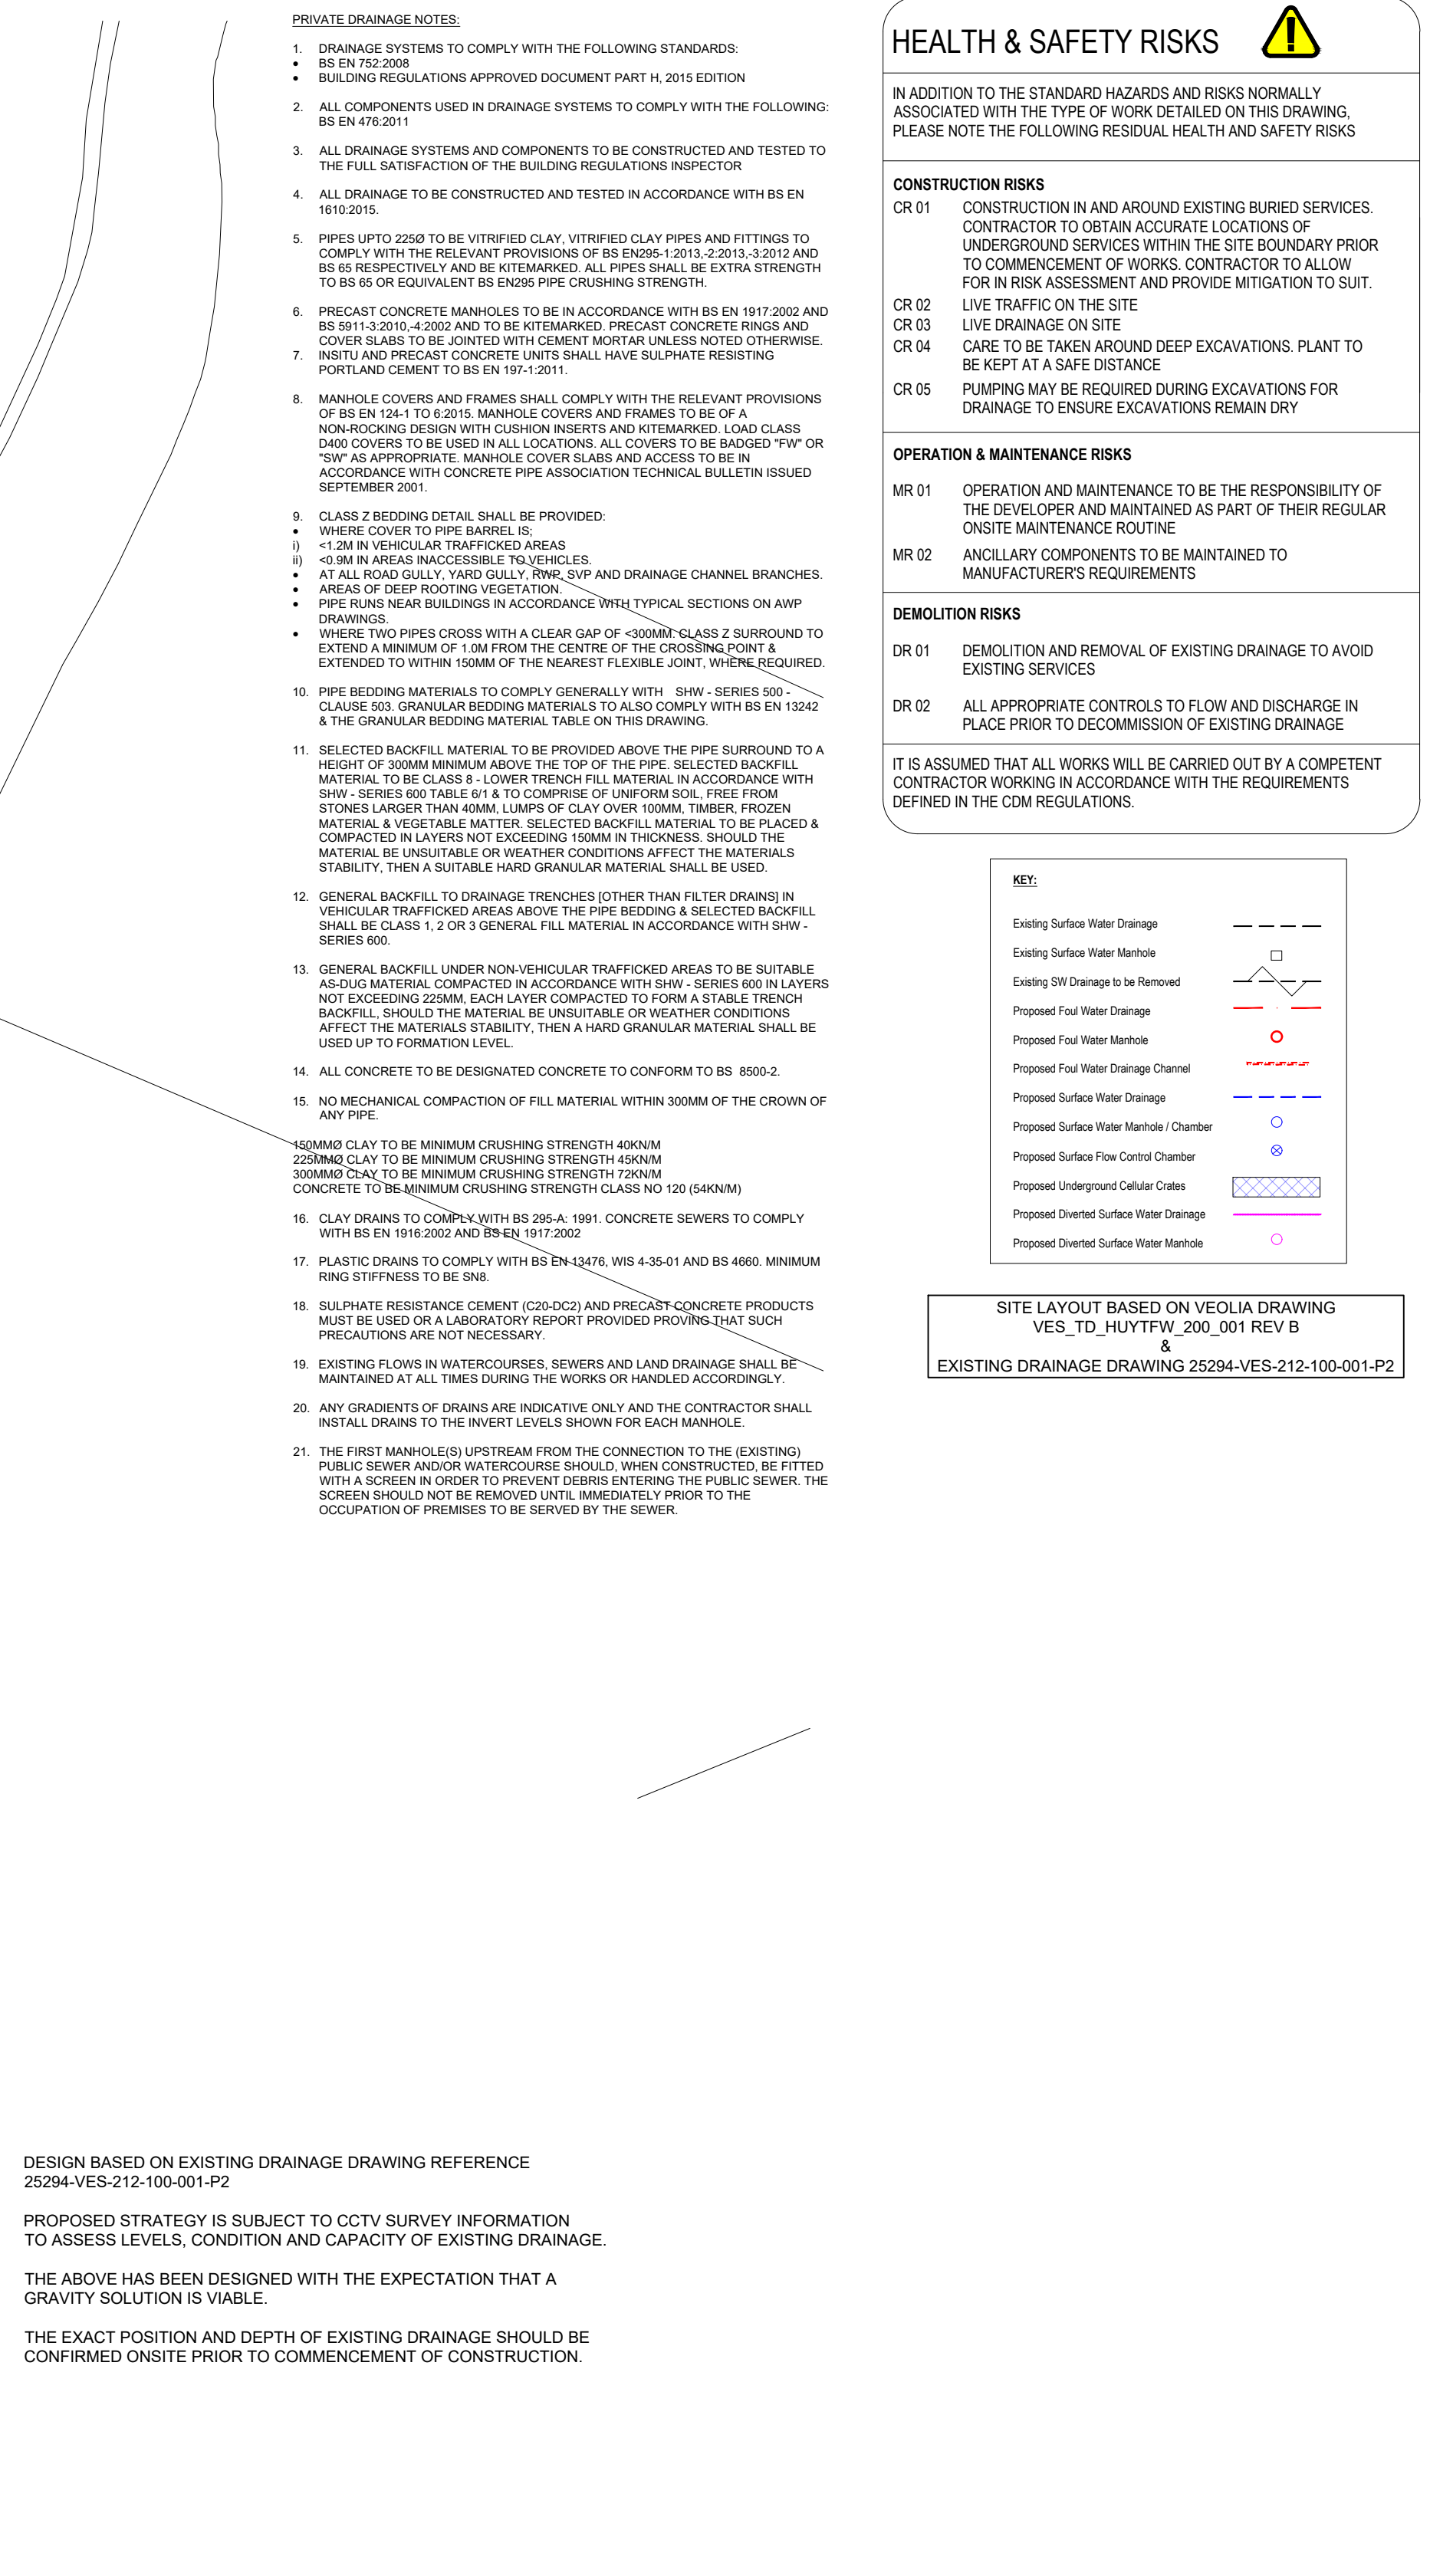

100mm at A1

T2	UPDATED FOLLOWING RECEIPT OF EXISTING DRAINAGE PLAN	14.03.25	GJ	CM	KH
T1	FIRST ISSUE	19.02.25	GJ	CM	KH
Rev	Description	Date	By	Chk	App

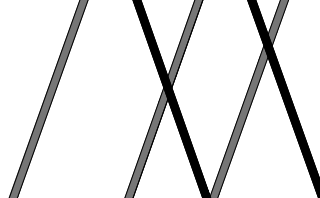

Alan Wood & Partners

Leeds Office 18 Howley Park Business Village Pullin Way Morley Leeds LS27 0BZ T. 01135 311098 www.alanwood.co.uk	Consulting Civil & Structural Engineers Project Managers Building Surveyors <table border="0"> <tr> <td>Hull</td> <td>T. 01482 442138</td> </tr> <tr> <td>Lincoln</td> <td>T. 01522 300210</td> </tr> <tr> <td>London</td> <td>T. 0207 1860761</td> </tr> <tr> <td>Scarborough</td> <td>T. 01723 865484</td> </tr> <tr> <td>Sheffield</td> <td>T. 01142 440077</td> </tr> <tr> <td>York</td> <td>T. 01904 611594</td> </tr> </table>	Hull	T. 01482 442138	Lincoln	T. 01522 300210	London	T. 0207 1860761	Scarborough	T. 01723 865484	Sheffield	T. 01142 440077	York	T. 01904 611594
Hull	T. 01482 442138												
Lincoln	T. 01522 300210												
London	T. 0207 1860761												
Scarborough	T. 01723 865484												
Sheffield	T. 01142 440077												
York	T. 01904 611594												

Project: HUYTON FOOD WASTE PROJECT						
Client: VEOLIA UK LTD.						
Drawing: PROPOSED DRAINAGE STRATEGY						
Role: CIVIL ENGINEER						
Drawing Status: TENDER			Suitability Code:			
Job. no. 51615		Scale@ A1: 1:200		Rev. T02		
Project Originator Volume Level Type Role Number HUT - AWP - 00 - ZZ - DR - C - 3000						