




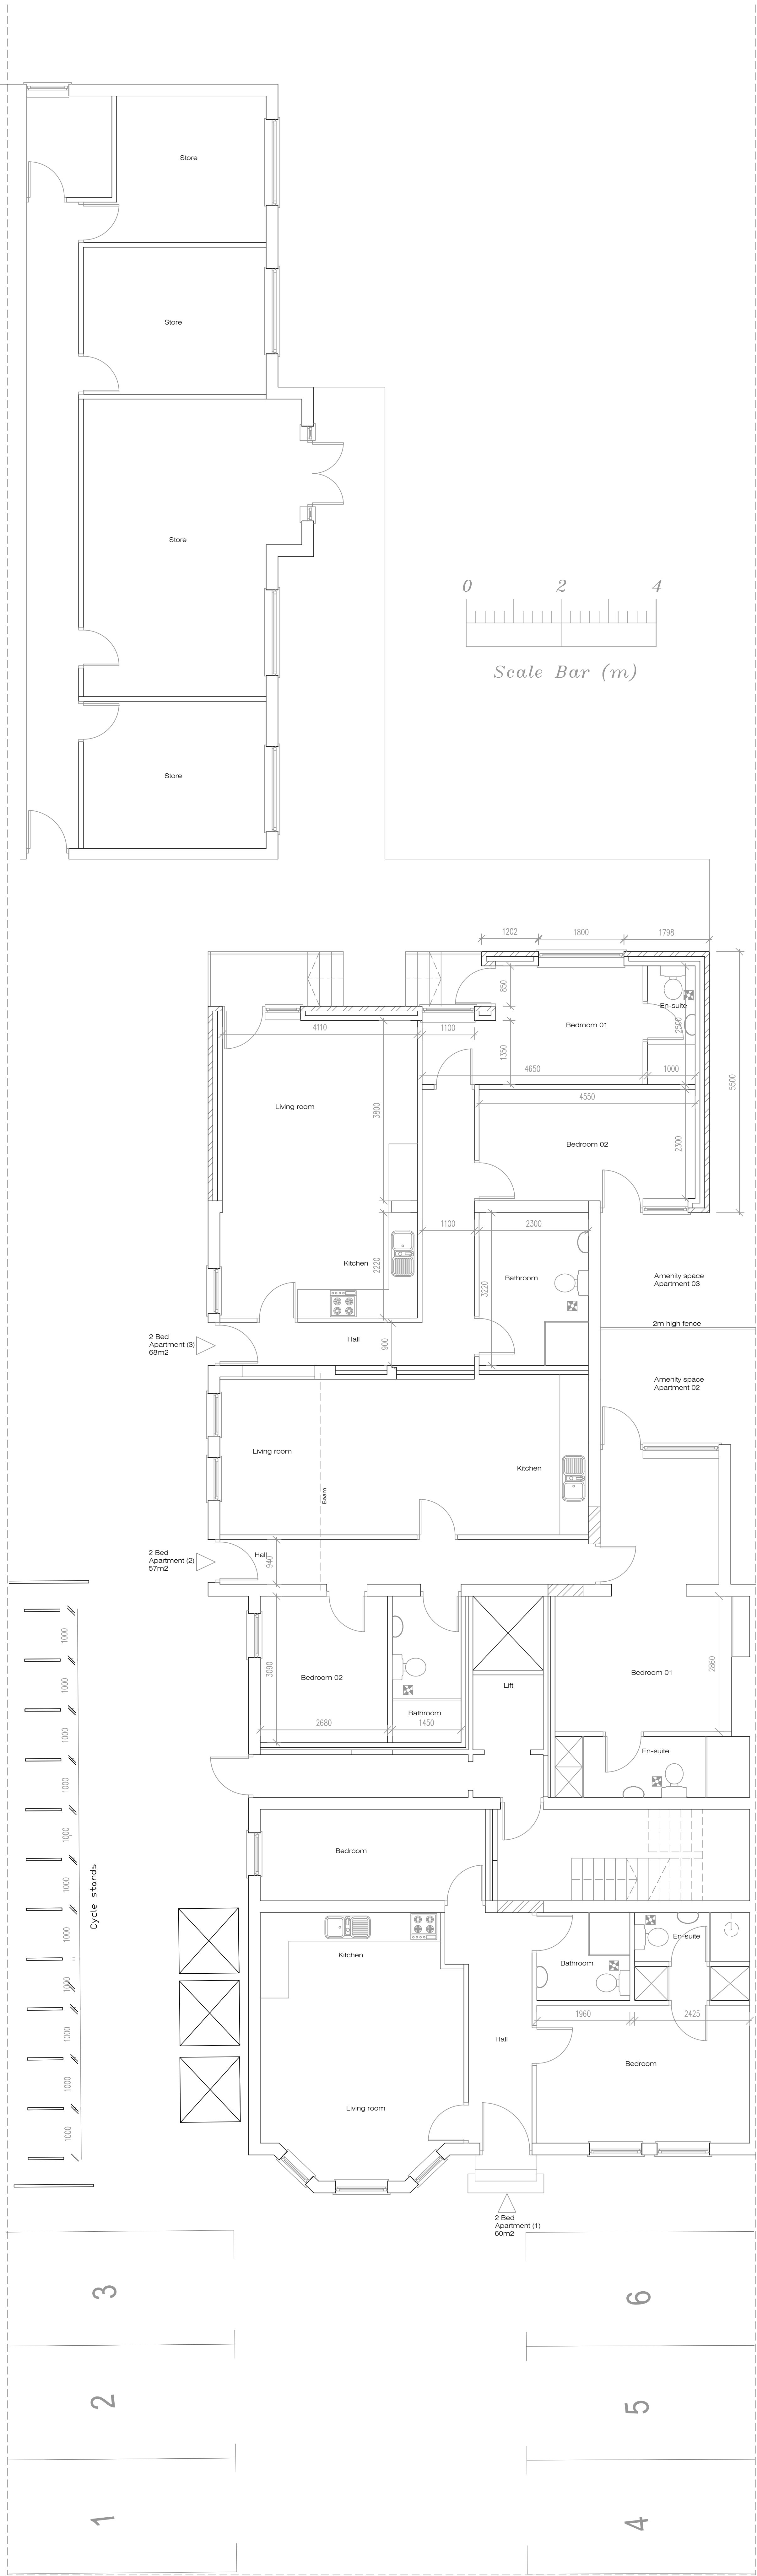

Proposed Ground Floor Plan

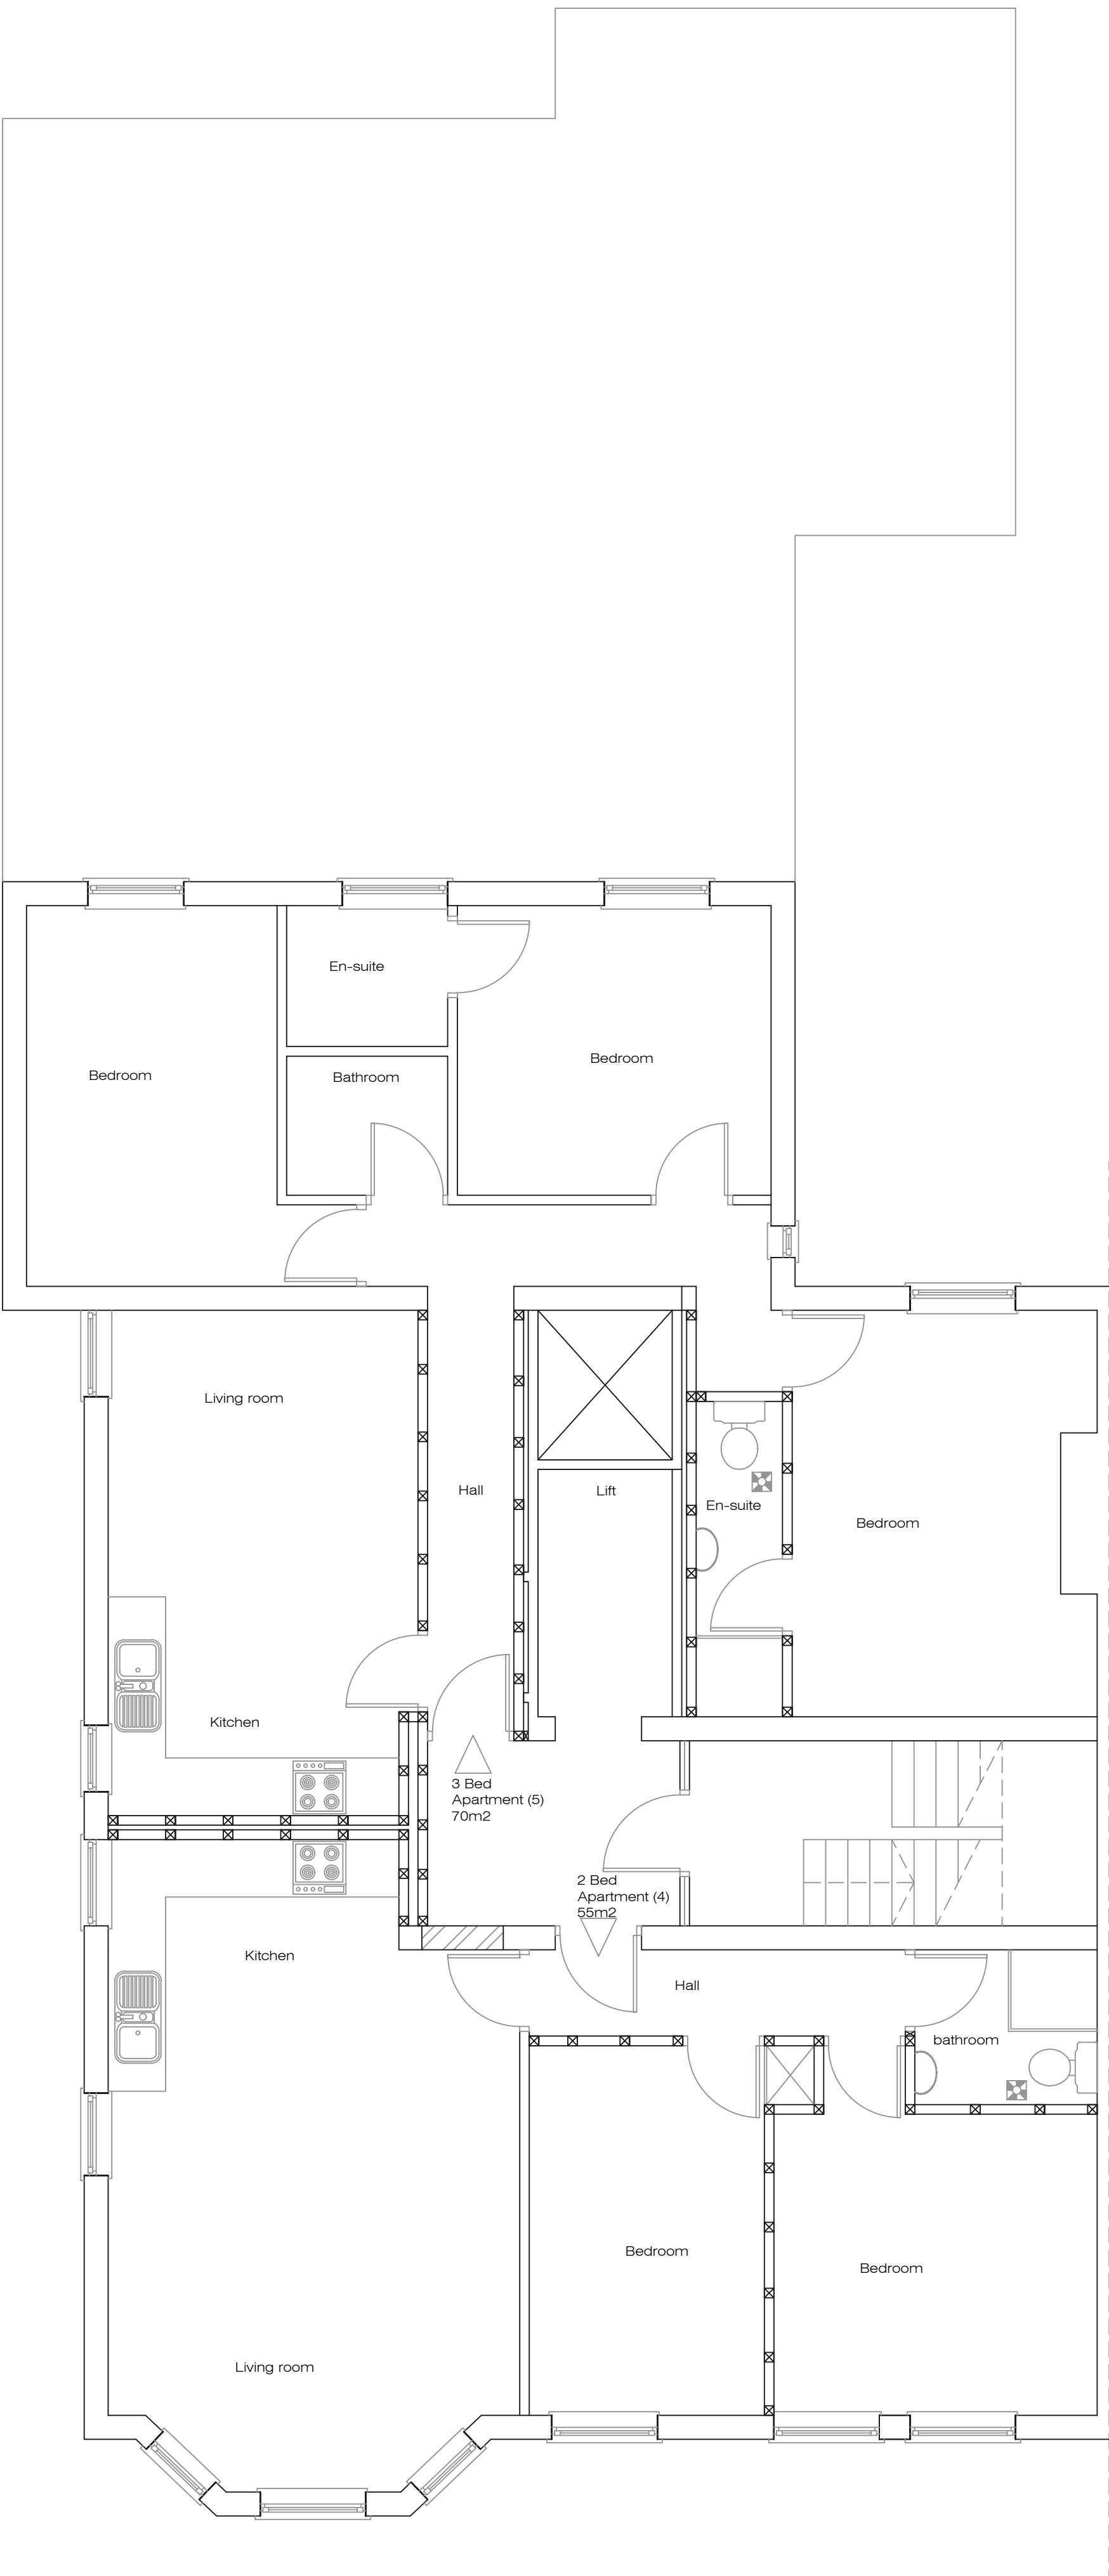

Proposed First Floor Plan

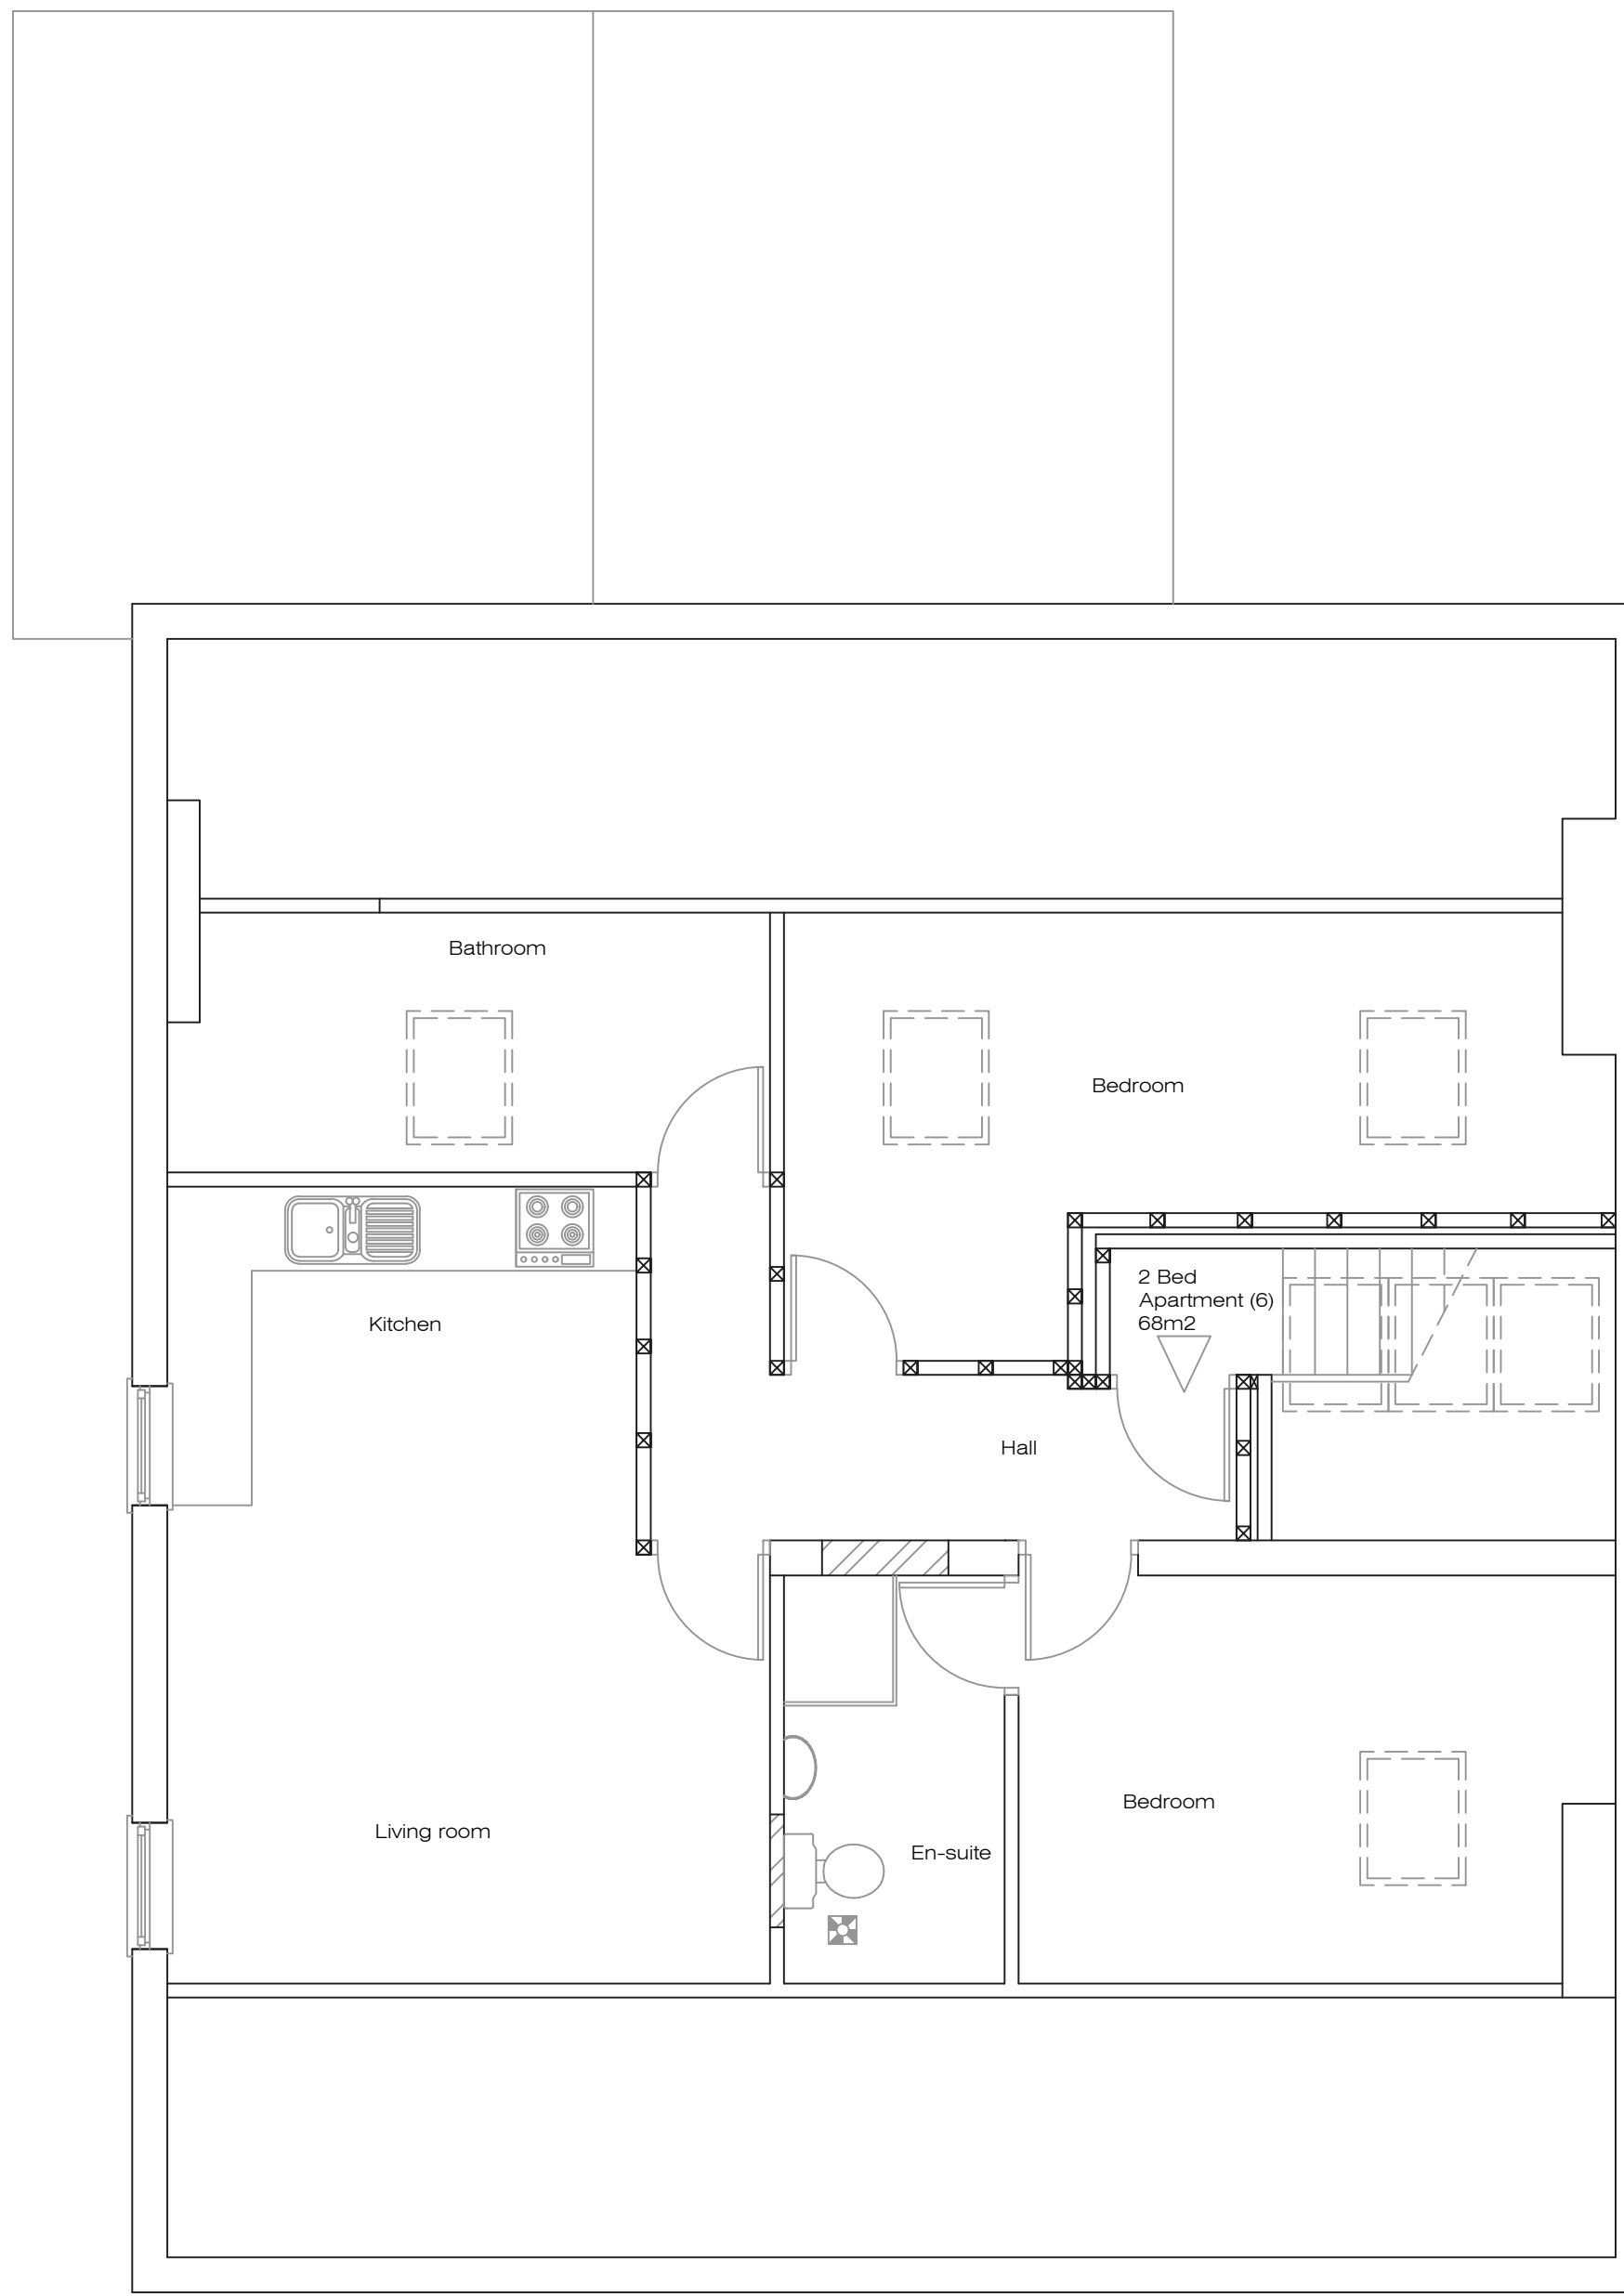

Proposed Loft Floor Plan