
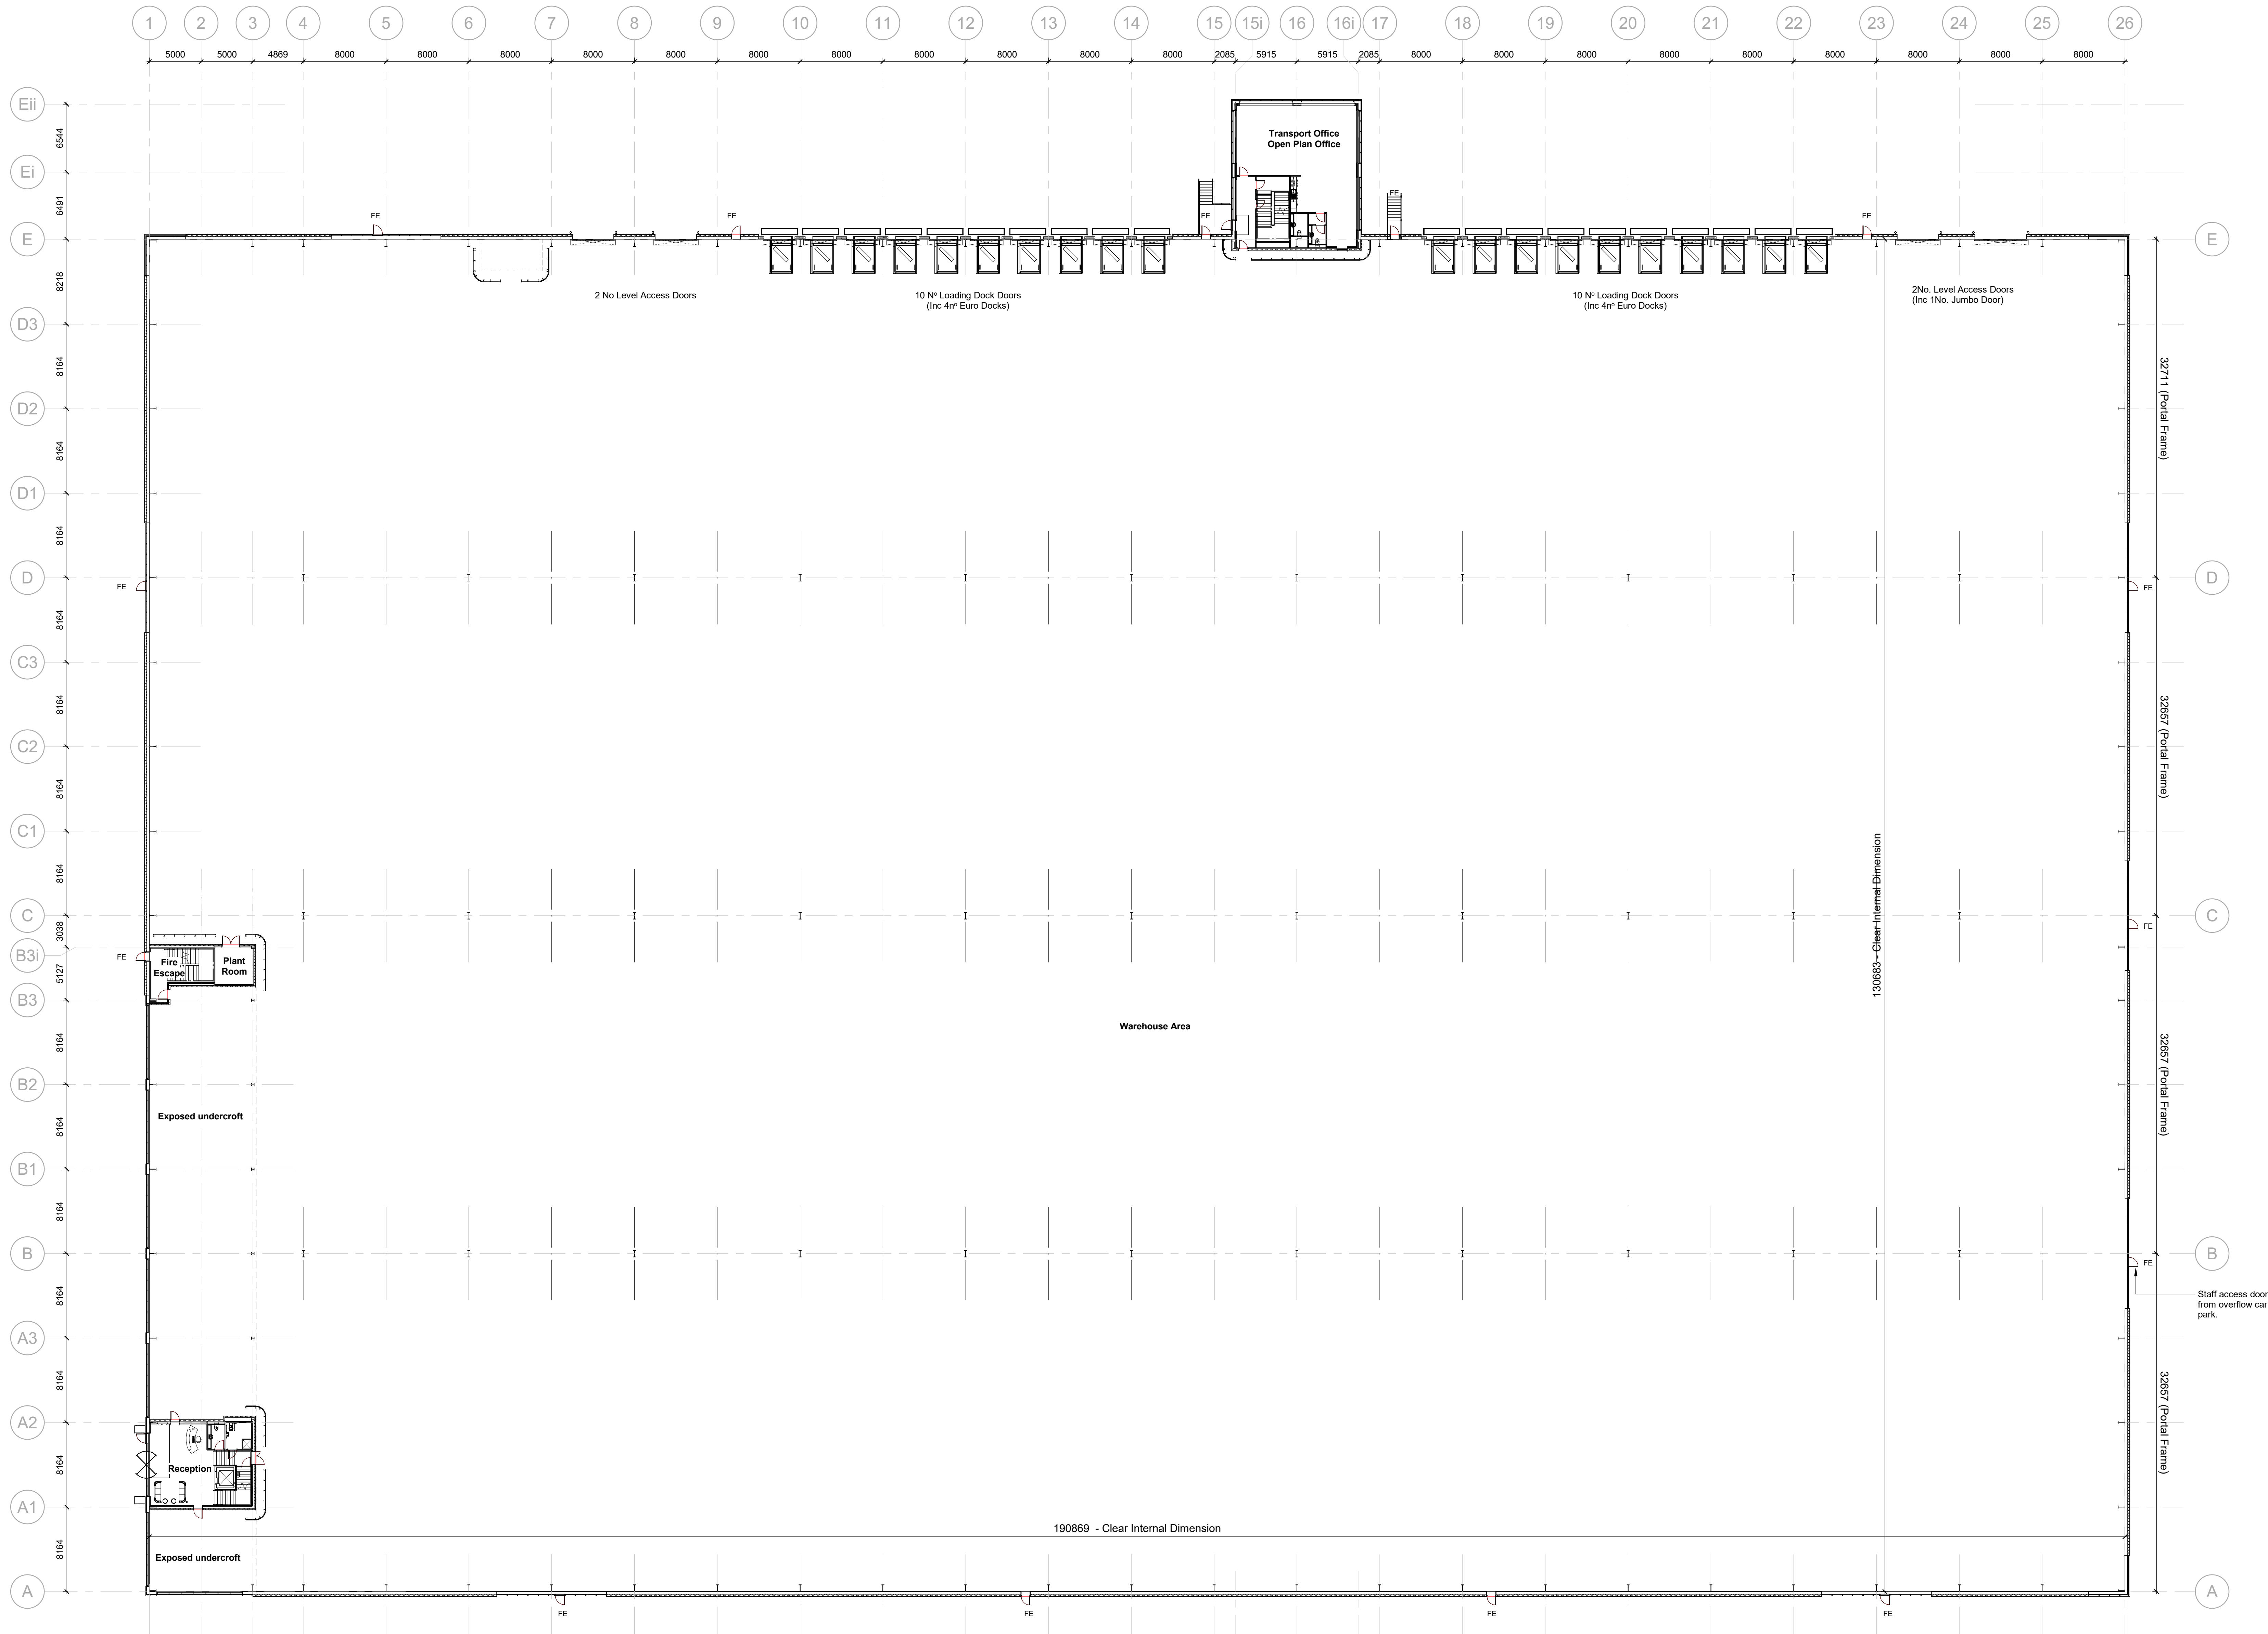


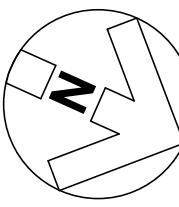

Unit 03 - Building Plan
1 : 250

rev | amendments | by | ckd | date

Unit 03, Symmetry Park,
Merseyside
Unit 03 Building Plan

Information Container LOIN
LOD 2 | LOD 2

TRITAX SYMMETRY
A TRITAX BIG BOX COMPANY

umc
architects

3rd Floor, Manchester Club, 81 King Street, Manchester, M2 4AH
144 (0)161 413 0399
info@umcarchitects.com

RIBA Plot/ Stage: Stage 2 - Concept Design
Document Suitability: S2
Drawn / Checked: MG/MY
Date: 01/11/23
Scale: 1 : 250 @ A0
UMC Project Number: 22605

Document Reference: Drawing no: Revision:
22605 - UMC - XXXX - 00 - DR - A - 1001 P08

PLANNING
THIS DRAWING IS A PRELIMINARY DESIGN ONLY
AND SHOULD NOT BE USED FOR ANY OTHER PURPOSE