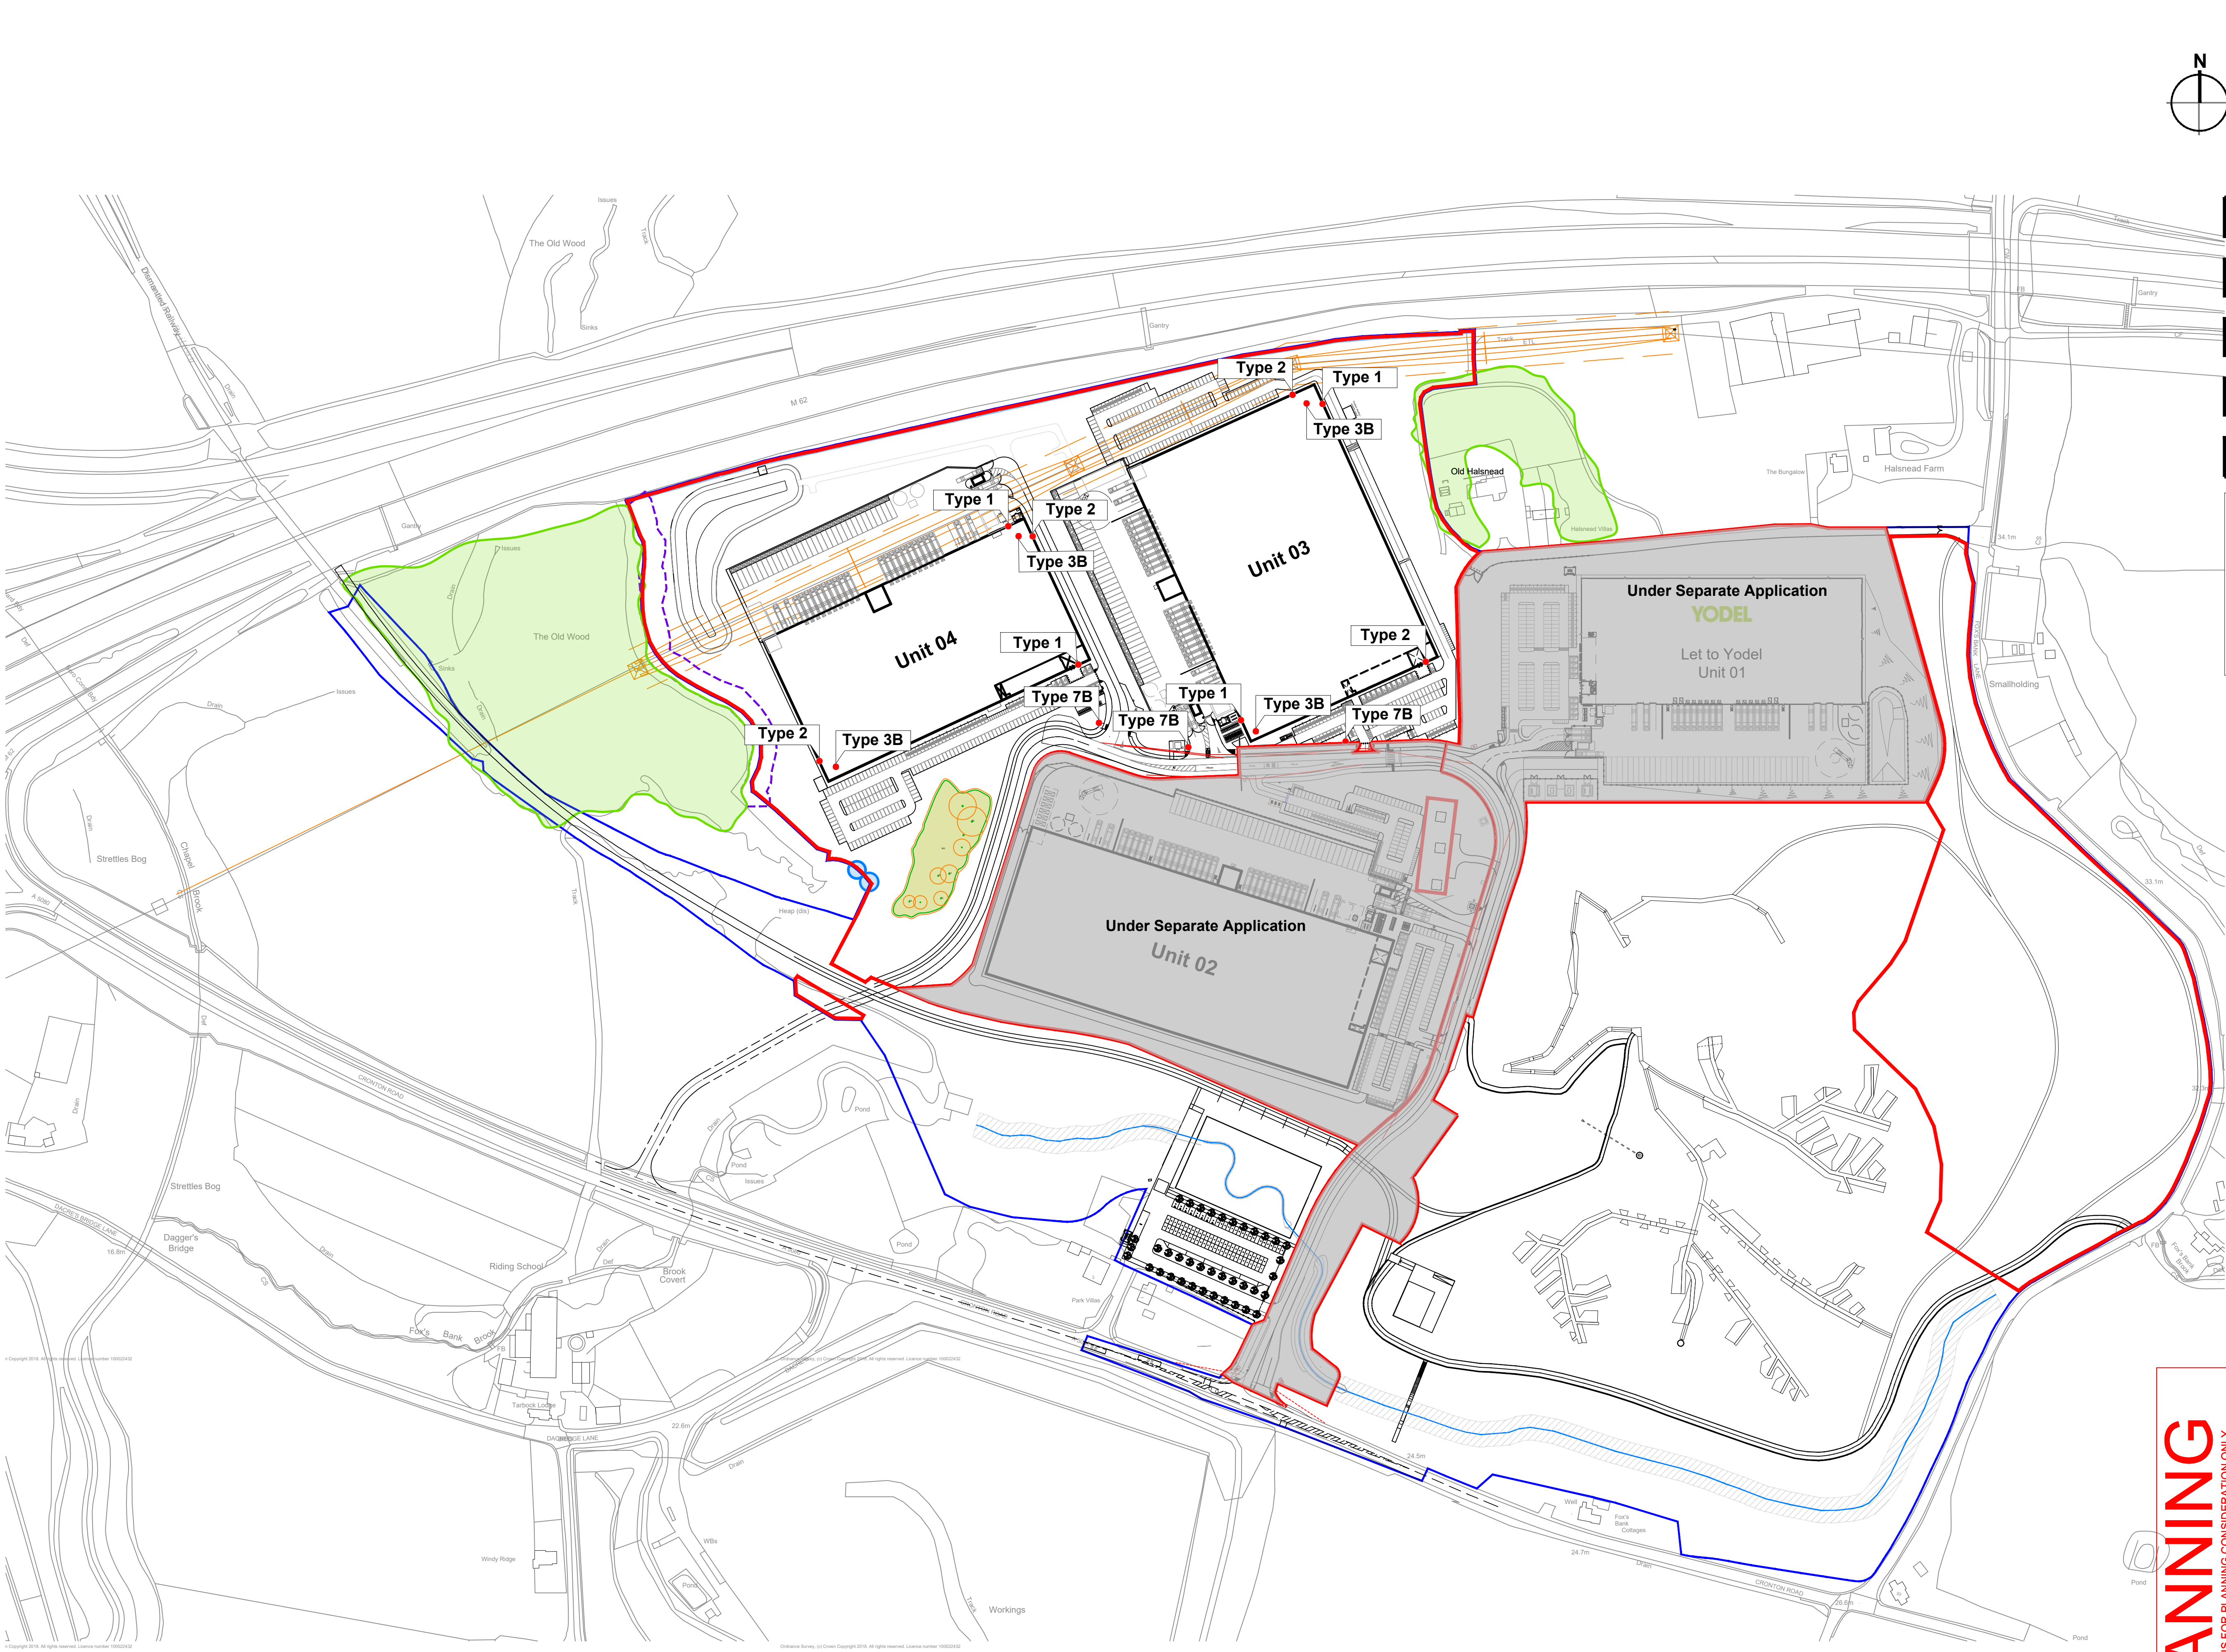


- Dimensions are in millimeters, unless stated otherwise.
- Scaling of this drawing is not recommended.
- It is the recipients responsibility to print this document to the correct scale.
- All relevant drawings and specifications should be read in conjunction with this drawing.

Key
Masterplan Boundary
Application Boundary

Refer to Signage (Estate & Building) Blueprint Design Guide July 2023 - Version 3

- Type 1** Elevation Architectural Feature - 4No.
Refer to Drawing: Page 4,7 and 8
- Type 2** Elevation Architectural Feature - 4No.
Refer to Drawing: Page 4,9 and 10
- Type 3B** Roof Architectural Feature - 4No.
Refer to Drawing: Page 4,13 and 14
- Type 7B** Building Specific / Tenant Branded Signage - 3No.
Refer to Drawing: Page 27,28, 29 and 31

NOTE:

Prior to procuring signage client to confirm position and signage types required.

Prior to providing setting out coordinate for Totem Signage UMC require underground service drawings to prevent clash.

This drawing is to be read in conjunction to Tritax Symmetry Signage (Estate & Building) Blueprint Design Guide June 2023.

All Architectural Features are Non-Illuminated.

© Copyright 2018. All rights reserved. Licence number 100020452

© Copyright 2018. All rights reserved. Licence number 100020452

© Copyright 2018. All rights reserved. Licence number 100020452

Building Features and Site Signage Plan
Scale 1:2000

rev	amendments	by	ckd	date
-----	------------	----	-----	------

Unit 03 & 04, Symmetry Park,
Merseyside
Building Features and Site Signage Plan

LOD 2	LOI 2
-------	-------

TRITAX SYMMETRY
A TRITAX BIG BOX COMPANY



RIBA PoW Stage:	2 - Concept Design
Document Suitability:	S2
Drawn / Checked:	BSC / DEB
Date:	25/01/2024
Scale:	As Noted @ A1
UMC Project Number:	22605
Document Reference:	Drawing no: Revision:
22605 - UMC - XXXX - SI - DR - A	0708 P06

PLANNING
THIS DRAWING IS FOR PLANNING CONSIDERATION ONLY
AND SHOULD NOT BE USED FOR ANY OTHER PURPOSE

10m SCALE 1:2000