

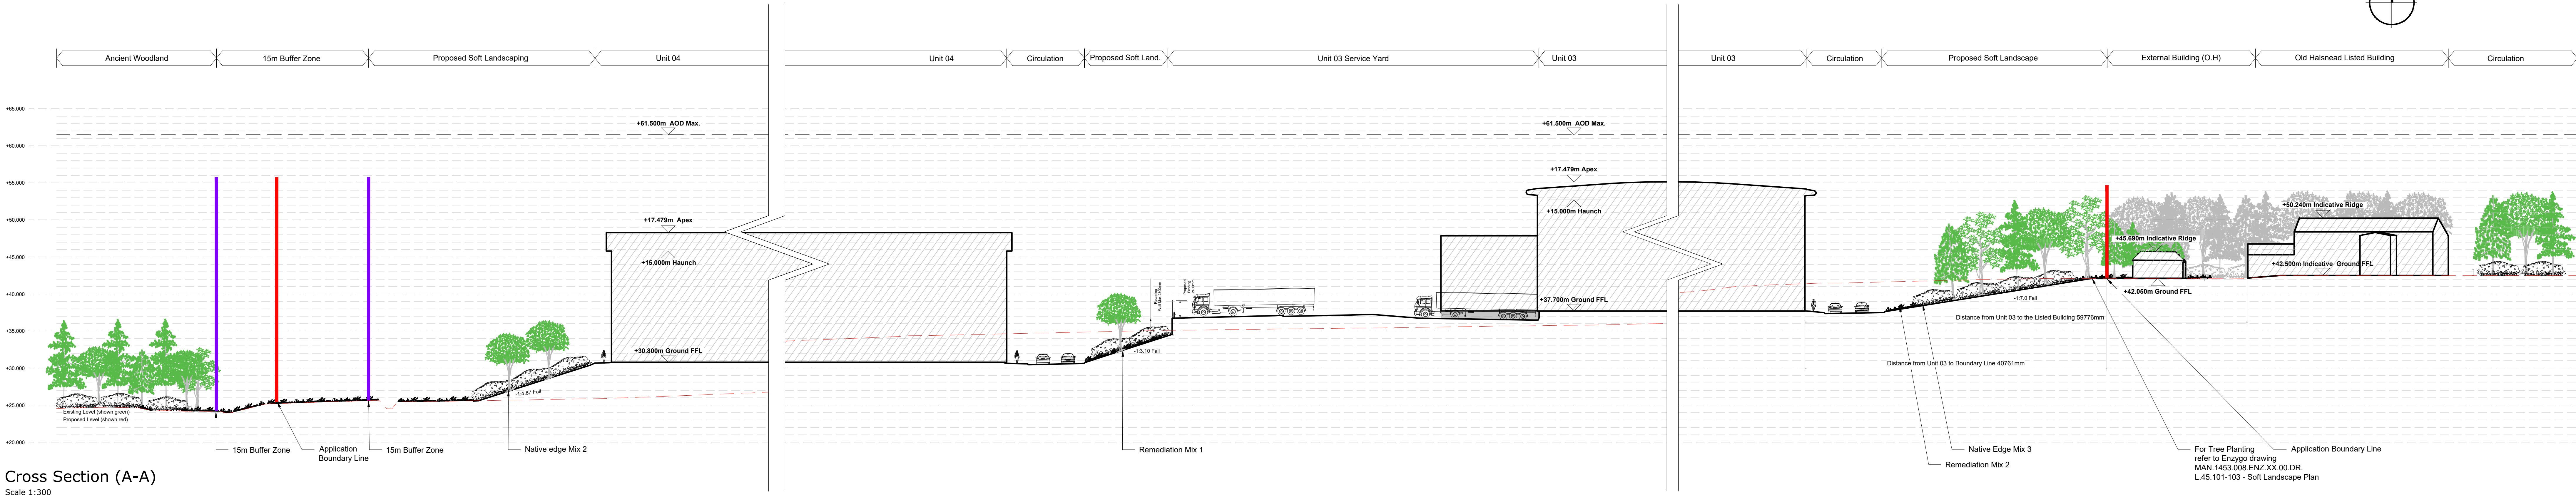


• Dimensions are in millimetres, unless stated otherwise.
• It is the recipient's responsibility to print the document to the correct scale.
• All relevant drawings and specifications should be read in conjunction with this drawing.

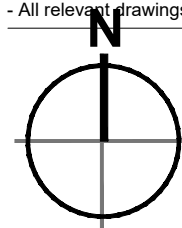


Cross Section (A-A)

Scale 1:300

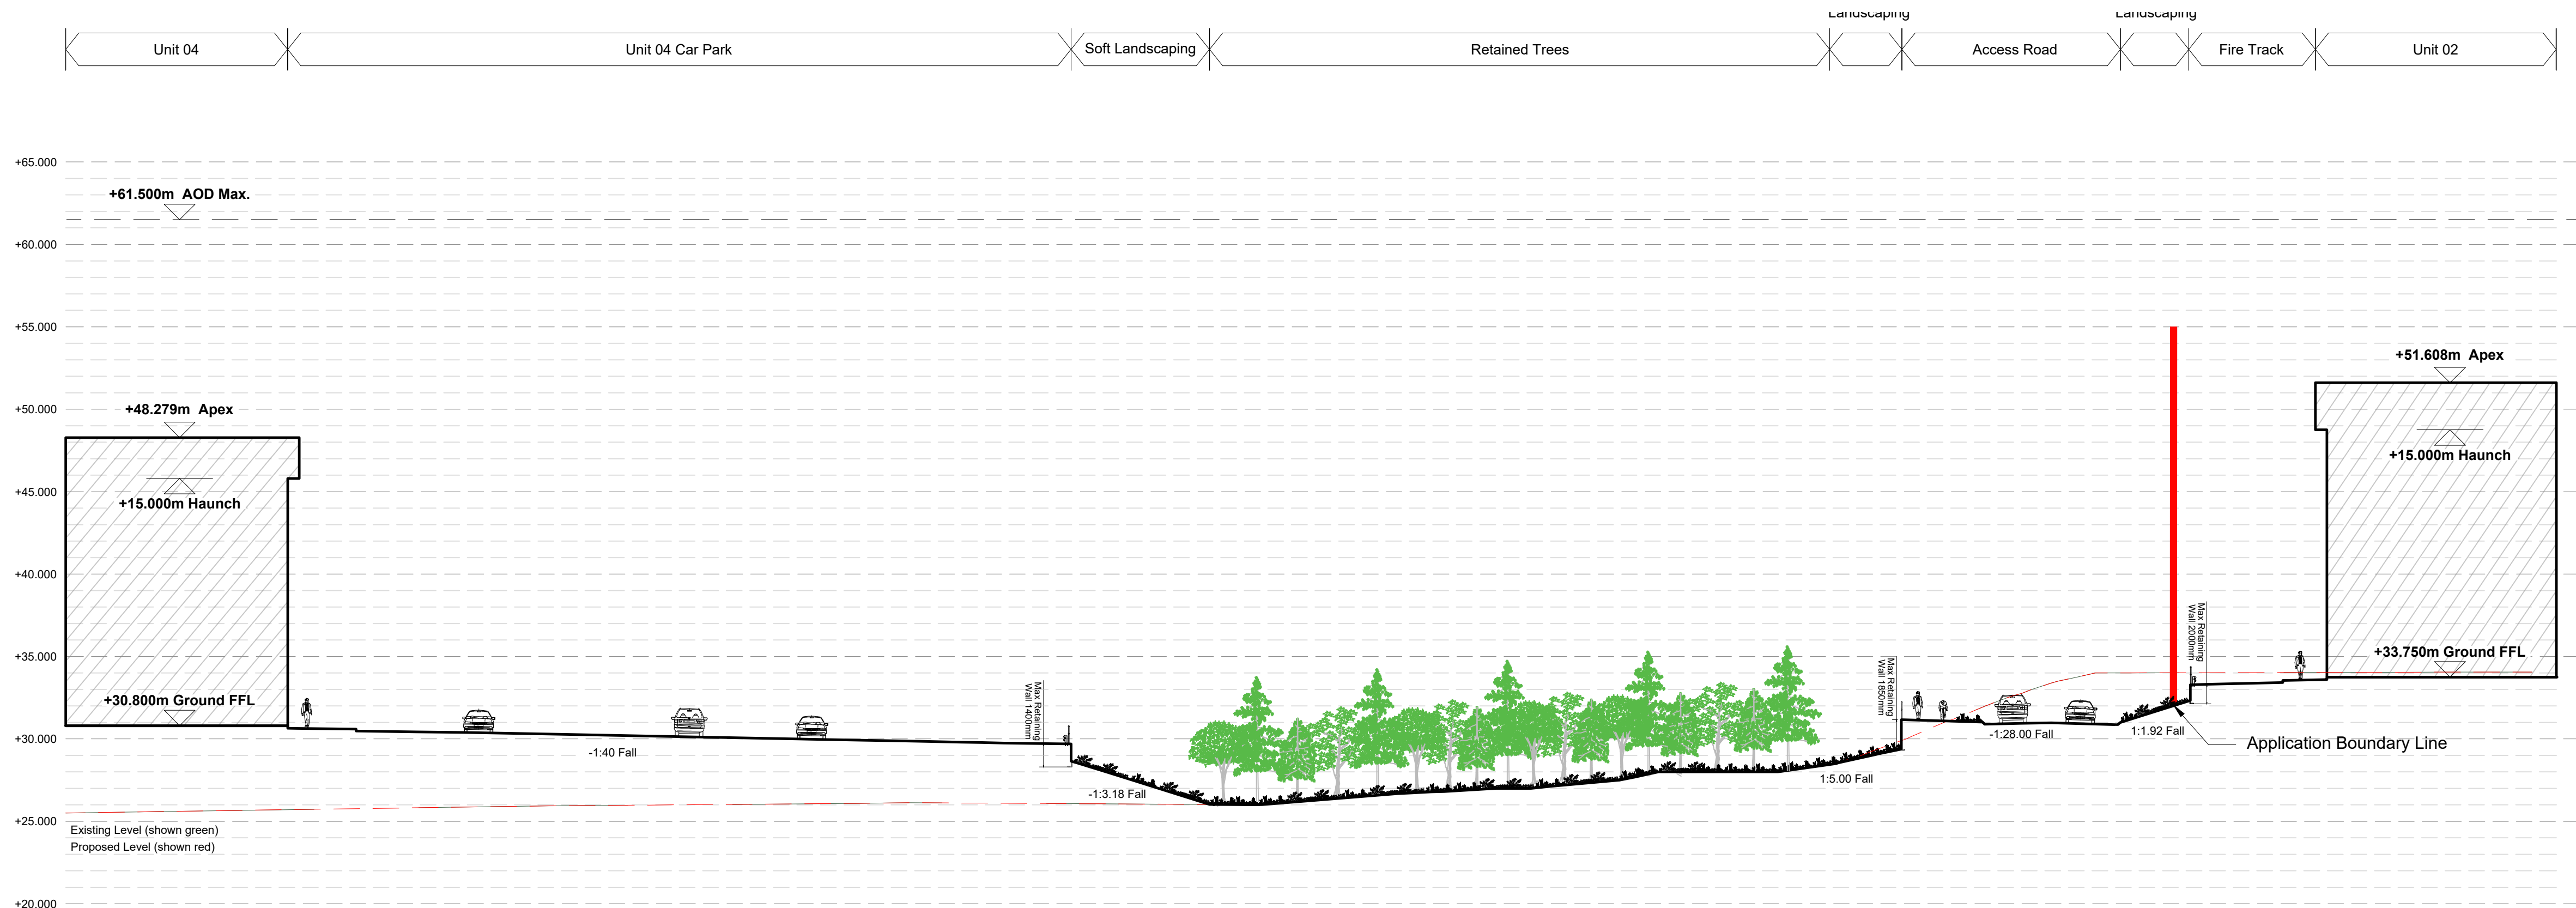

Retained Trees Cross Section (B-B)

Scale 1:250

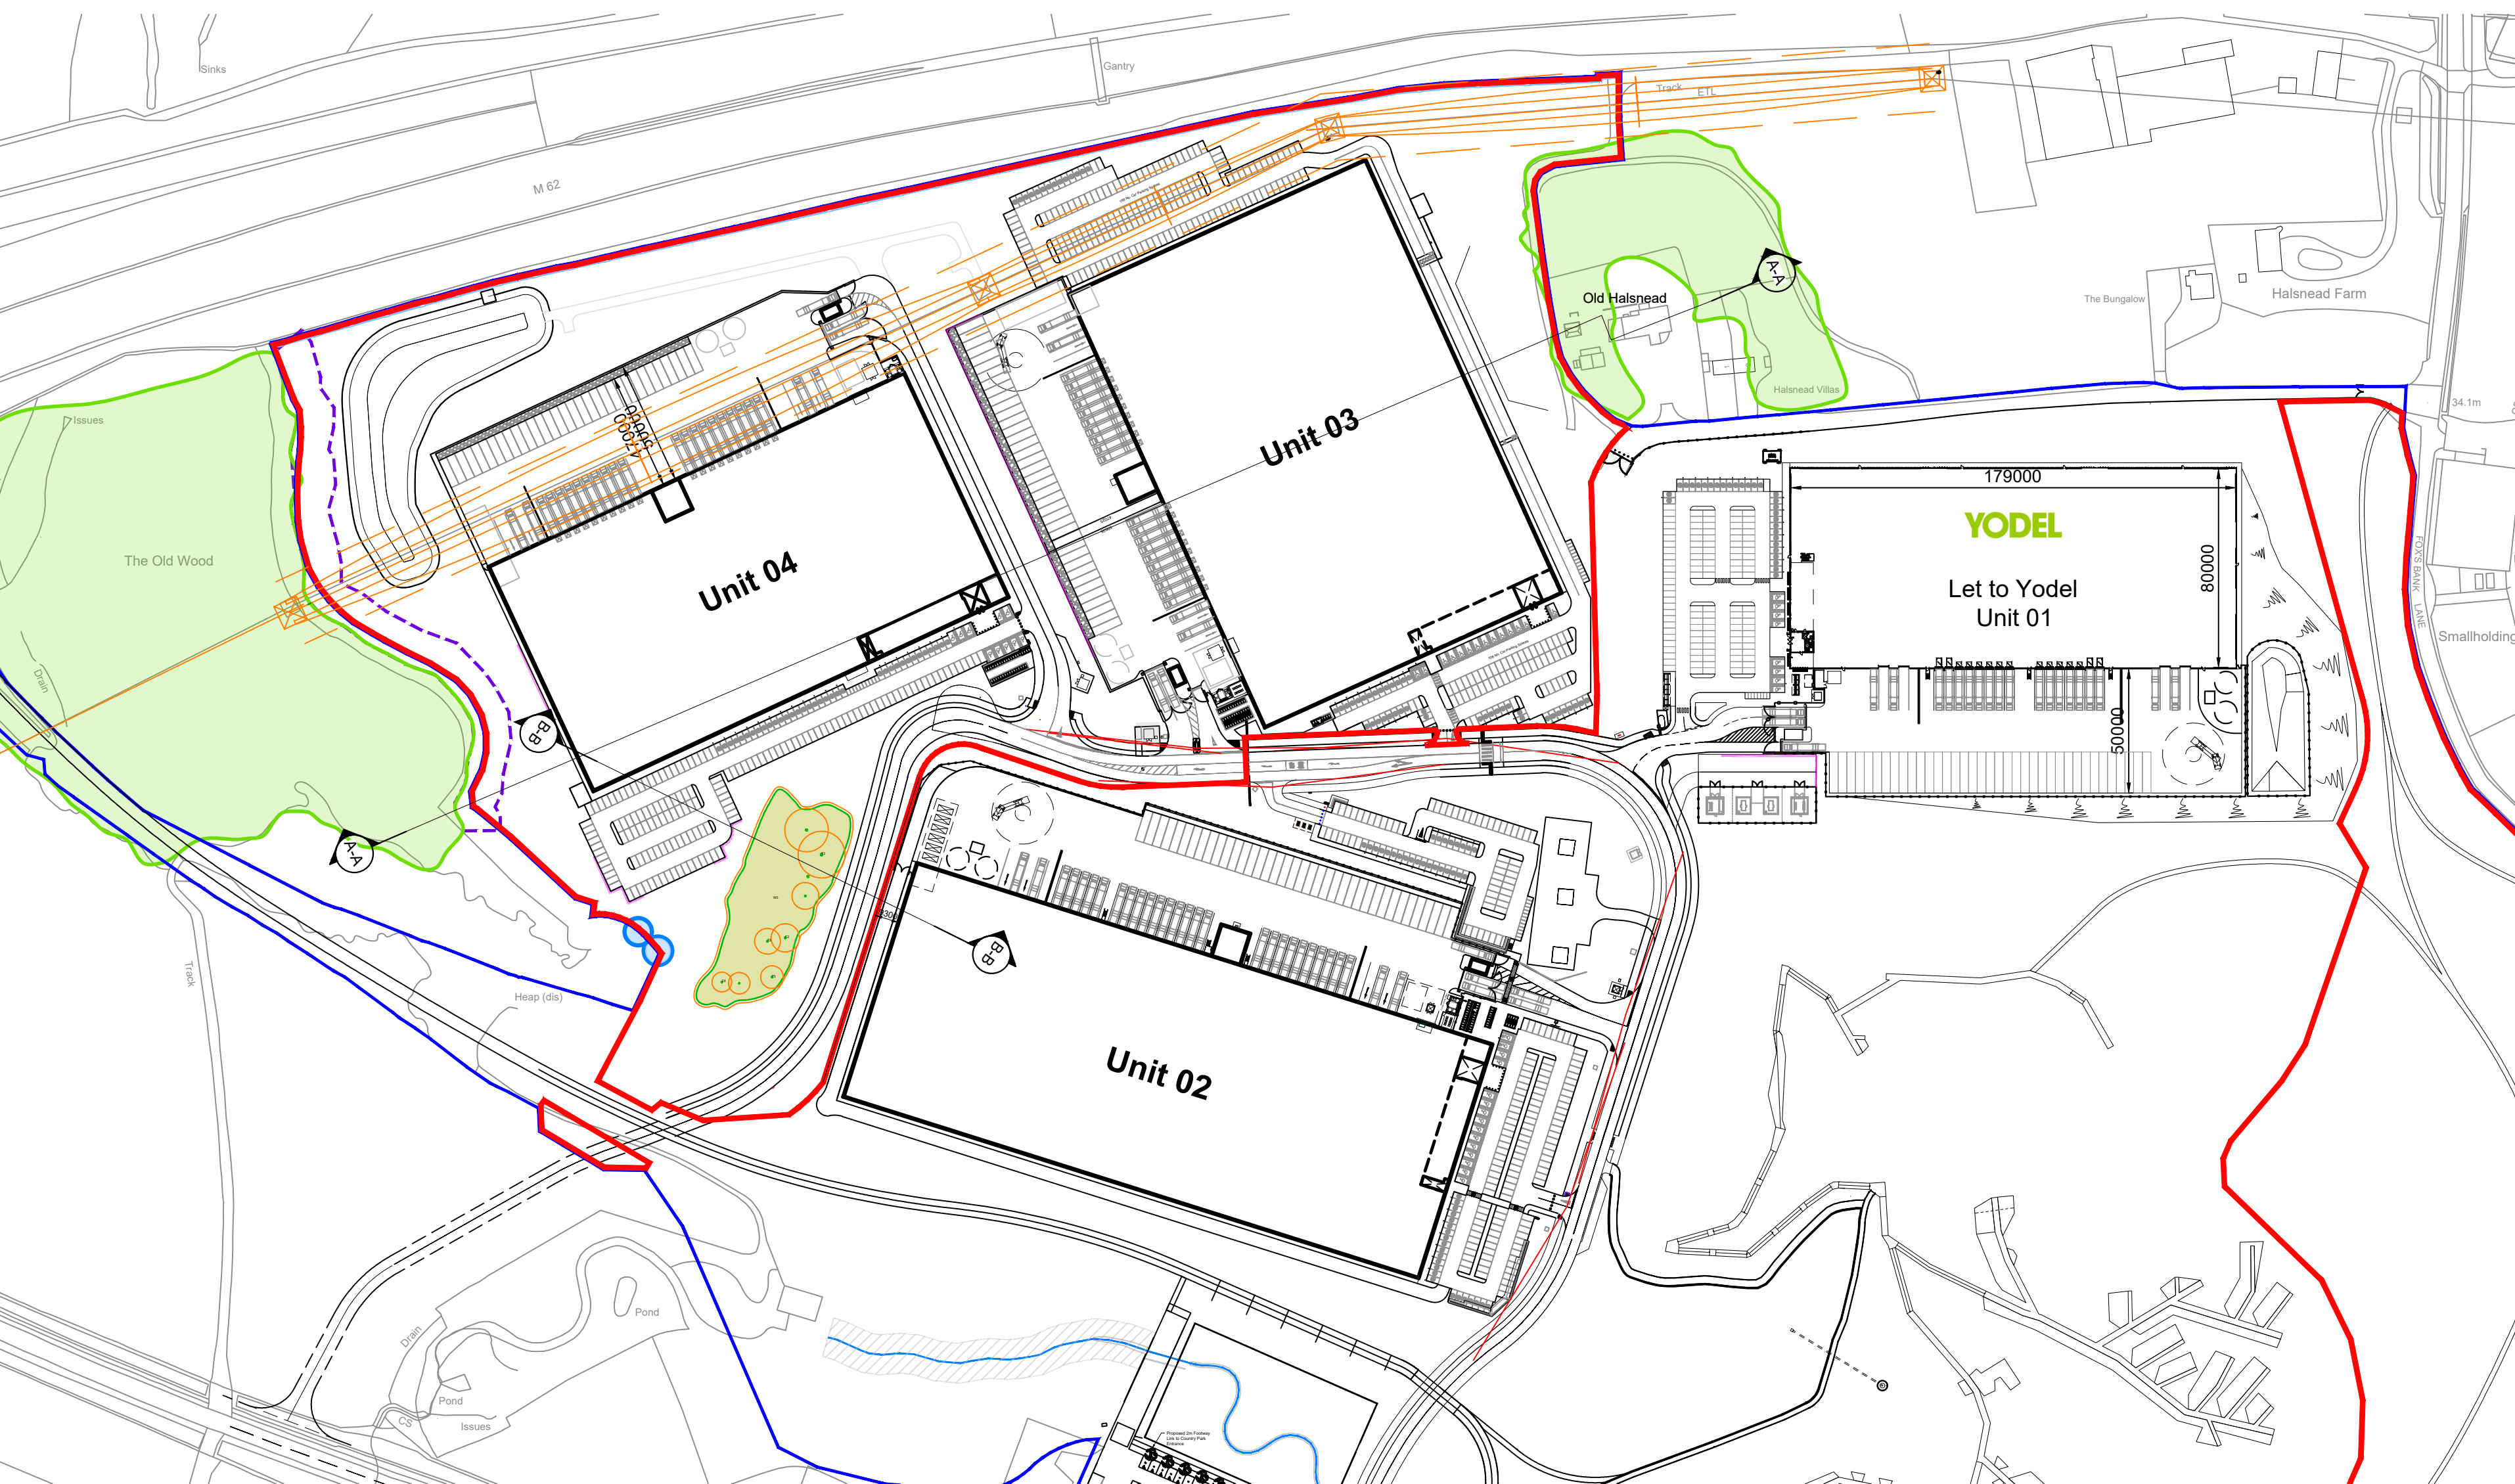

Unit 03 & Unit 04 Key Plan

Scale 1:2000

rev | amendments | by | ckd | date

Unit 03, Symmetry Park, Merseyside

Unit 03 and Unit 04 Site Cross Section

LOD 2 | LOI 2

TRITAX SYMMETRY
A TRITAX BIG BOX COMPANY



RIBA Plot Stage: 2 - Concept Design
Document Suitability: S2
Drawn / Checked: PMA / MY
Date: 02/08/2024
Scale: As Noted @ A0
UMC Project Number: 22605
Document Reference: 22605 - UMC - XXXX - SI - DR - A
Drawing no: 0709
Revision: P01

