




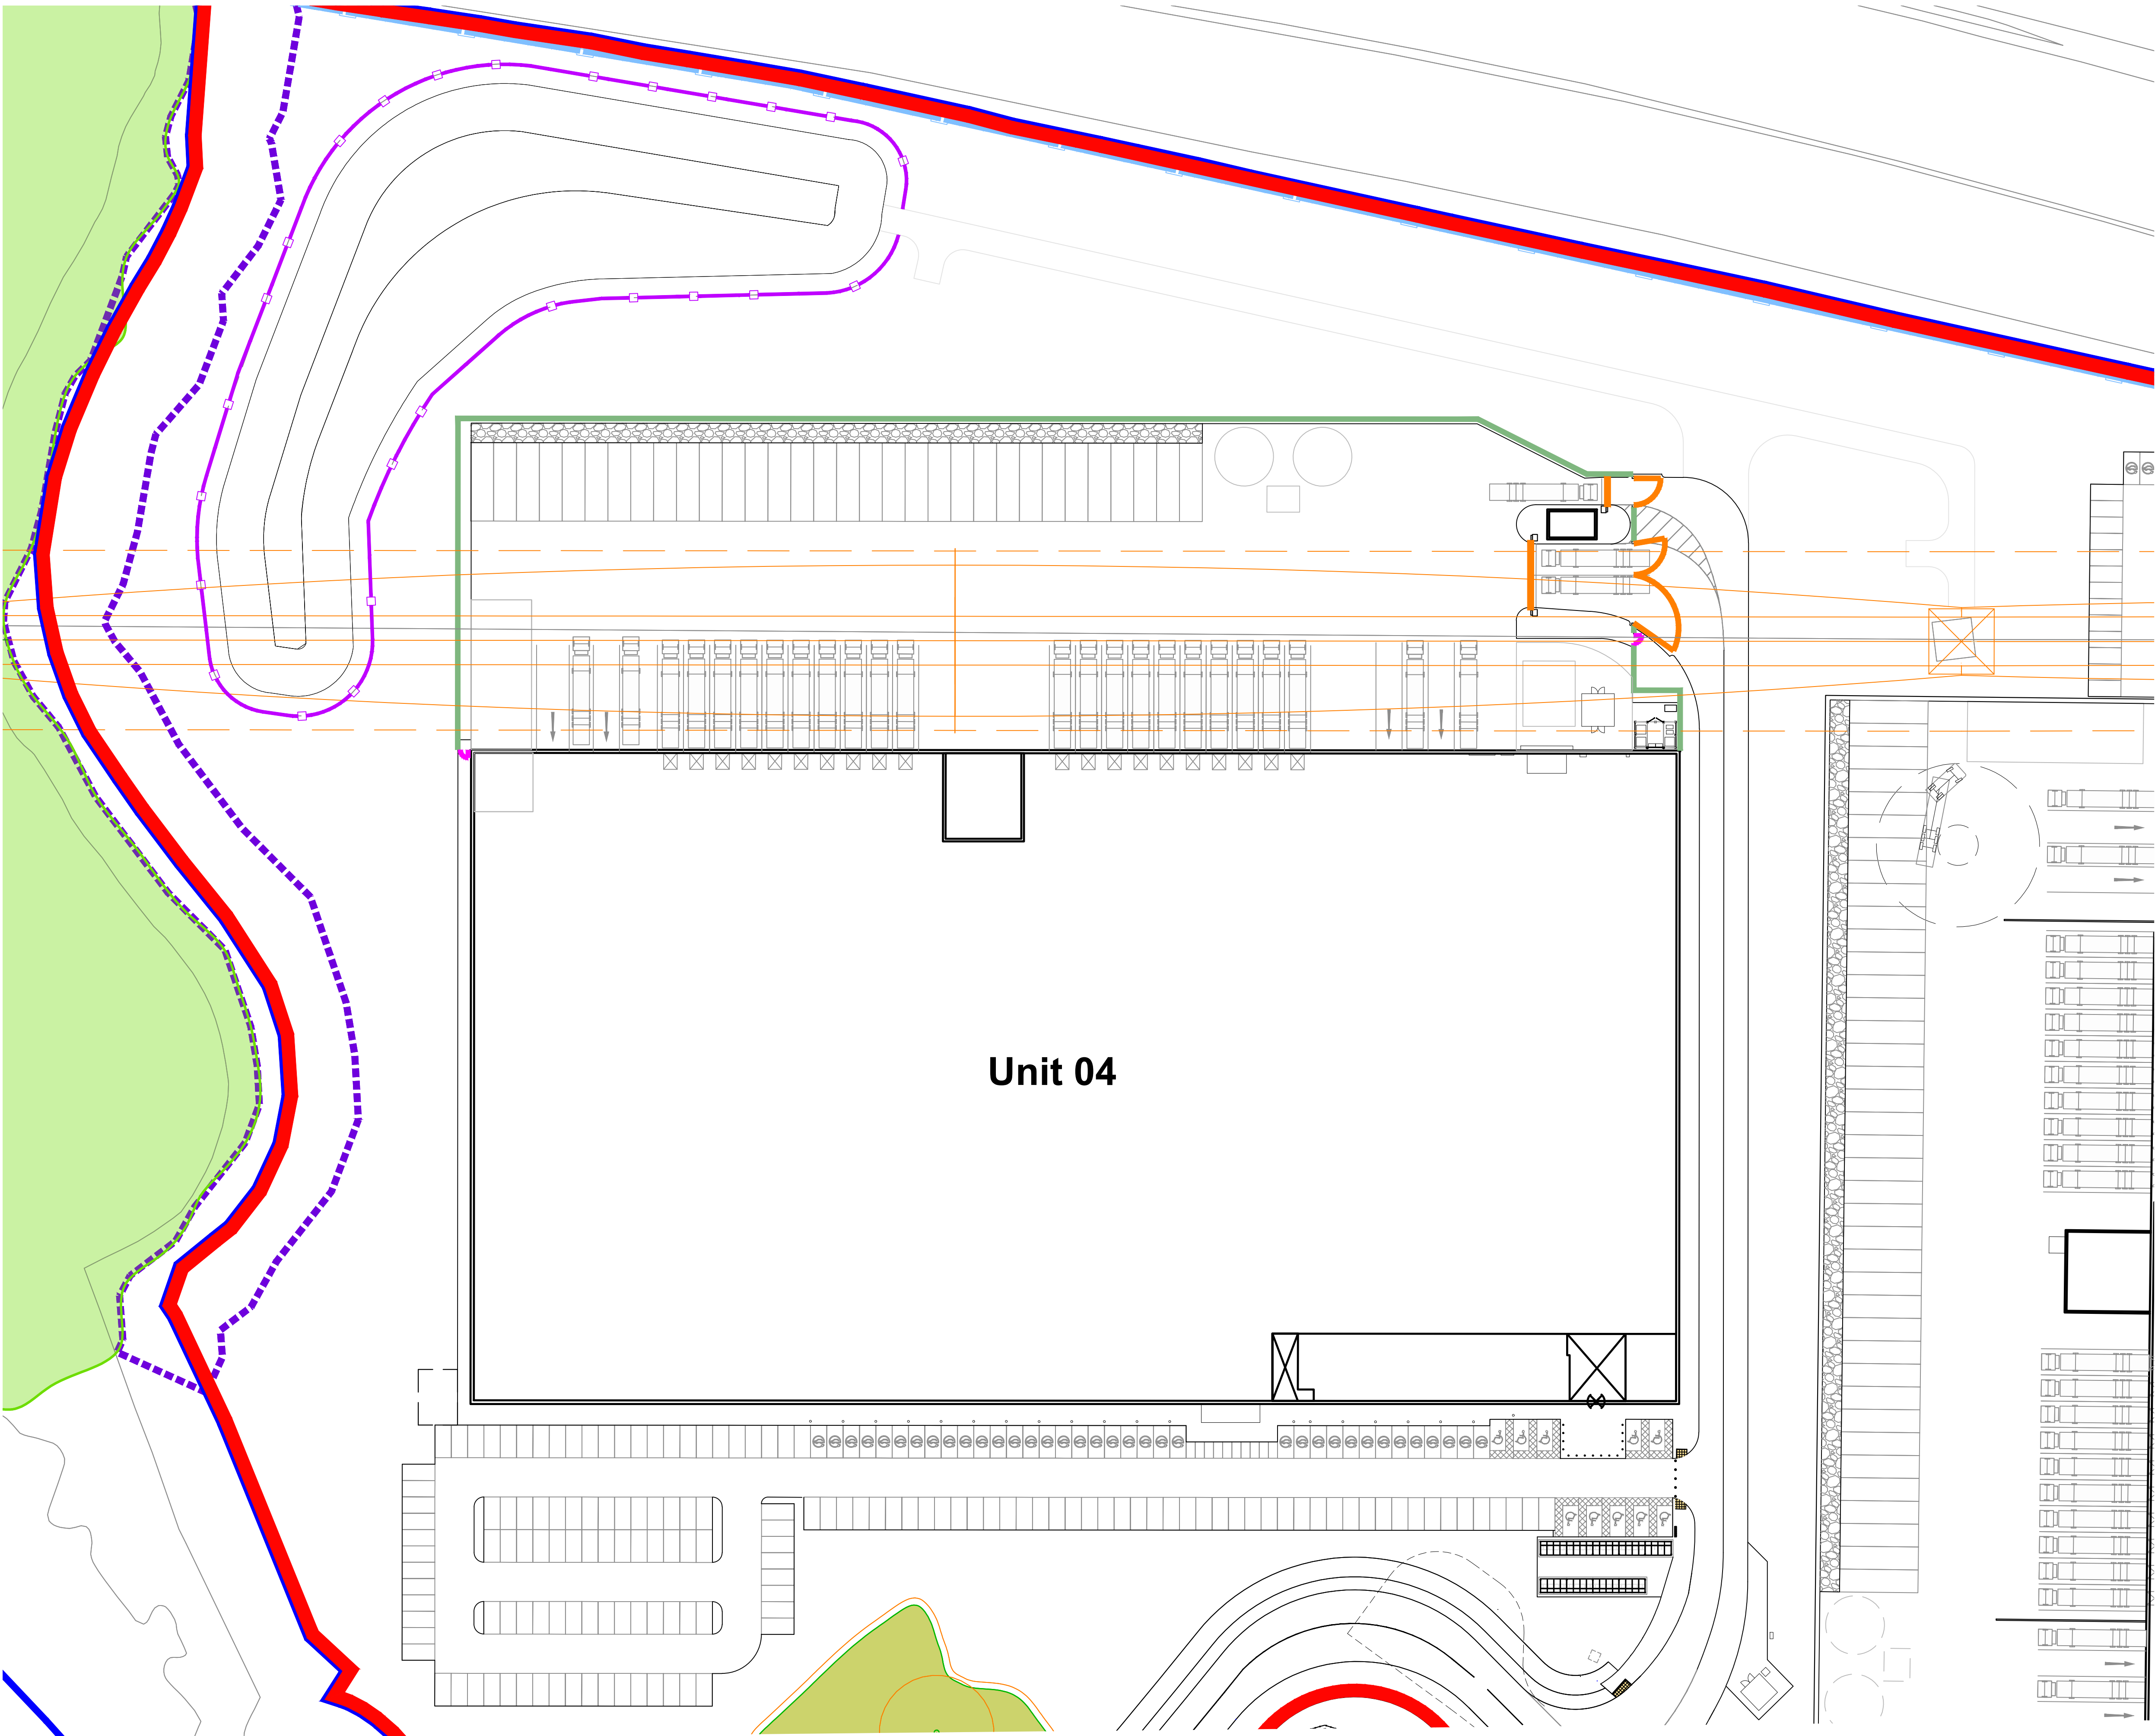


Unit 04 Fencing Plan
Scale 1:500

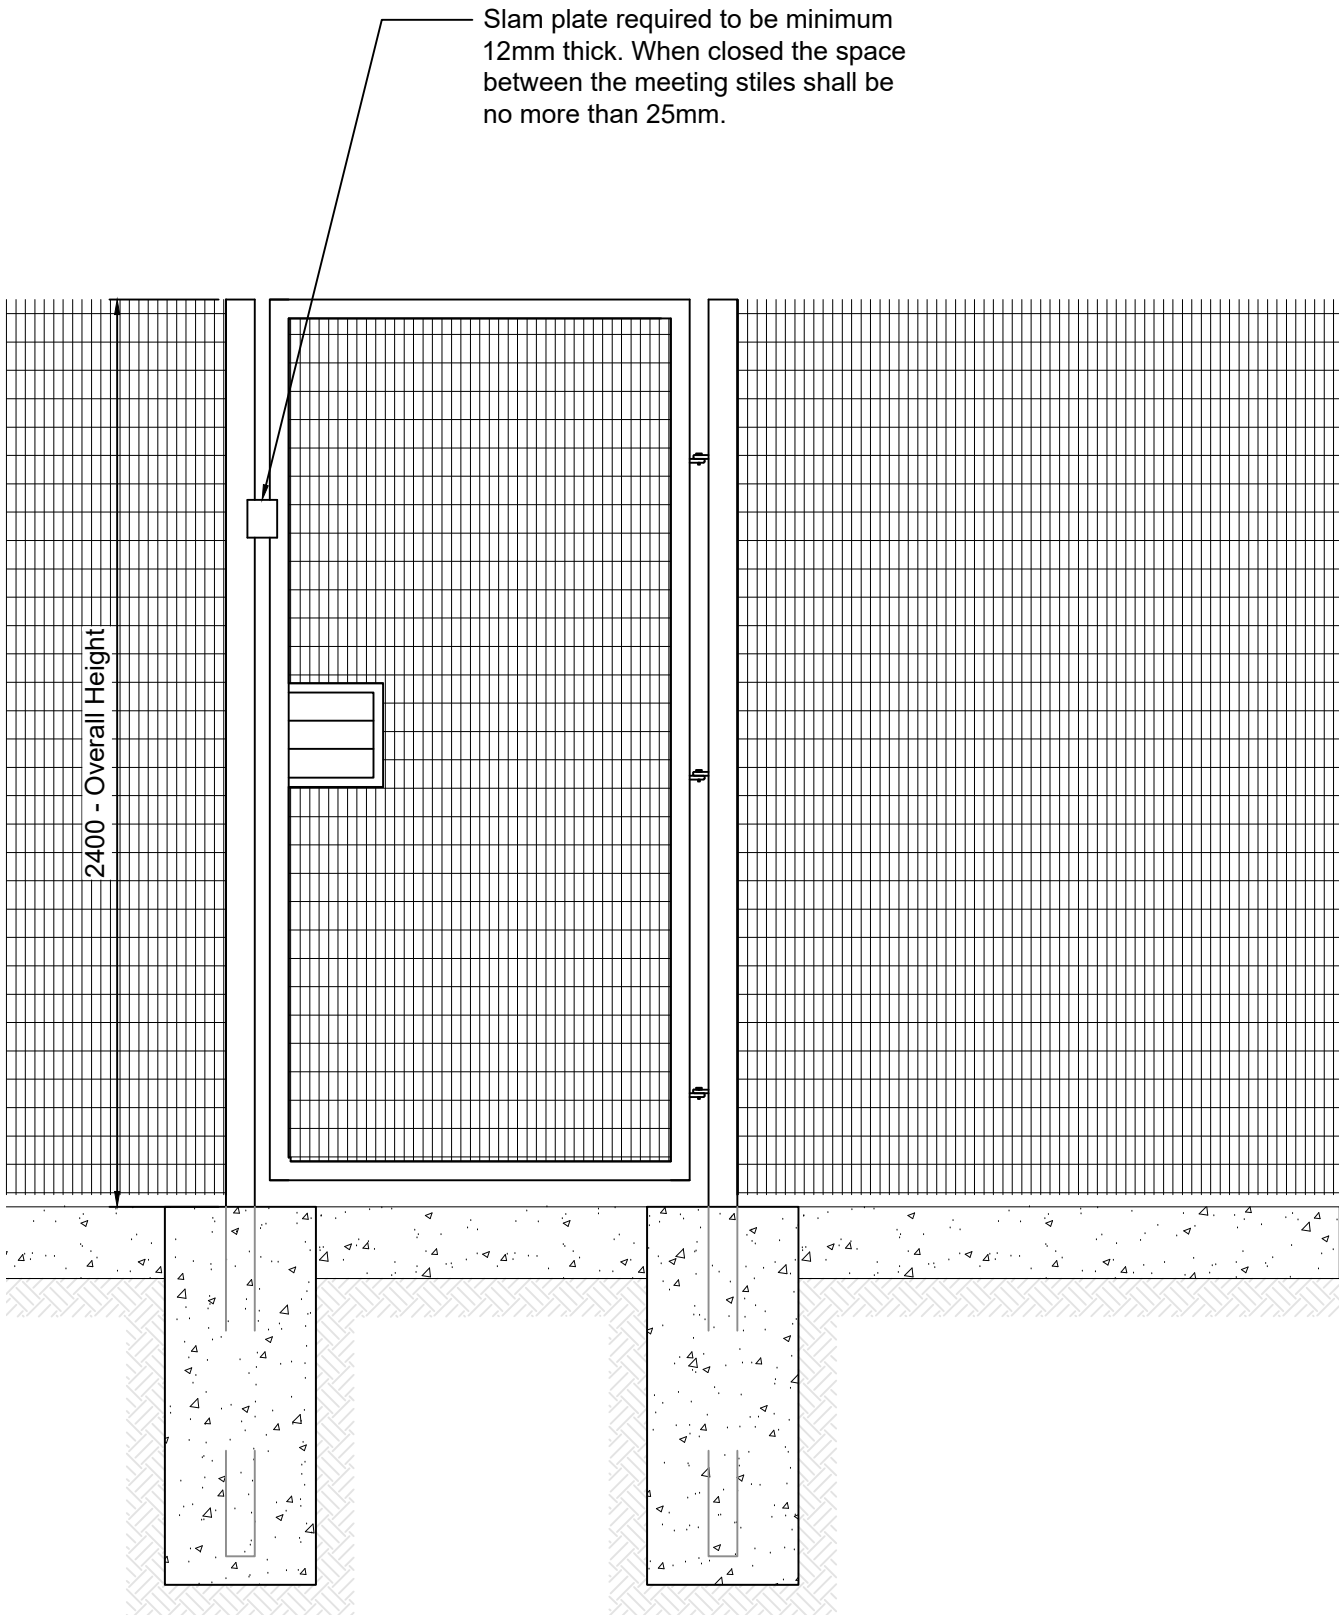


Personnel Security Access
Gate Details
Scale 1:20

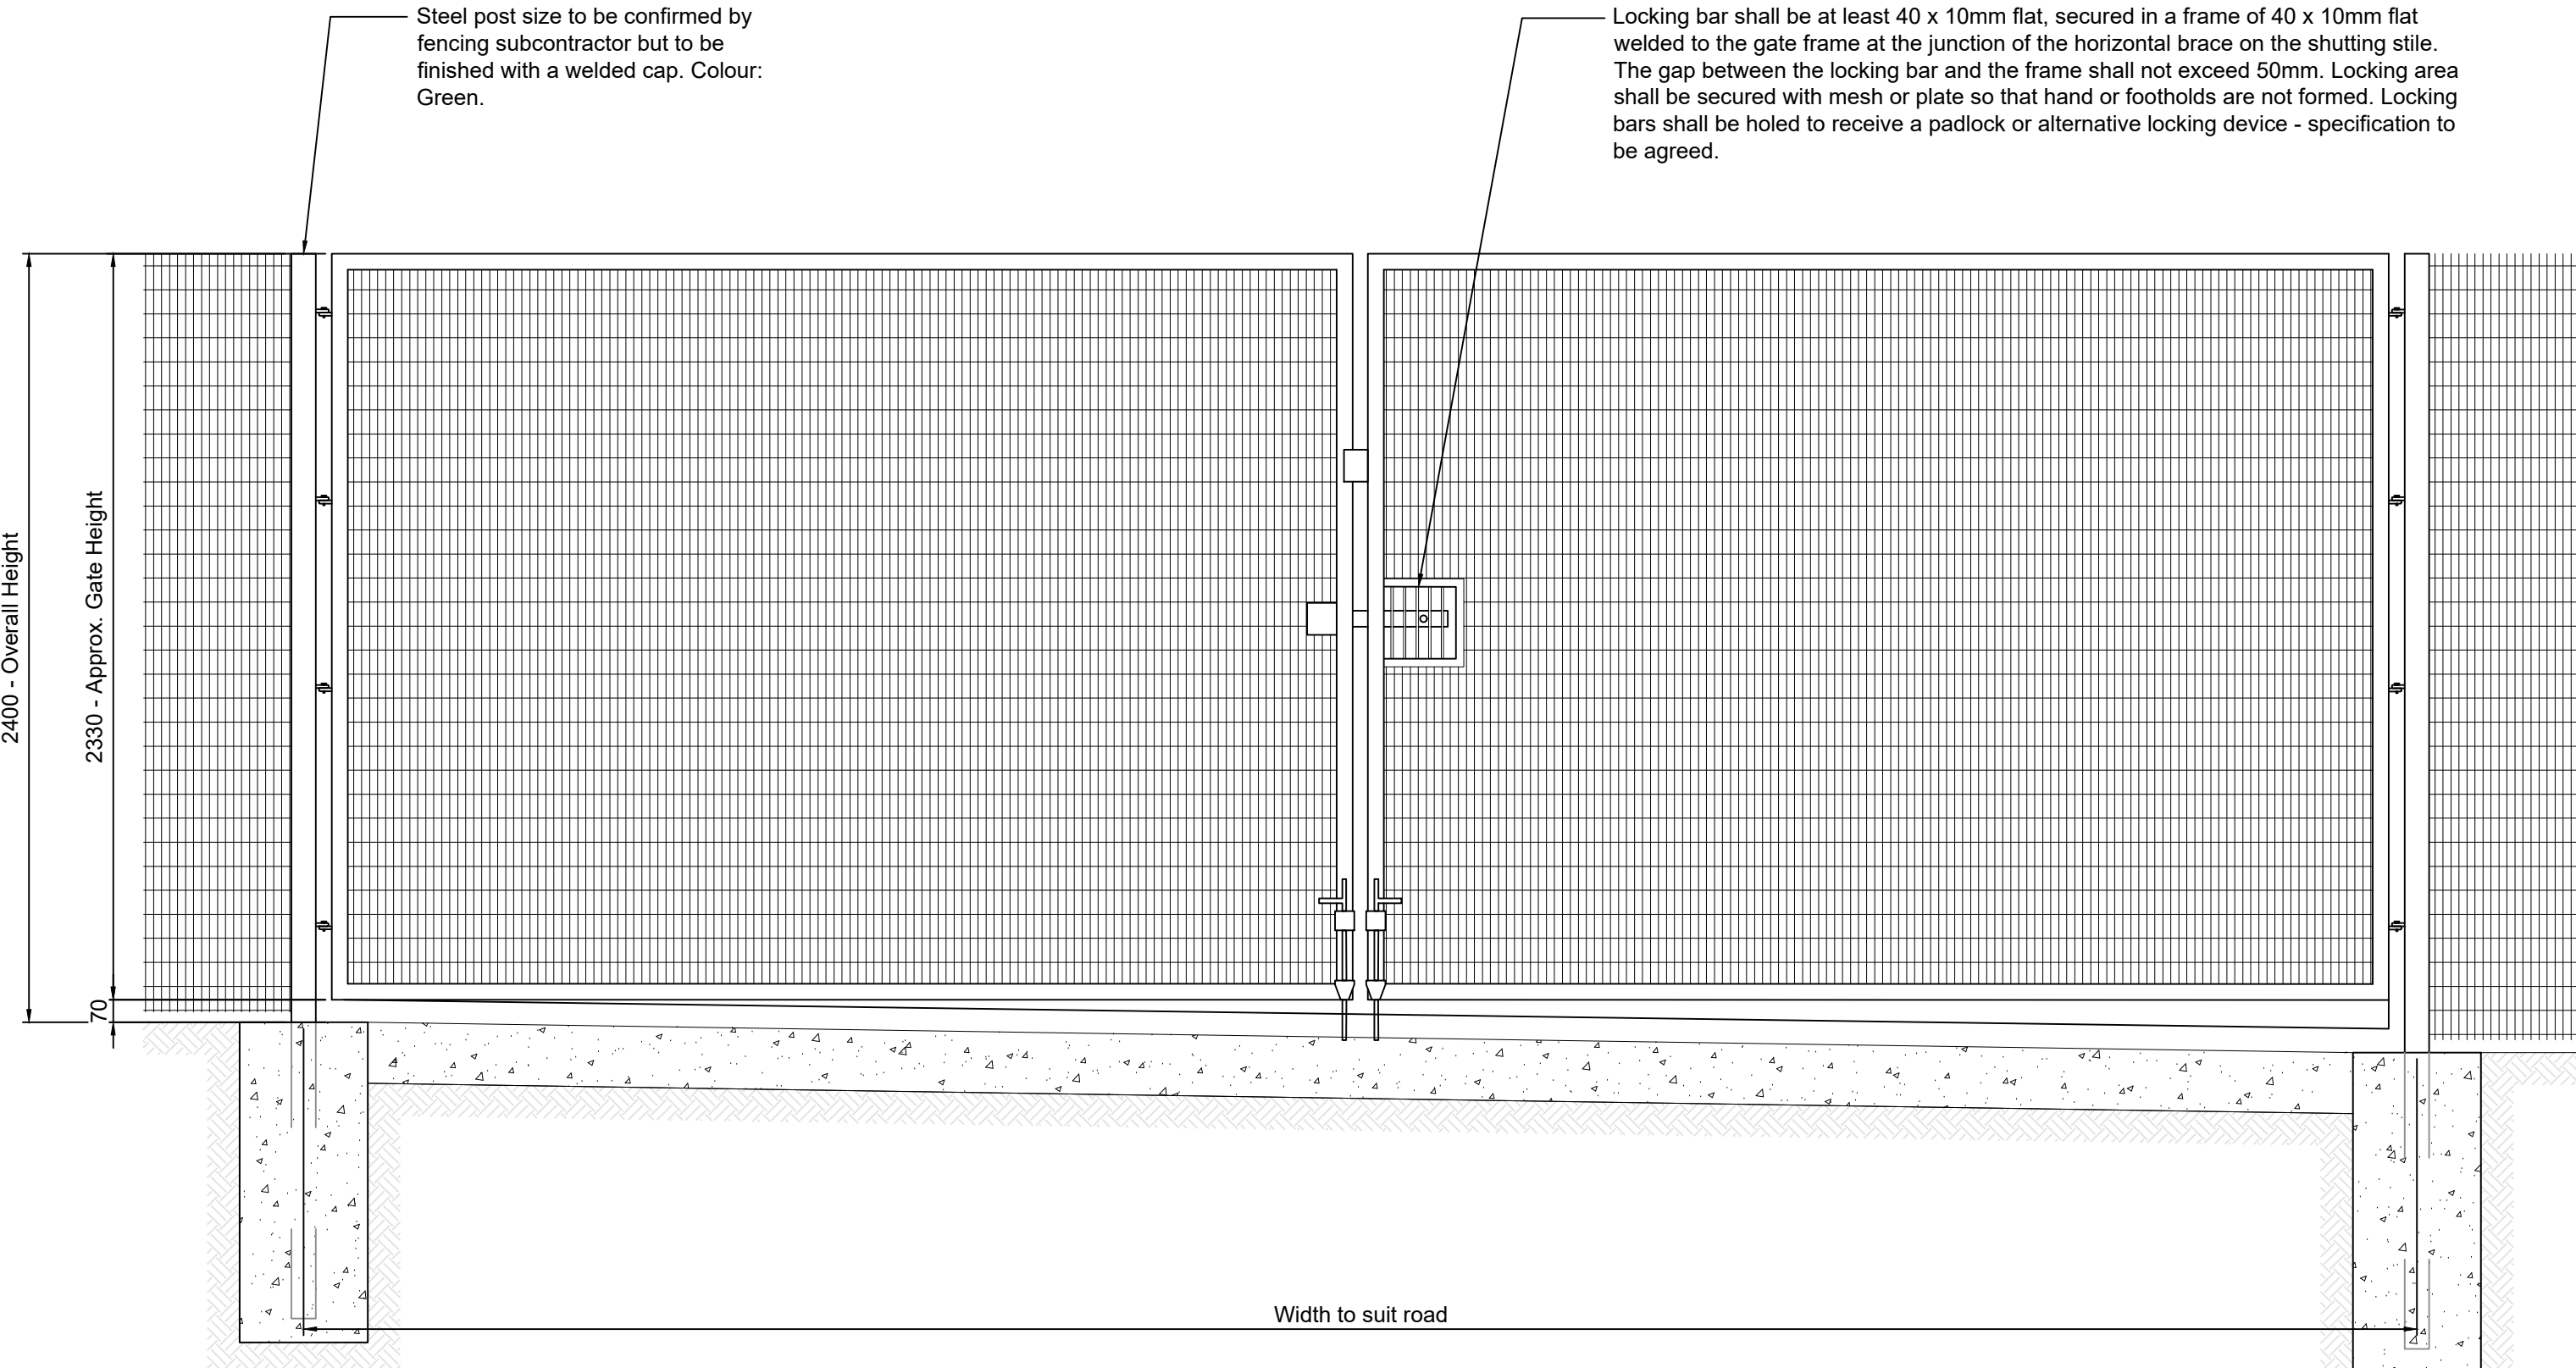

Vehicular Security Access
Gate Details
Scale 1:20

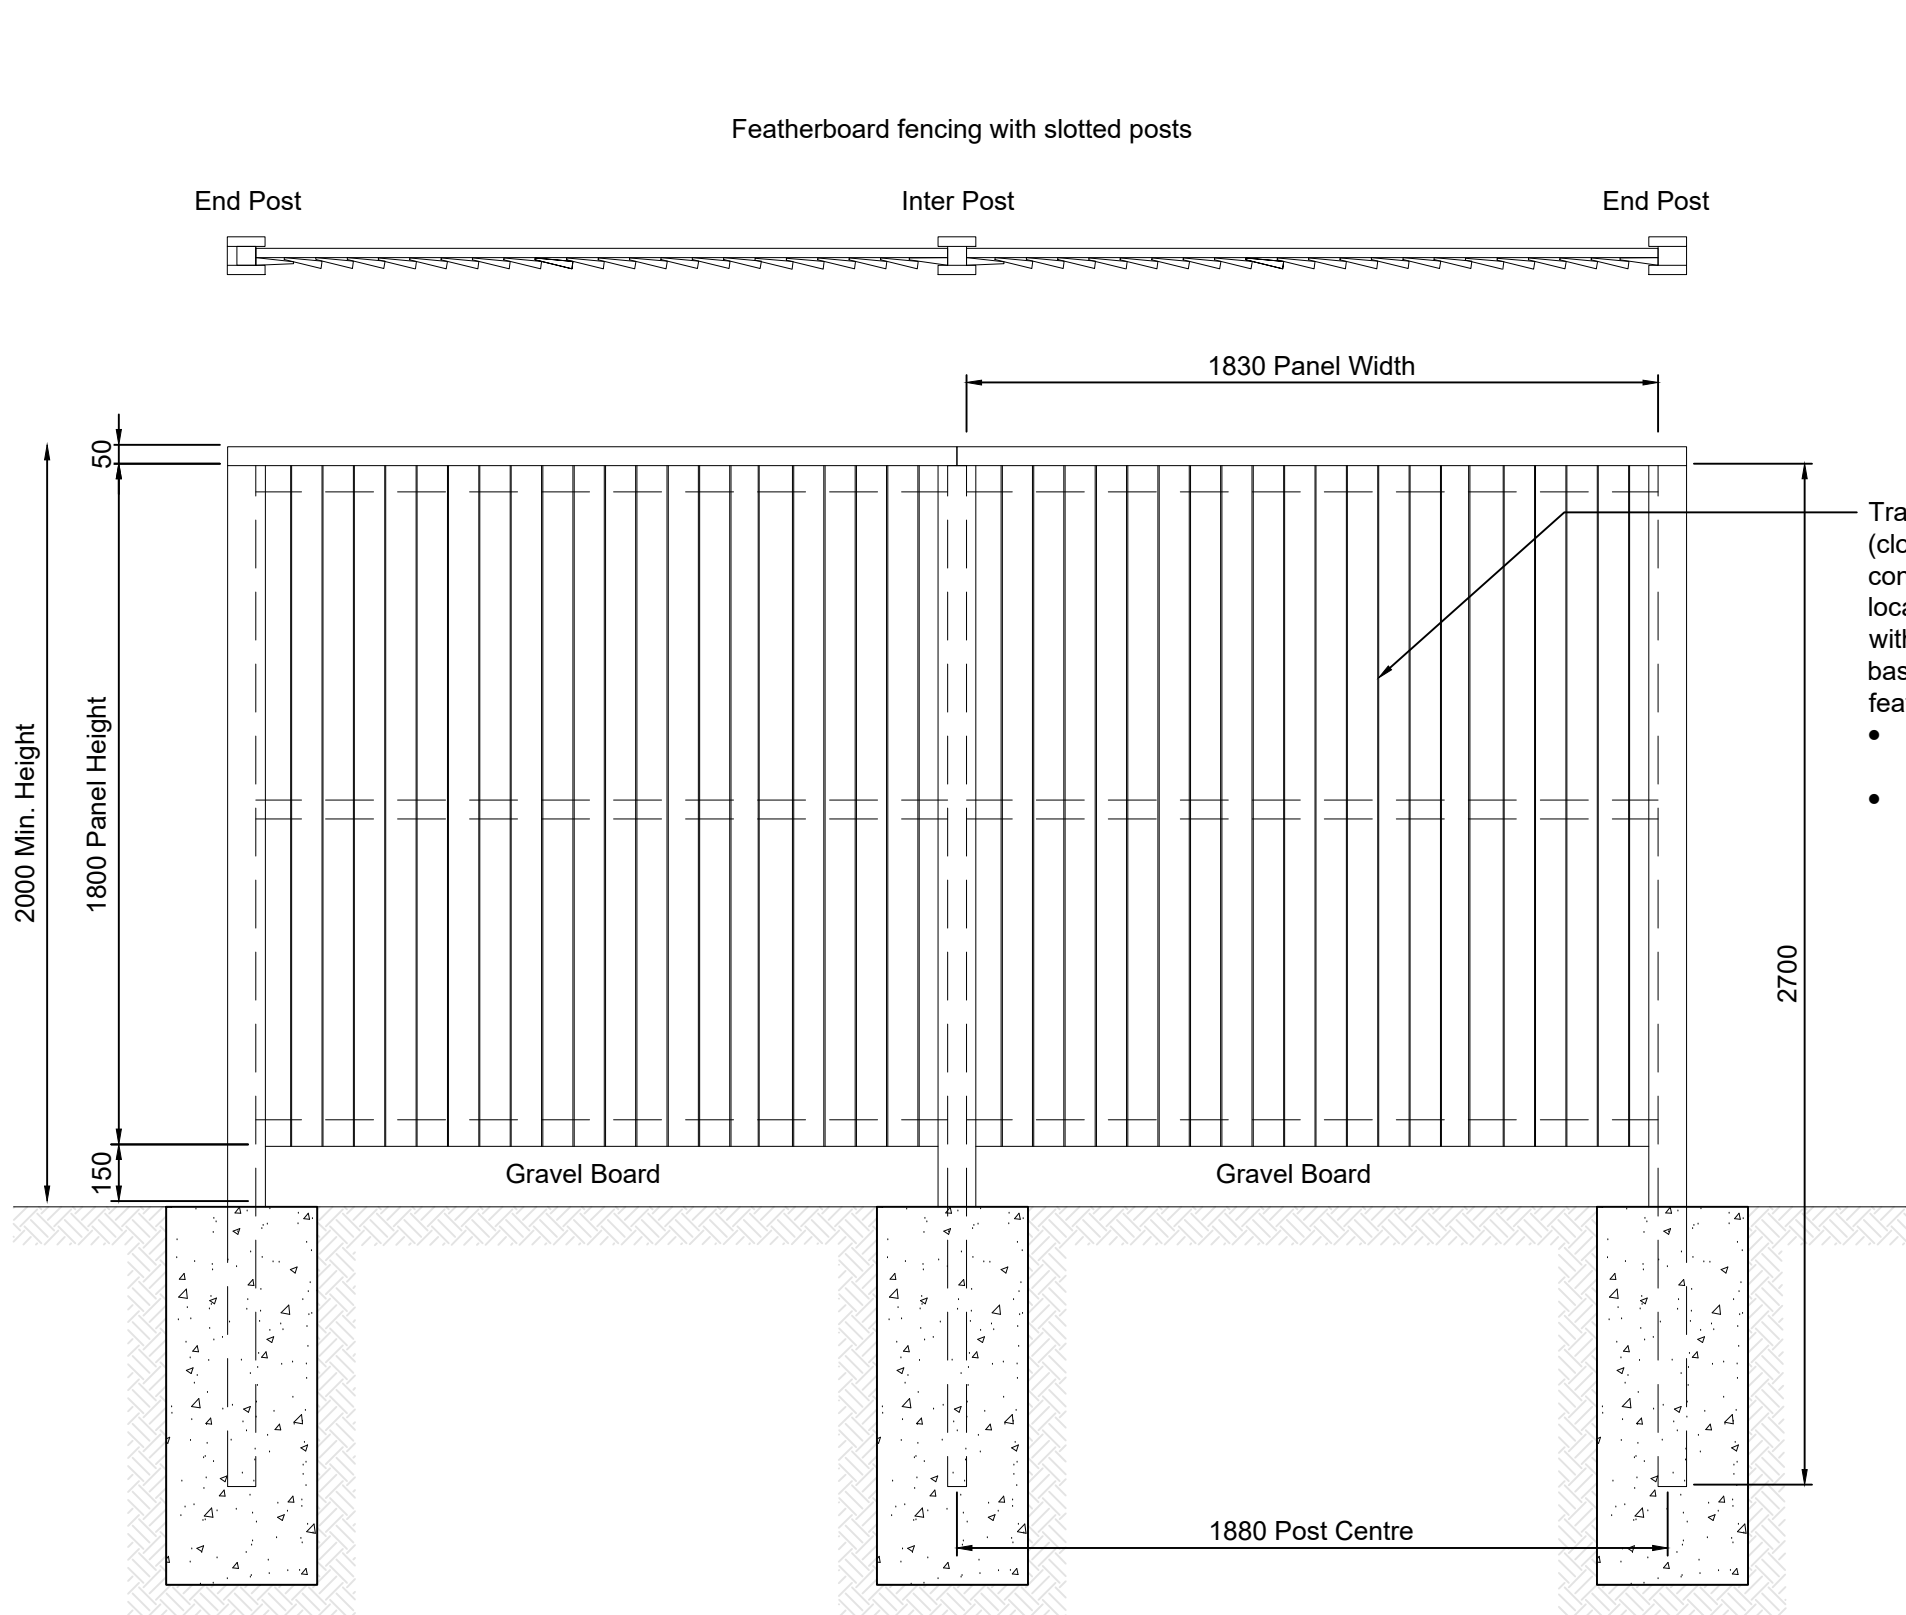

Timber Fence Details
Scale 1:20

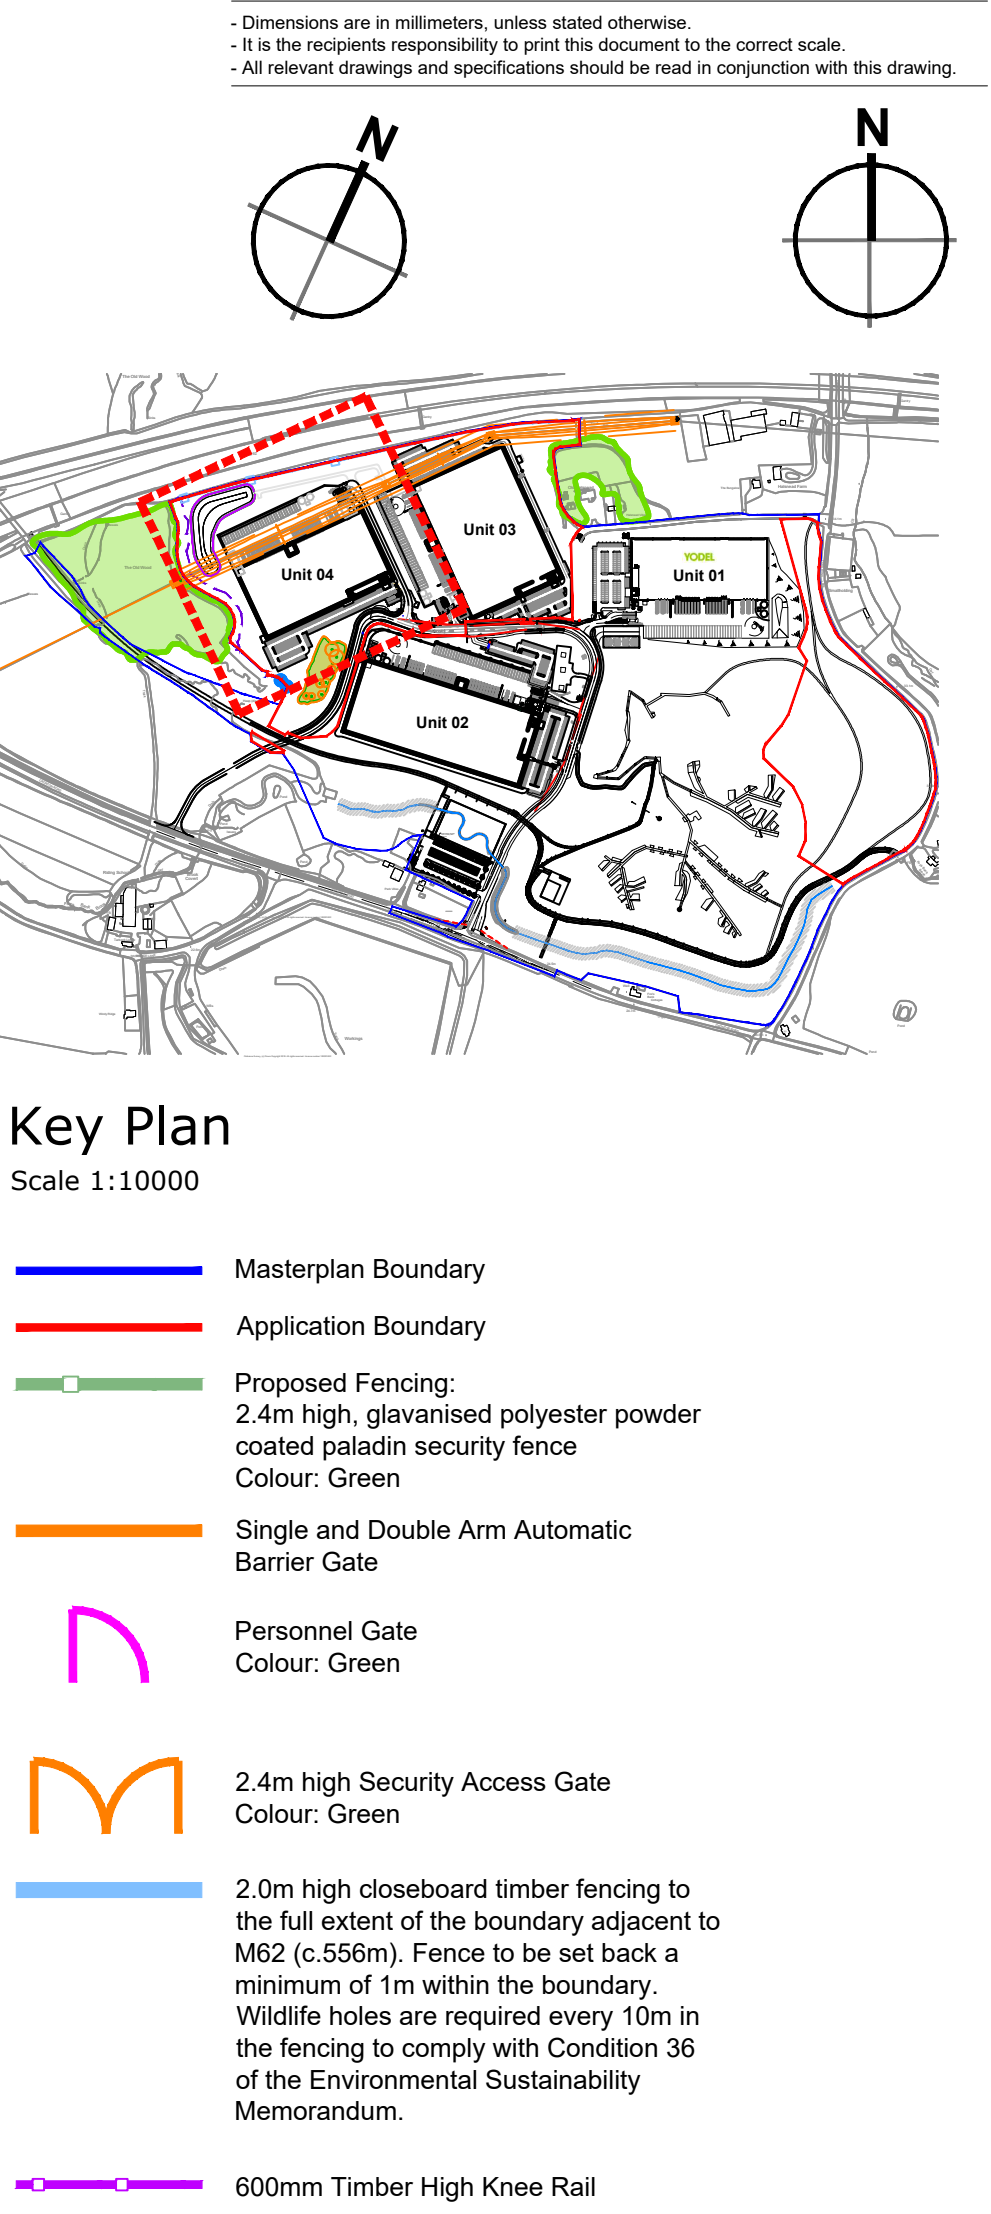

Key Plan
Scale 1:10000