




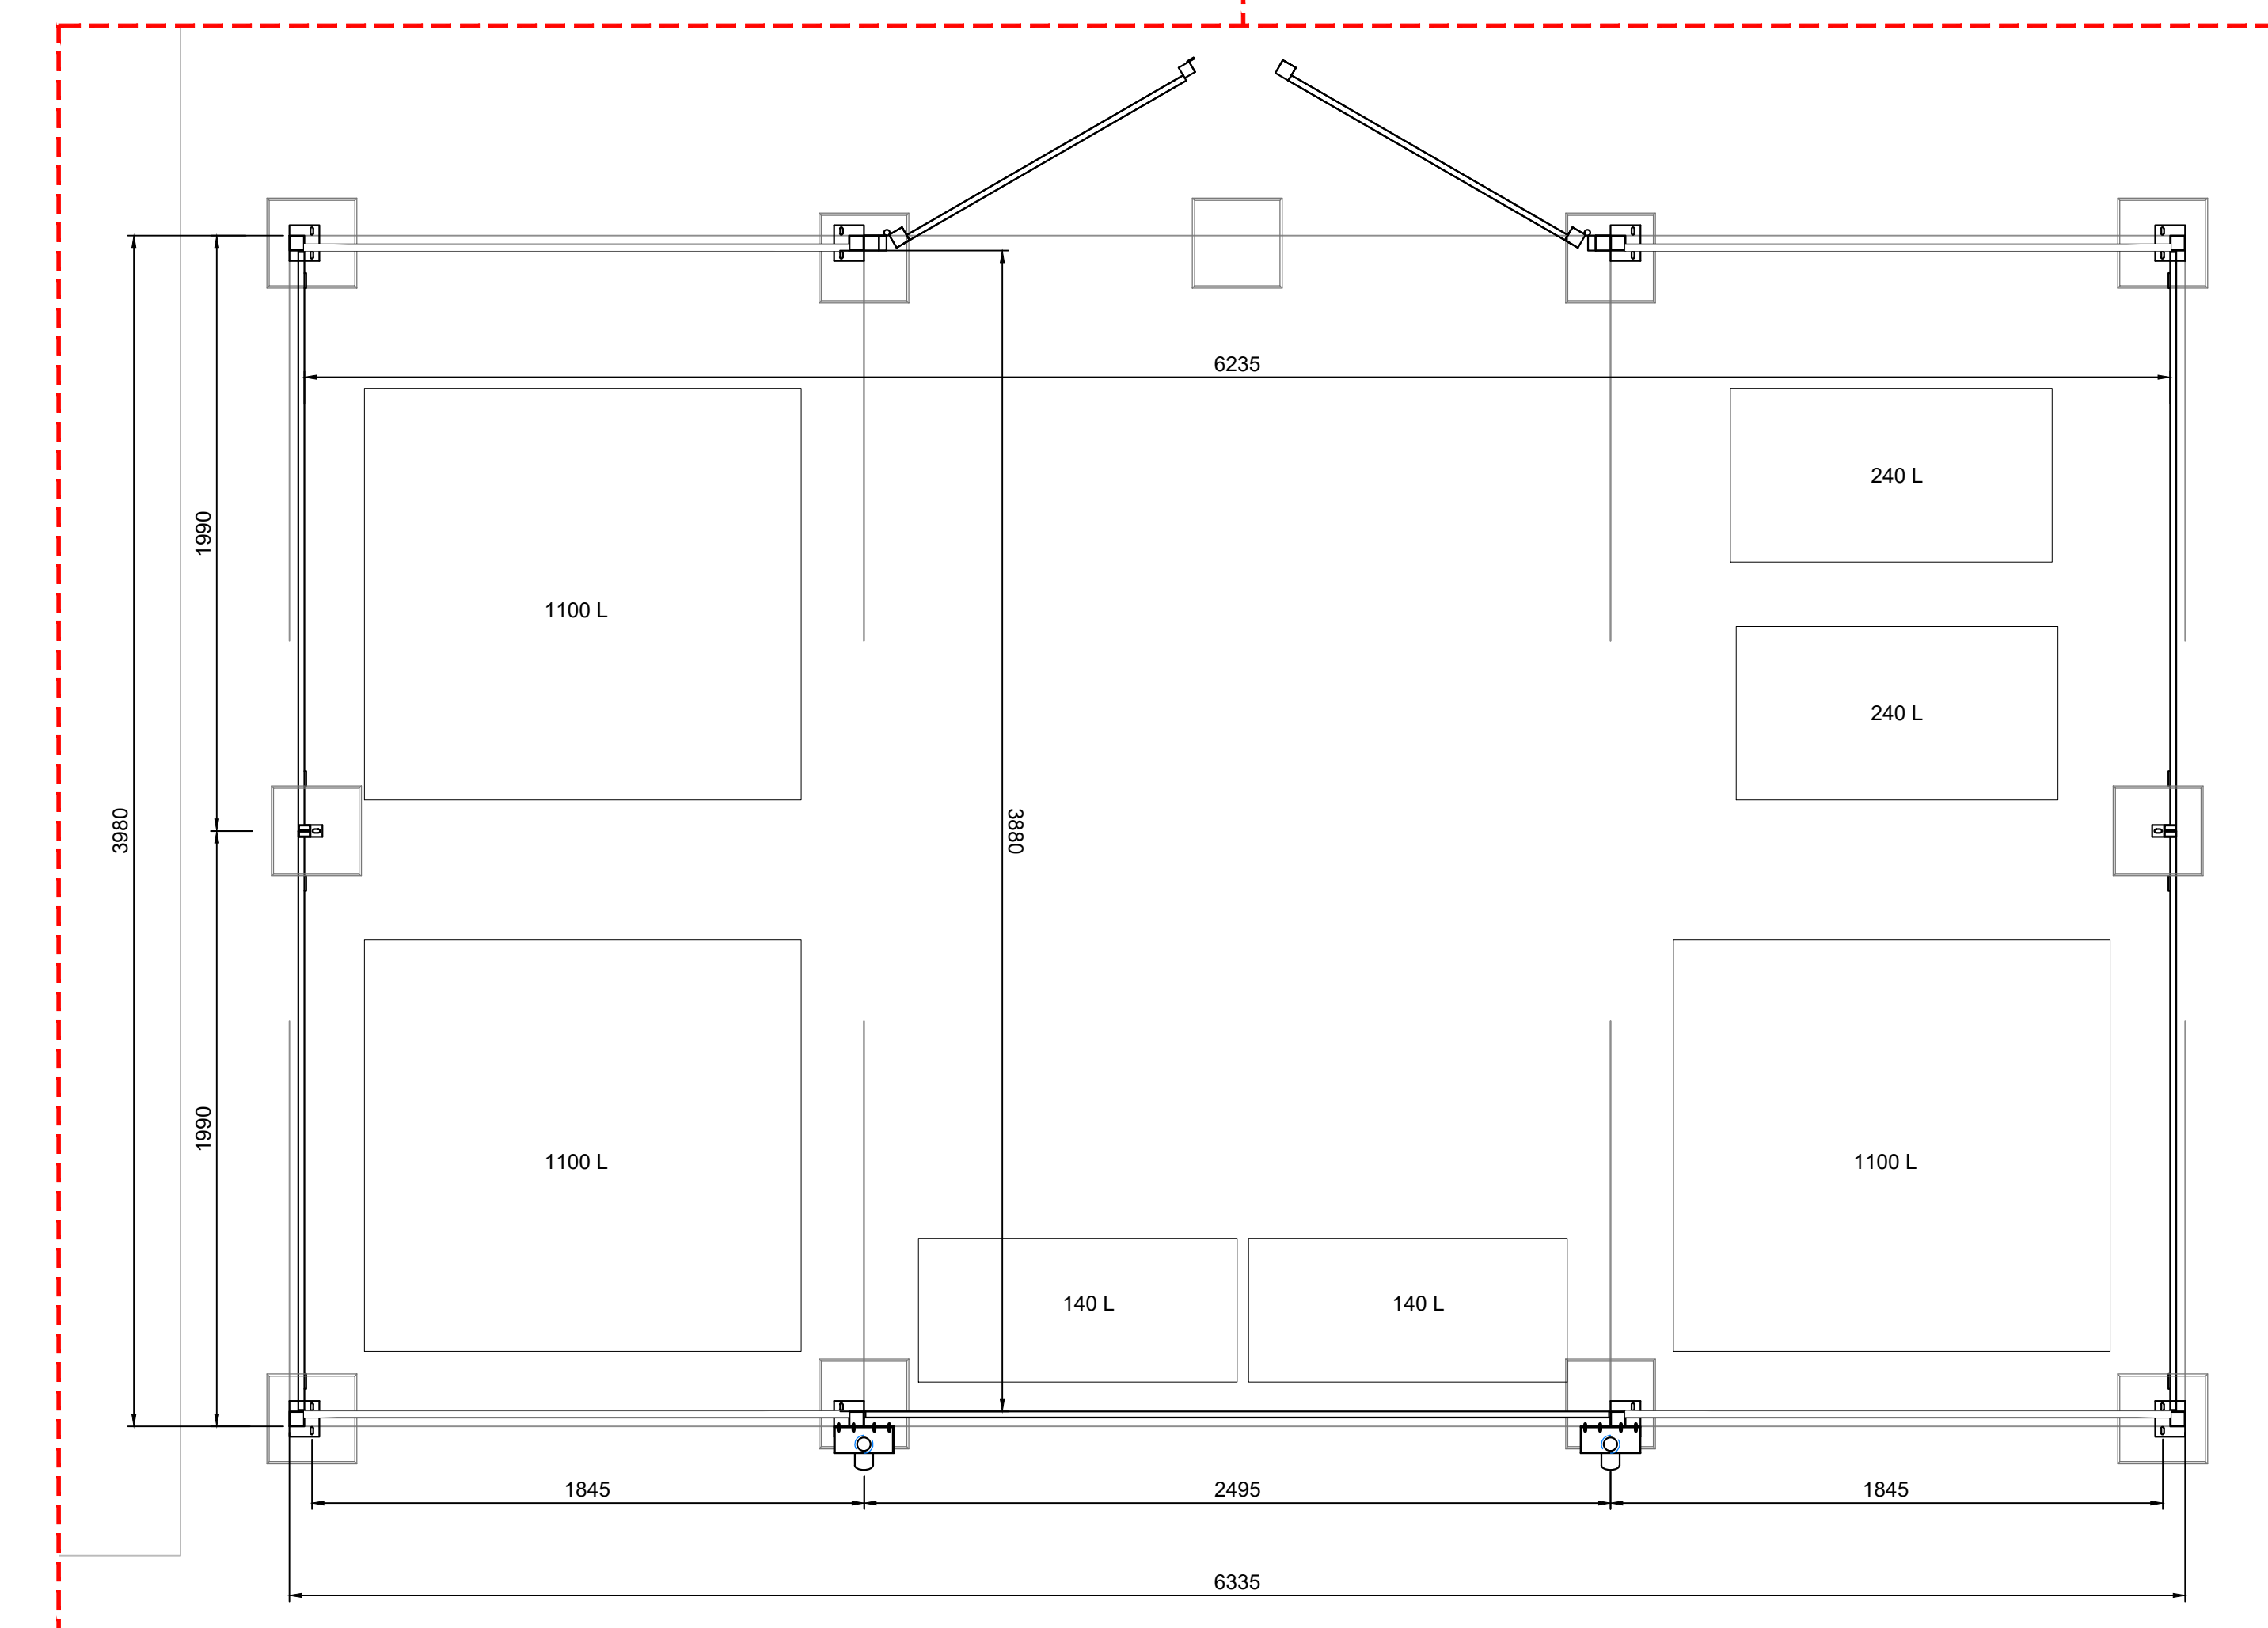

 Masterplan Boundary
 Application Boundary

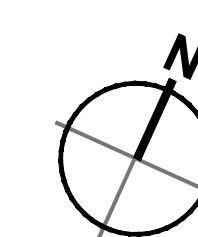

Bin Store Plan
Scale 1:20

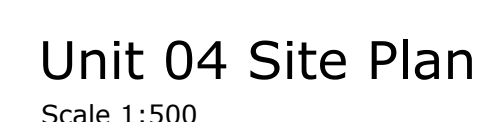

PLANNING

Unit 04 Bin Store Details	
LOD 2	LOI 2



RIBA PoW Stage:	2 - Concept Design	
Document Suitability:	S2	
Drawn / Checked:	C2 / MY	
Date:	21/11/2023	
Scale:	As Noted @ A0	
UMC Project Number:	22606	
Document Reference:	Drawing no:	Revision:
22606 - UMC - XXXX - SI - DR - A	0704	P09