


Notes

1. THIS DRAWING IS THE COPYRIGHT OF TIER CONSULT LTD AND CANNOT BE REPRODUCED IN ANY FORM WITHOUT WRITTEN CONSENT FROM THE COMPANY.
2. THIS DRAWING IS TO BE READ IN CONJUNCTION WITH ALL OTHER RELEVANT ARCHITECT'S, ENGINEERS AND SPECIALISTS DRAWINGS TOGETHER WITH THE APPROPRIATE SPECIFICATION.
3. ALL DIMENSIONS ARE IN MILLIMETRES UNLESS OTHERWISE STATED. FOR THE PURPOSES OF CONSTRUCTION THIS DRAWING MUST NOT BE SCALED AND ONLY WRITTEN DIMENSIONS USED. IT IS THE CONTRACTOR'S RESPONSIBILITY TO CHECK ALL DIMENSIONS ON SITE PRIOR TO CONSTRUCTION AND ANY DISCREPANCIES TO BE BROUGHT TO THE IMMEDIATE ATTENTION OF THE ENGINEER IN WRITING.
4. ALL LEVELS ARE IN METRES UNLESS OTHERWISE STATED.

Legend

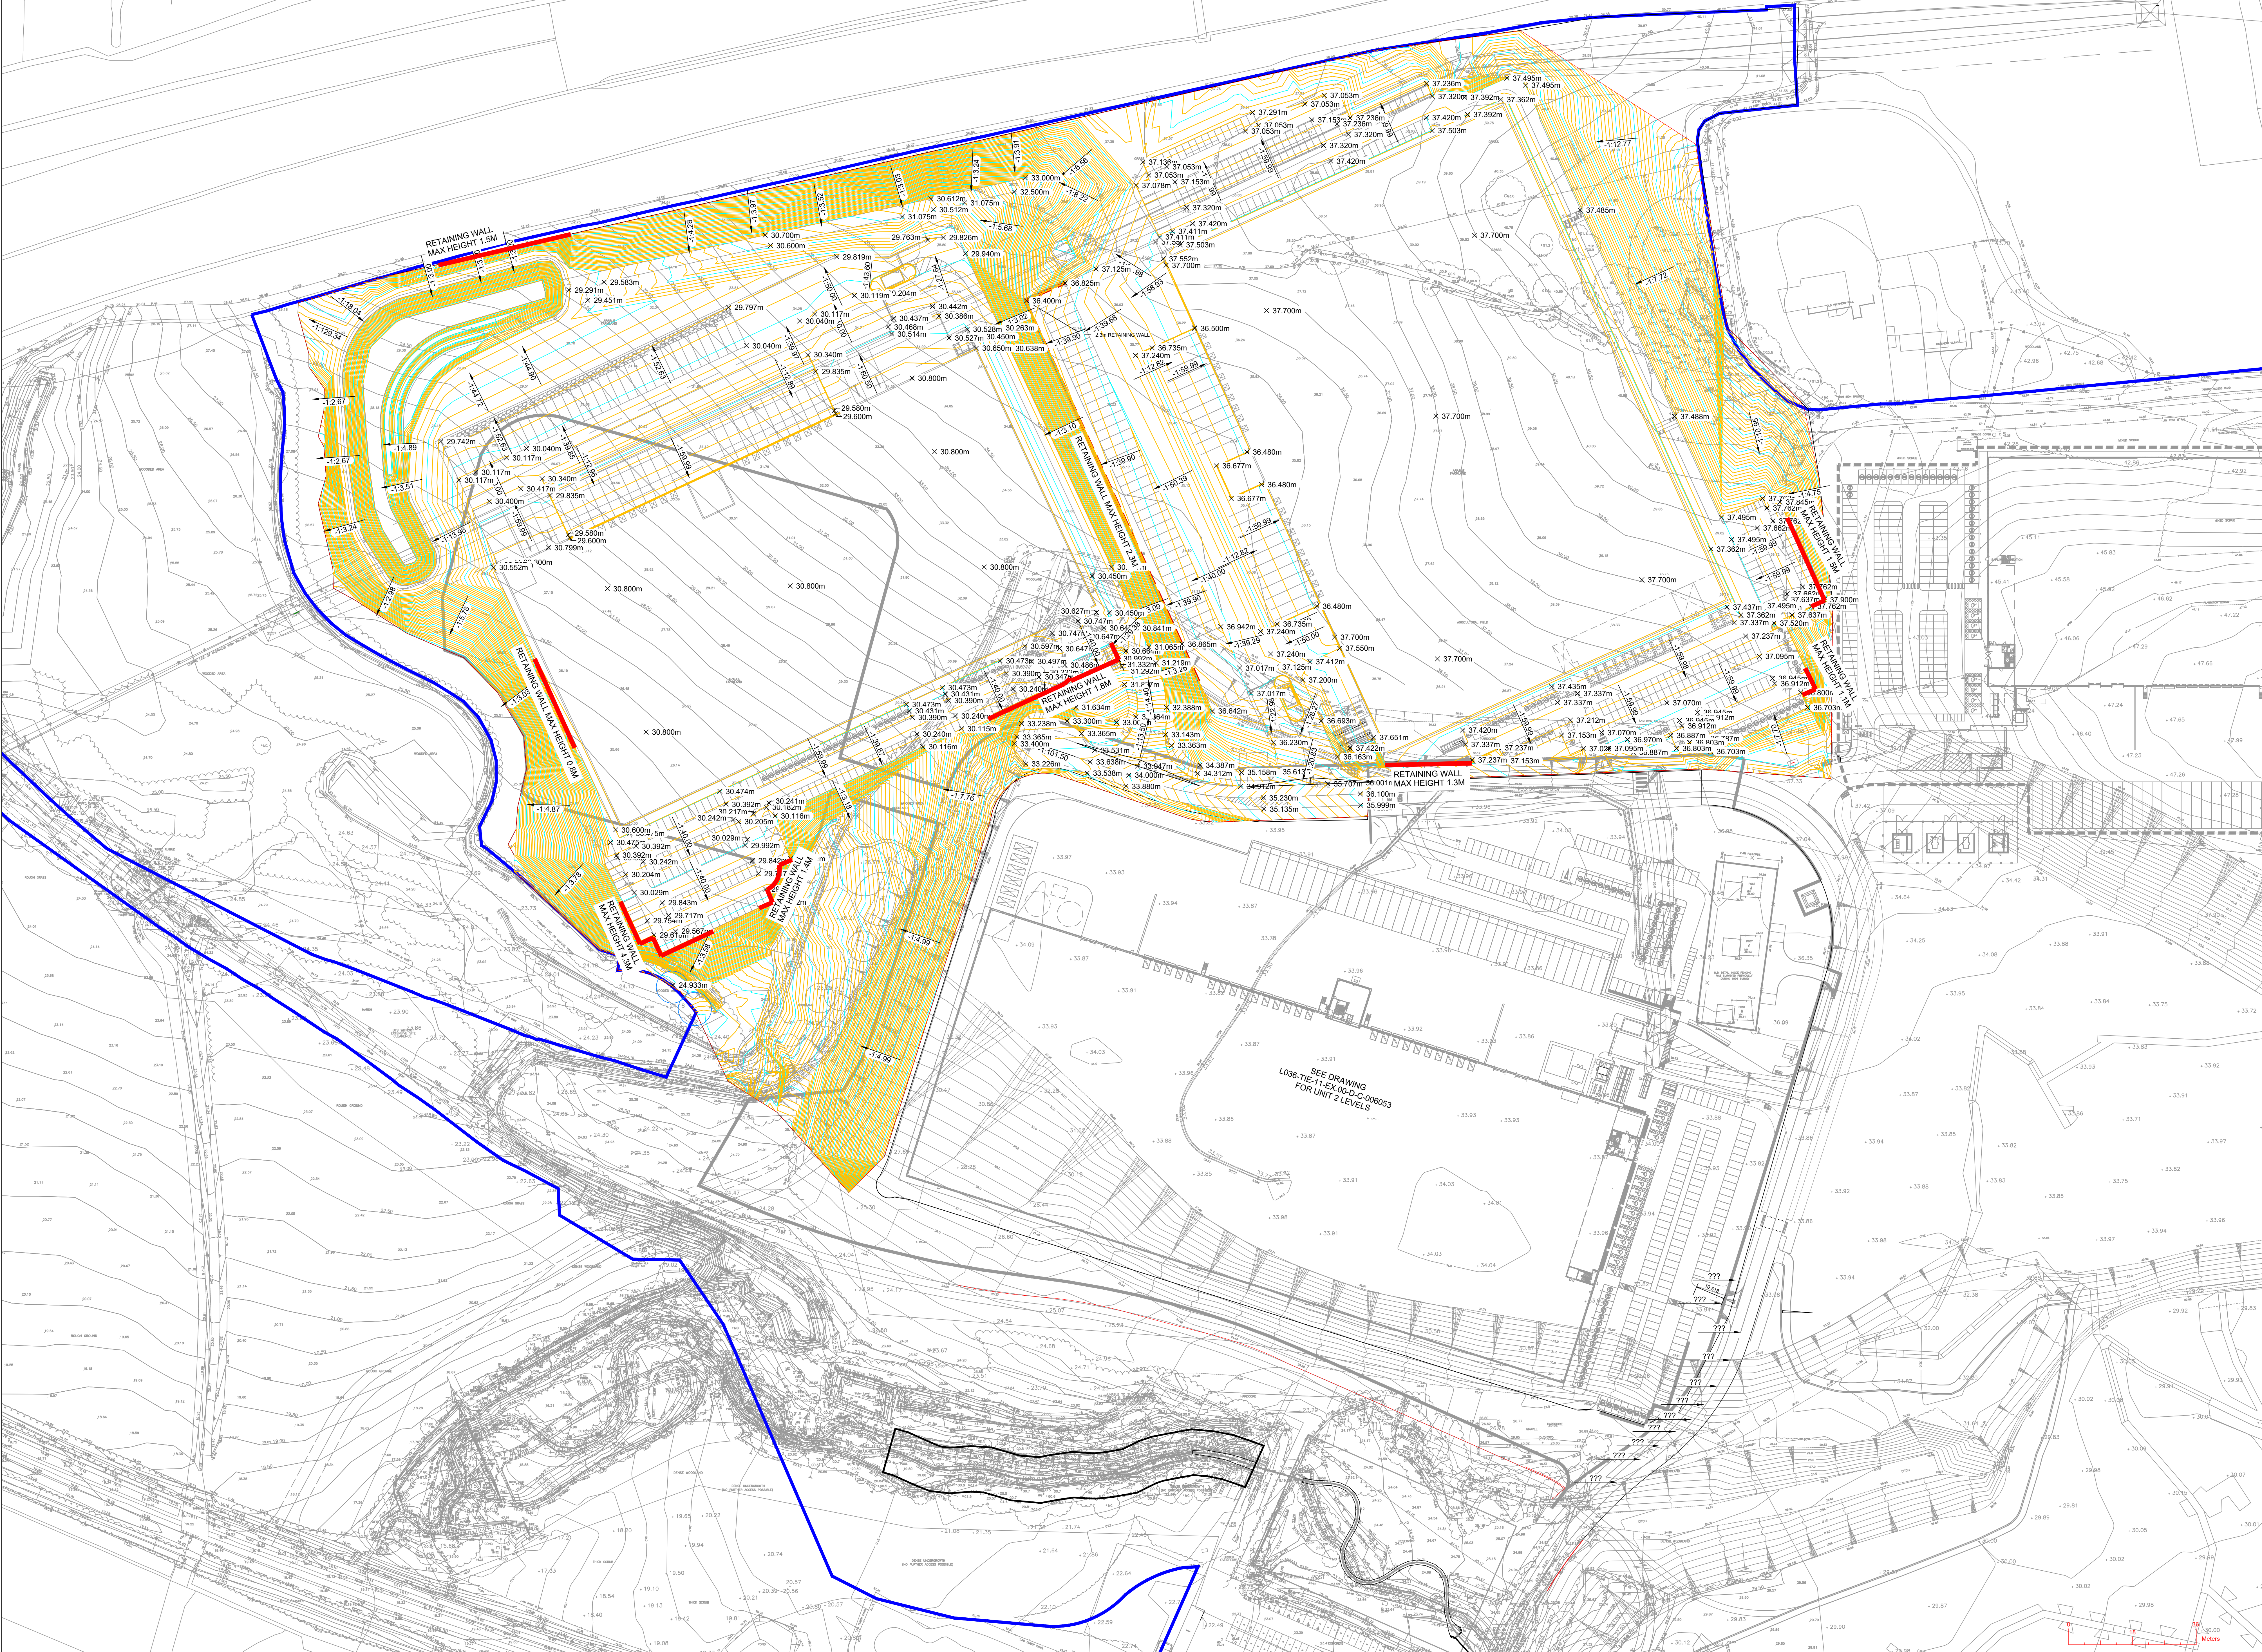

P13	09.08.24	JCB Retaining walls updated	WNL	
P12	29.07.24	JCB Updated with changes to architect layout	WNL	
P11	15.02.23	JCB Updated with changes to architect layout	WNL	
P10	29.01.24	JCB Yard Entrances and dock levelers updated	WNL	
P9	27.11.23	JCB Attenuation pond Added	WNL	
P8	17.11.23	JCB Levels updated with new site plan	WNL	
P7	07.11.23	JCB Levels updated with new site plan	WNL	
P6	08.06.23	JCB Site Plan Updated	WNL	
P5	22.06.23	JCB Site Plan Updated	WNL	
P4	23.03.23	JCB Unit 2 FFL Raised	WNL	
P3	12.01.23	JCB Issued for information	WNL	
P2	09.01.23	JCB Issued for information	WNL	
P1	06.01.23	JCB Issued for information	WNL	
Rev	Date	By	Description	Appd
Revisions				

PLANNING

TIER CONSULT

Tier Consult Ltd
Richmond House
Sandpiper Court
Chester Business Park
Chester | CH4 9QZ
t: 01244 684900

Client
TRITAX SYMMETRY HUYTON LIMITED

Project
SYMMETRY PARK CRONTON

Title
XL UNIT 3 AND 4 - Proposed Levels

Scale	1:750@A0	Drawn	JCB	Revision	P13
Date	Jan'21	Checked	WNL		

Drawing Ref
L005-TIE-ZZ-XX-DR-C-6034

TIER Project No
T_18_2126