
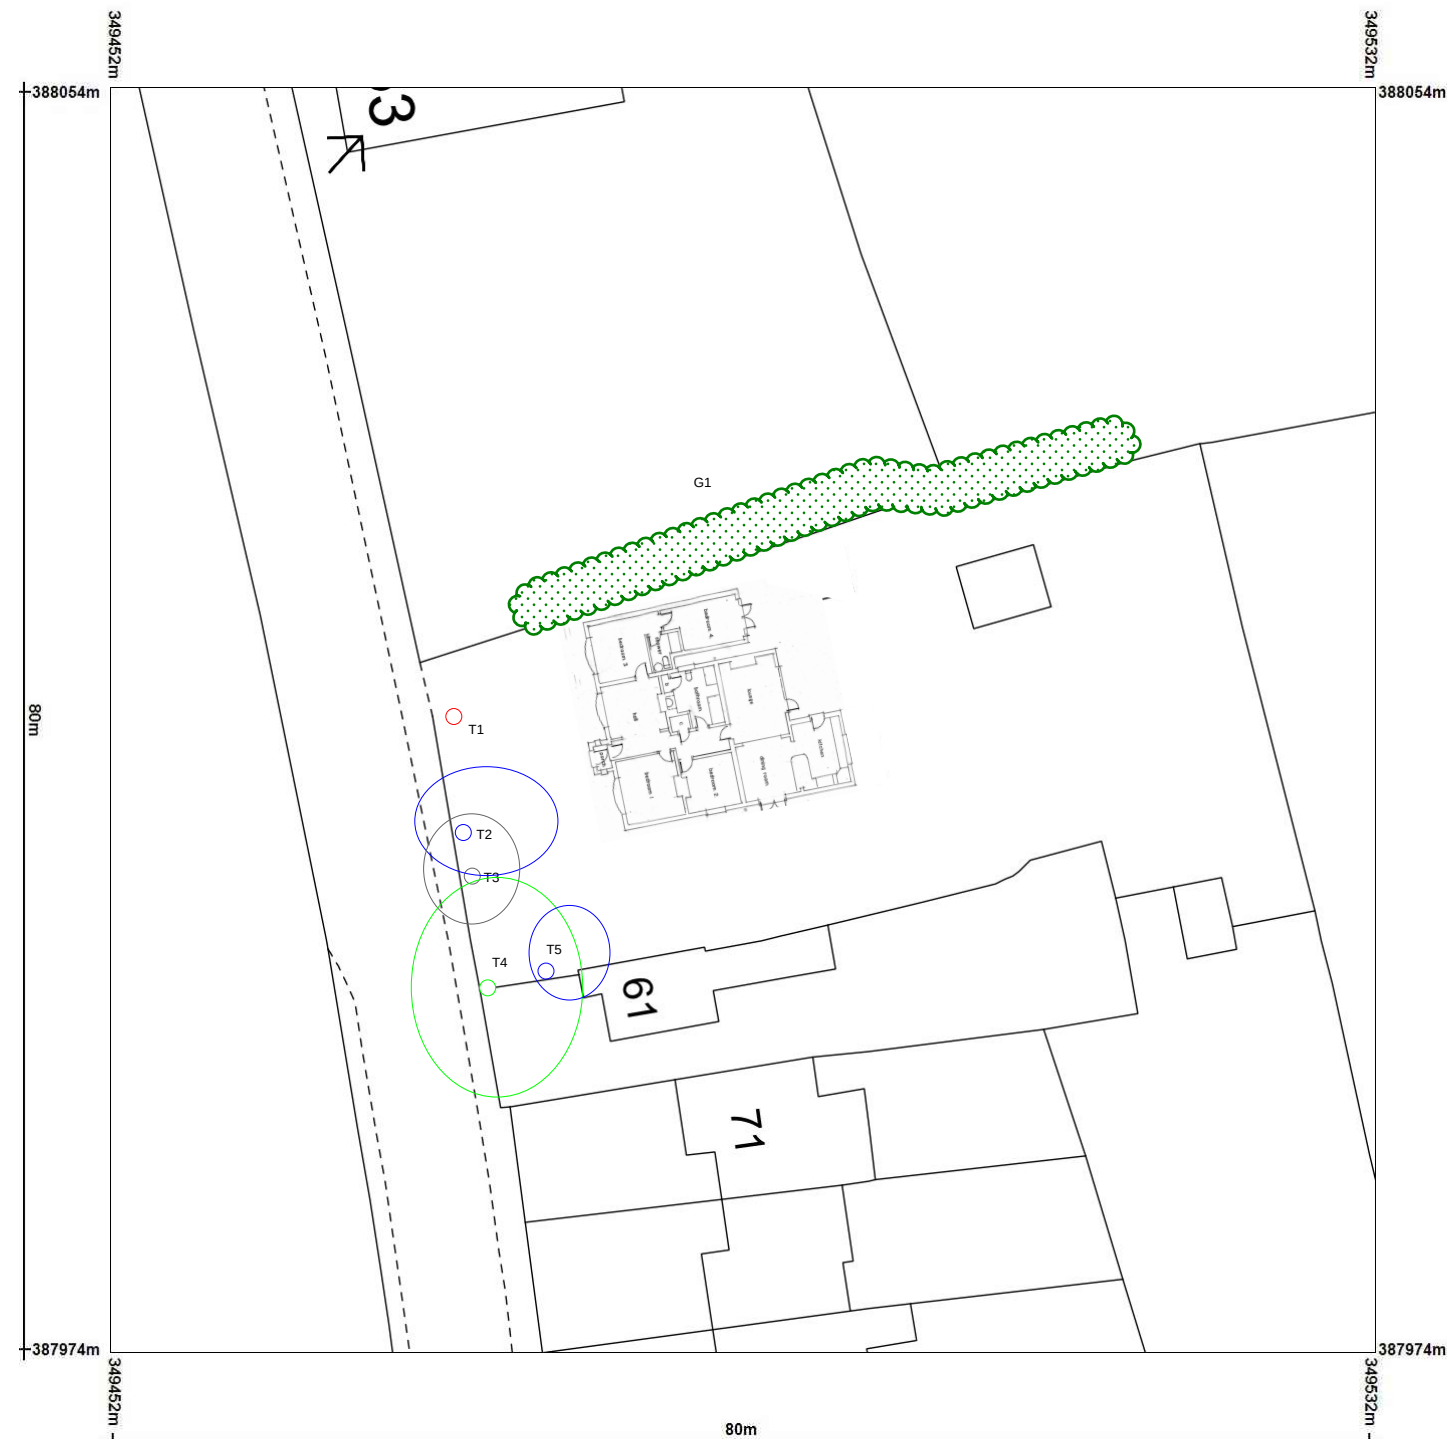


Symbol Guide

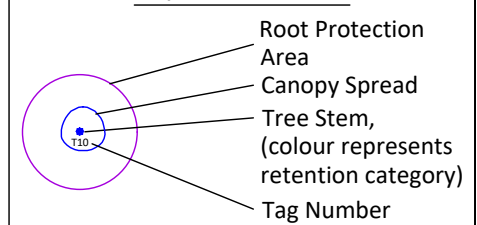

BS5837:2012 - Tree Category

- Category A Trees (green circle)
- Category B Trees (blue circle)
- Category C Trees (grey circle)
- Category U Trees (red circle)

The original of this drawing is produced in colour; a monochrome copy should not be relied upon as trees are categorised using a colour code.
Canopy spread (N, S, E, W) is approximate. Stem diameter (DBH) is taken at 1.5m above ground level, whether of single or multi-stem trees. Stem diameter is functional to determine the extent of the Root Protection Area (RPA).

Project Name:
Crofton Estate, Area B

Drawing Title:
Tree Layout Plan

59 Chapel Lar

Drawing Number:
0325/05

Drawn By:
DE

Approved By:
DE

Date:
March 2025

Scale:
As shown

Iros Arboriculture Ltd

Rossmore House,
Ellesmere Port,
CH65 3DA

0151 280 1175
07393 758555
www.iros-uk.com