

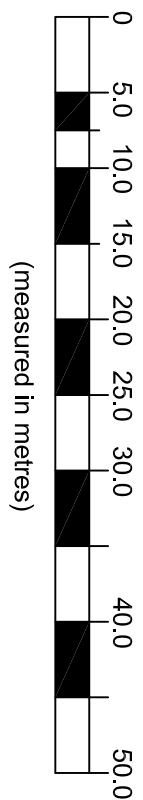


The Consultant is responsible for providing information and any drawings to be used for planning purposes. The information is provided for information only. Subject to all Local Authority and Statutory approvals.
DO NOT SCALE

PLANNING

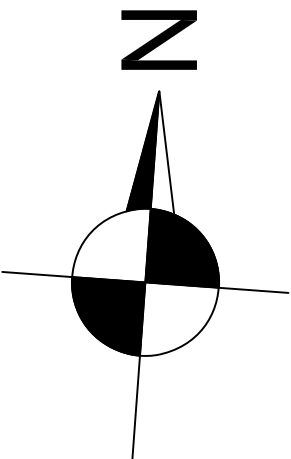

1:500

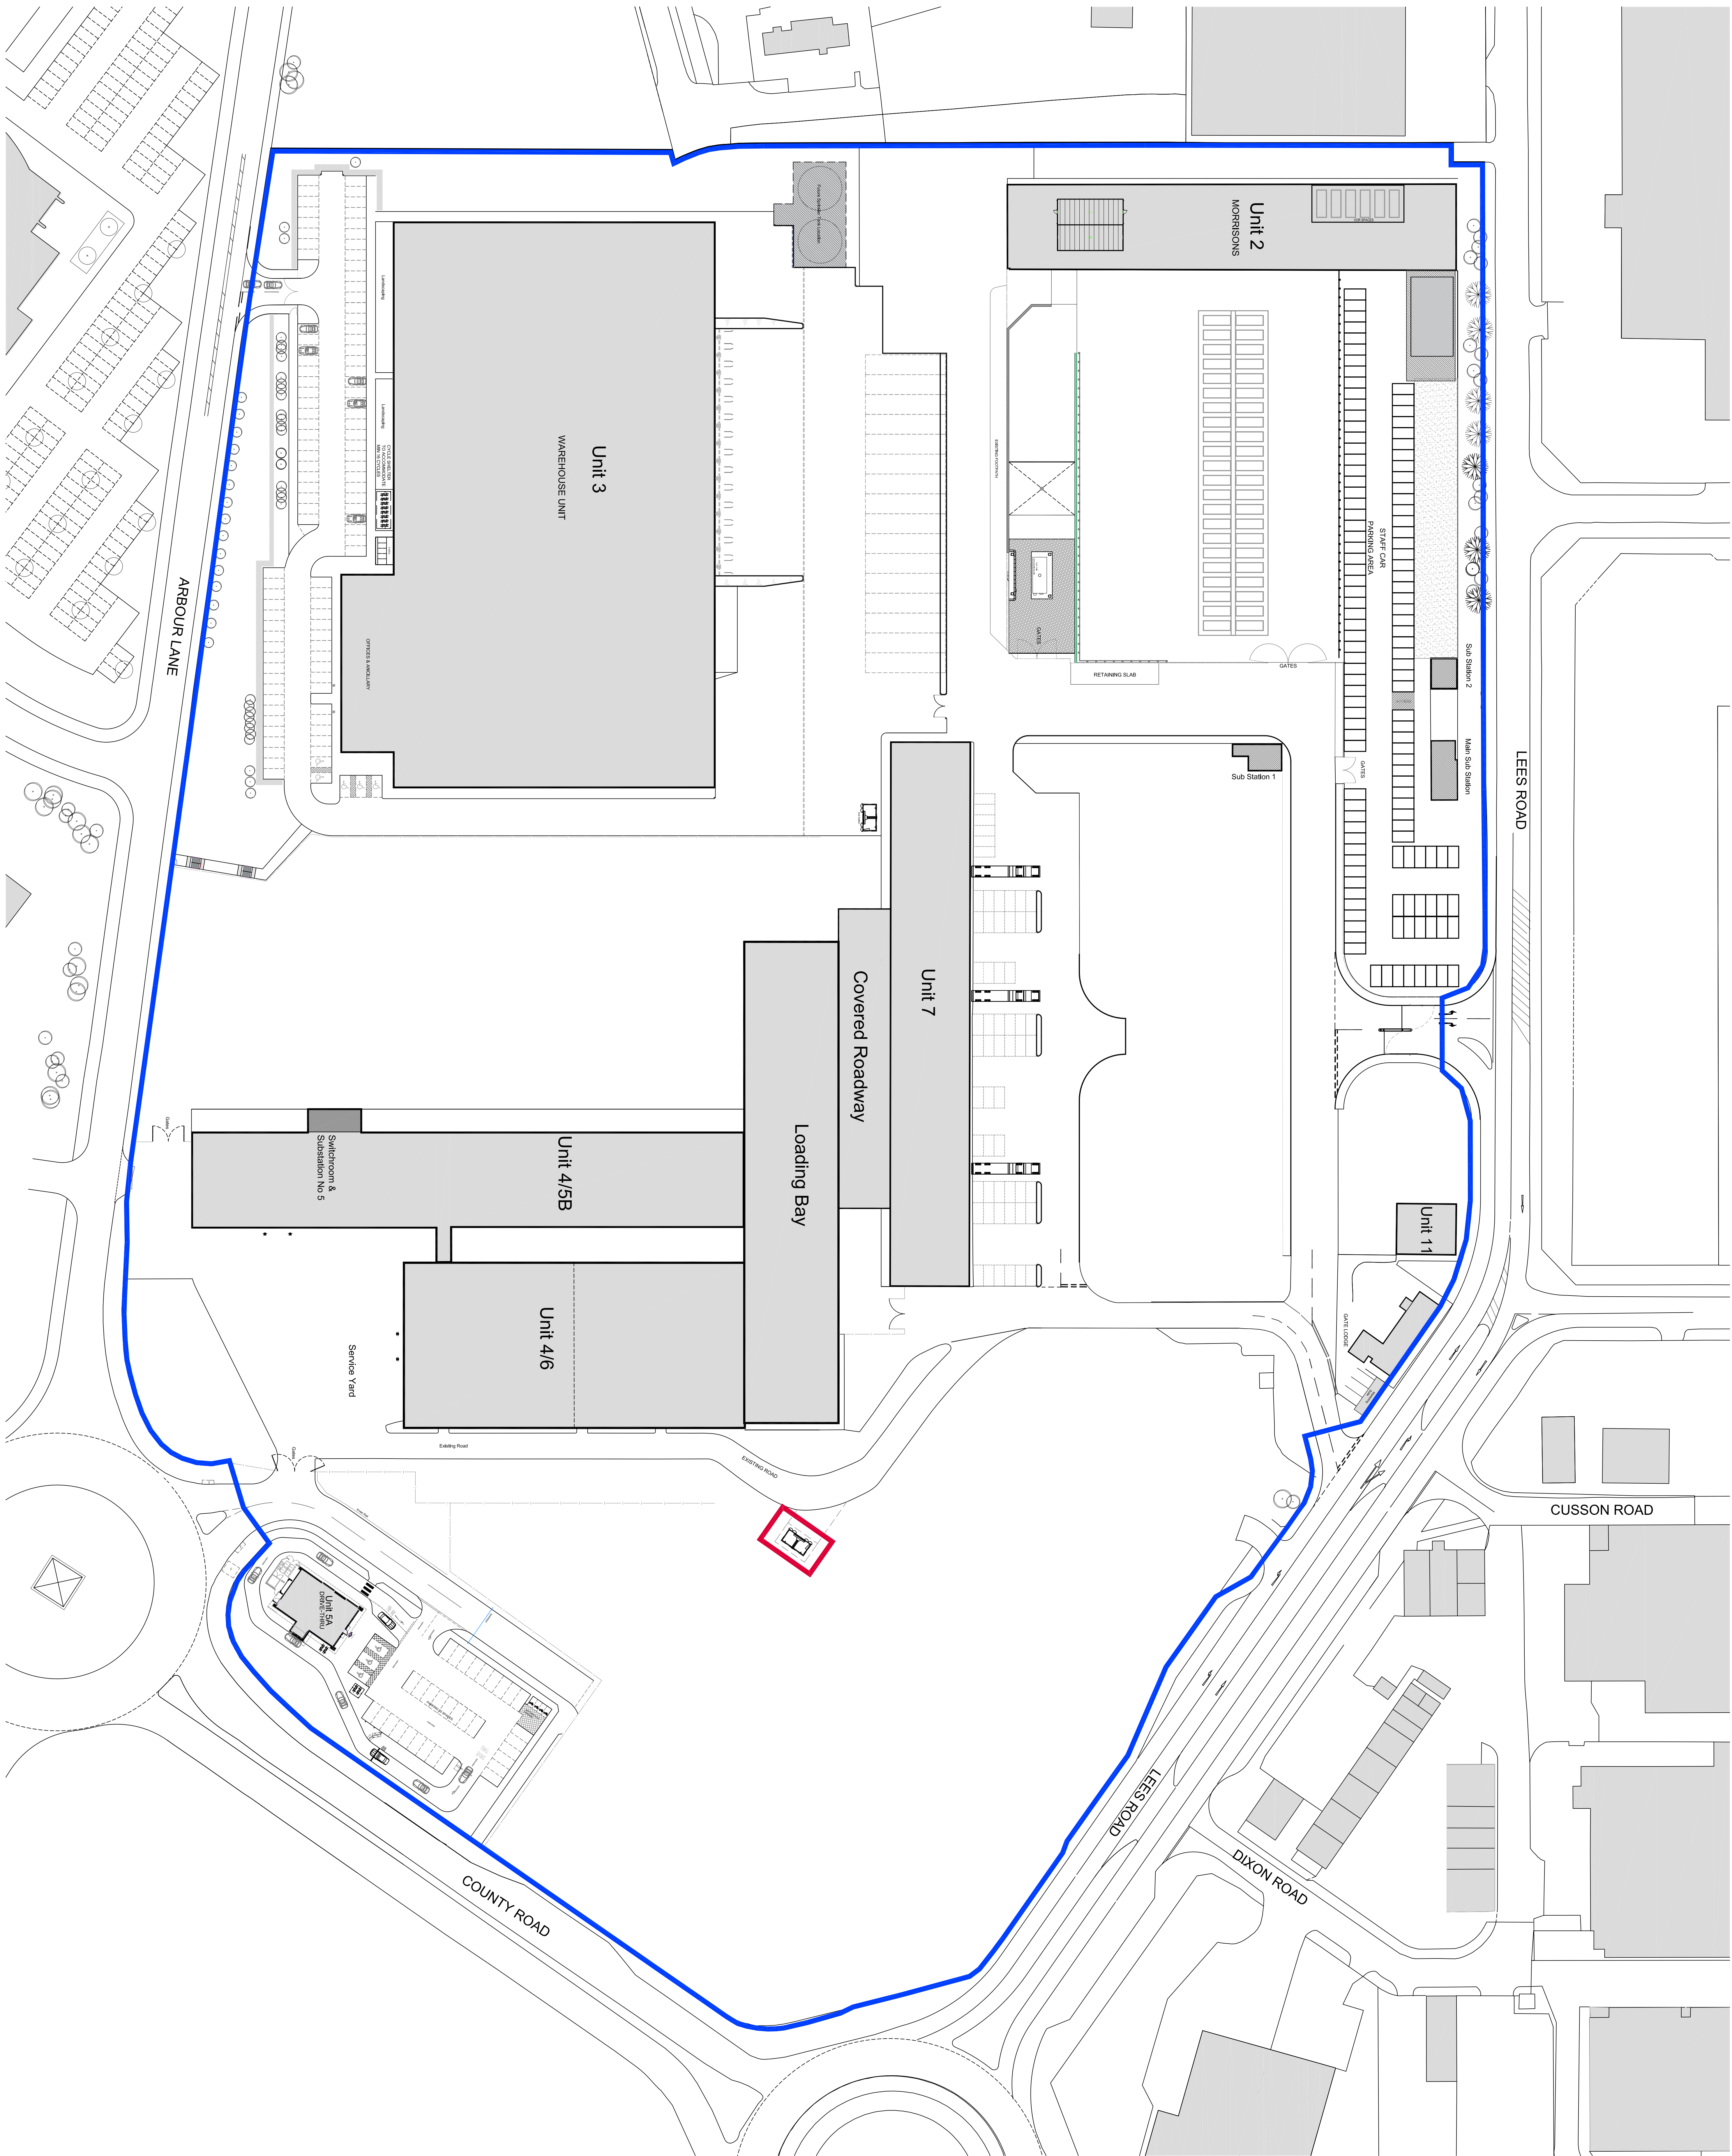

REV / DESCRIPTION	DATE
1:500 @ A0 11h. 25.03.21	

Orbit
Developments

ACADEMY BUSINESS PARK
LEES ROAD KNOWSLEY L33 7SA

PROPOSED SITE PLAN for
Electricity Sub-Station

1370-PL-2002