
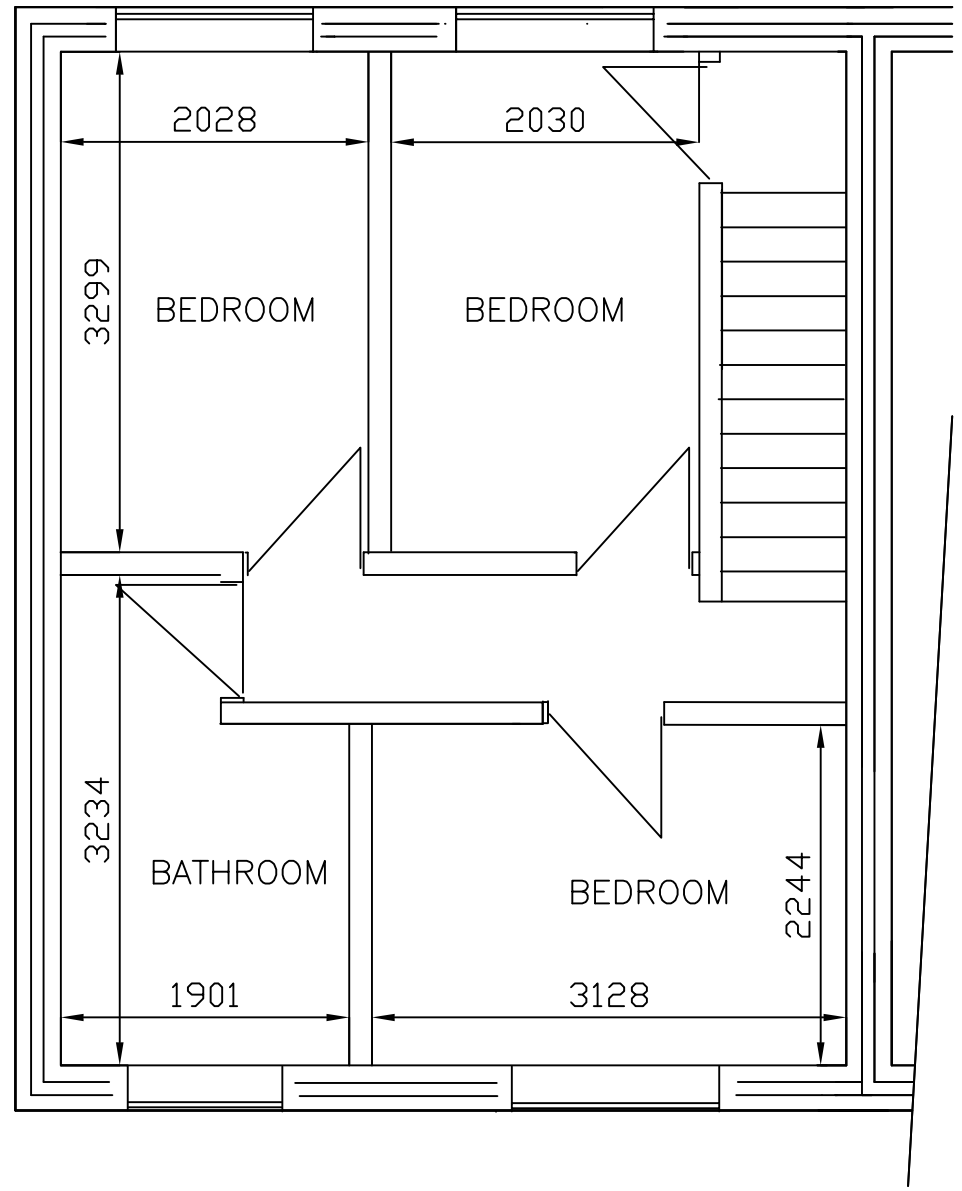


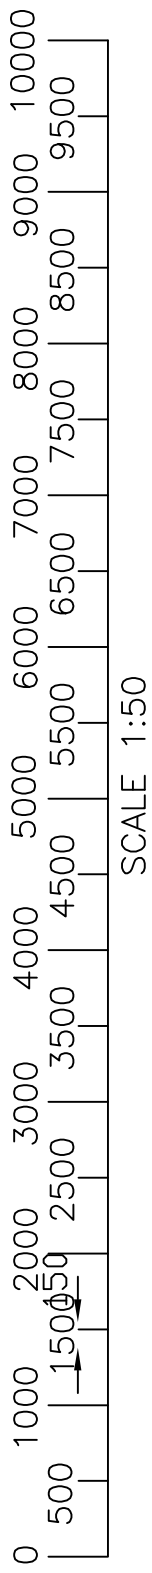

PROPOSED FIRST FLOOR