


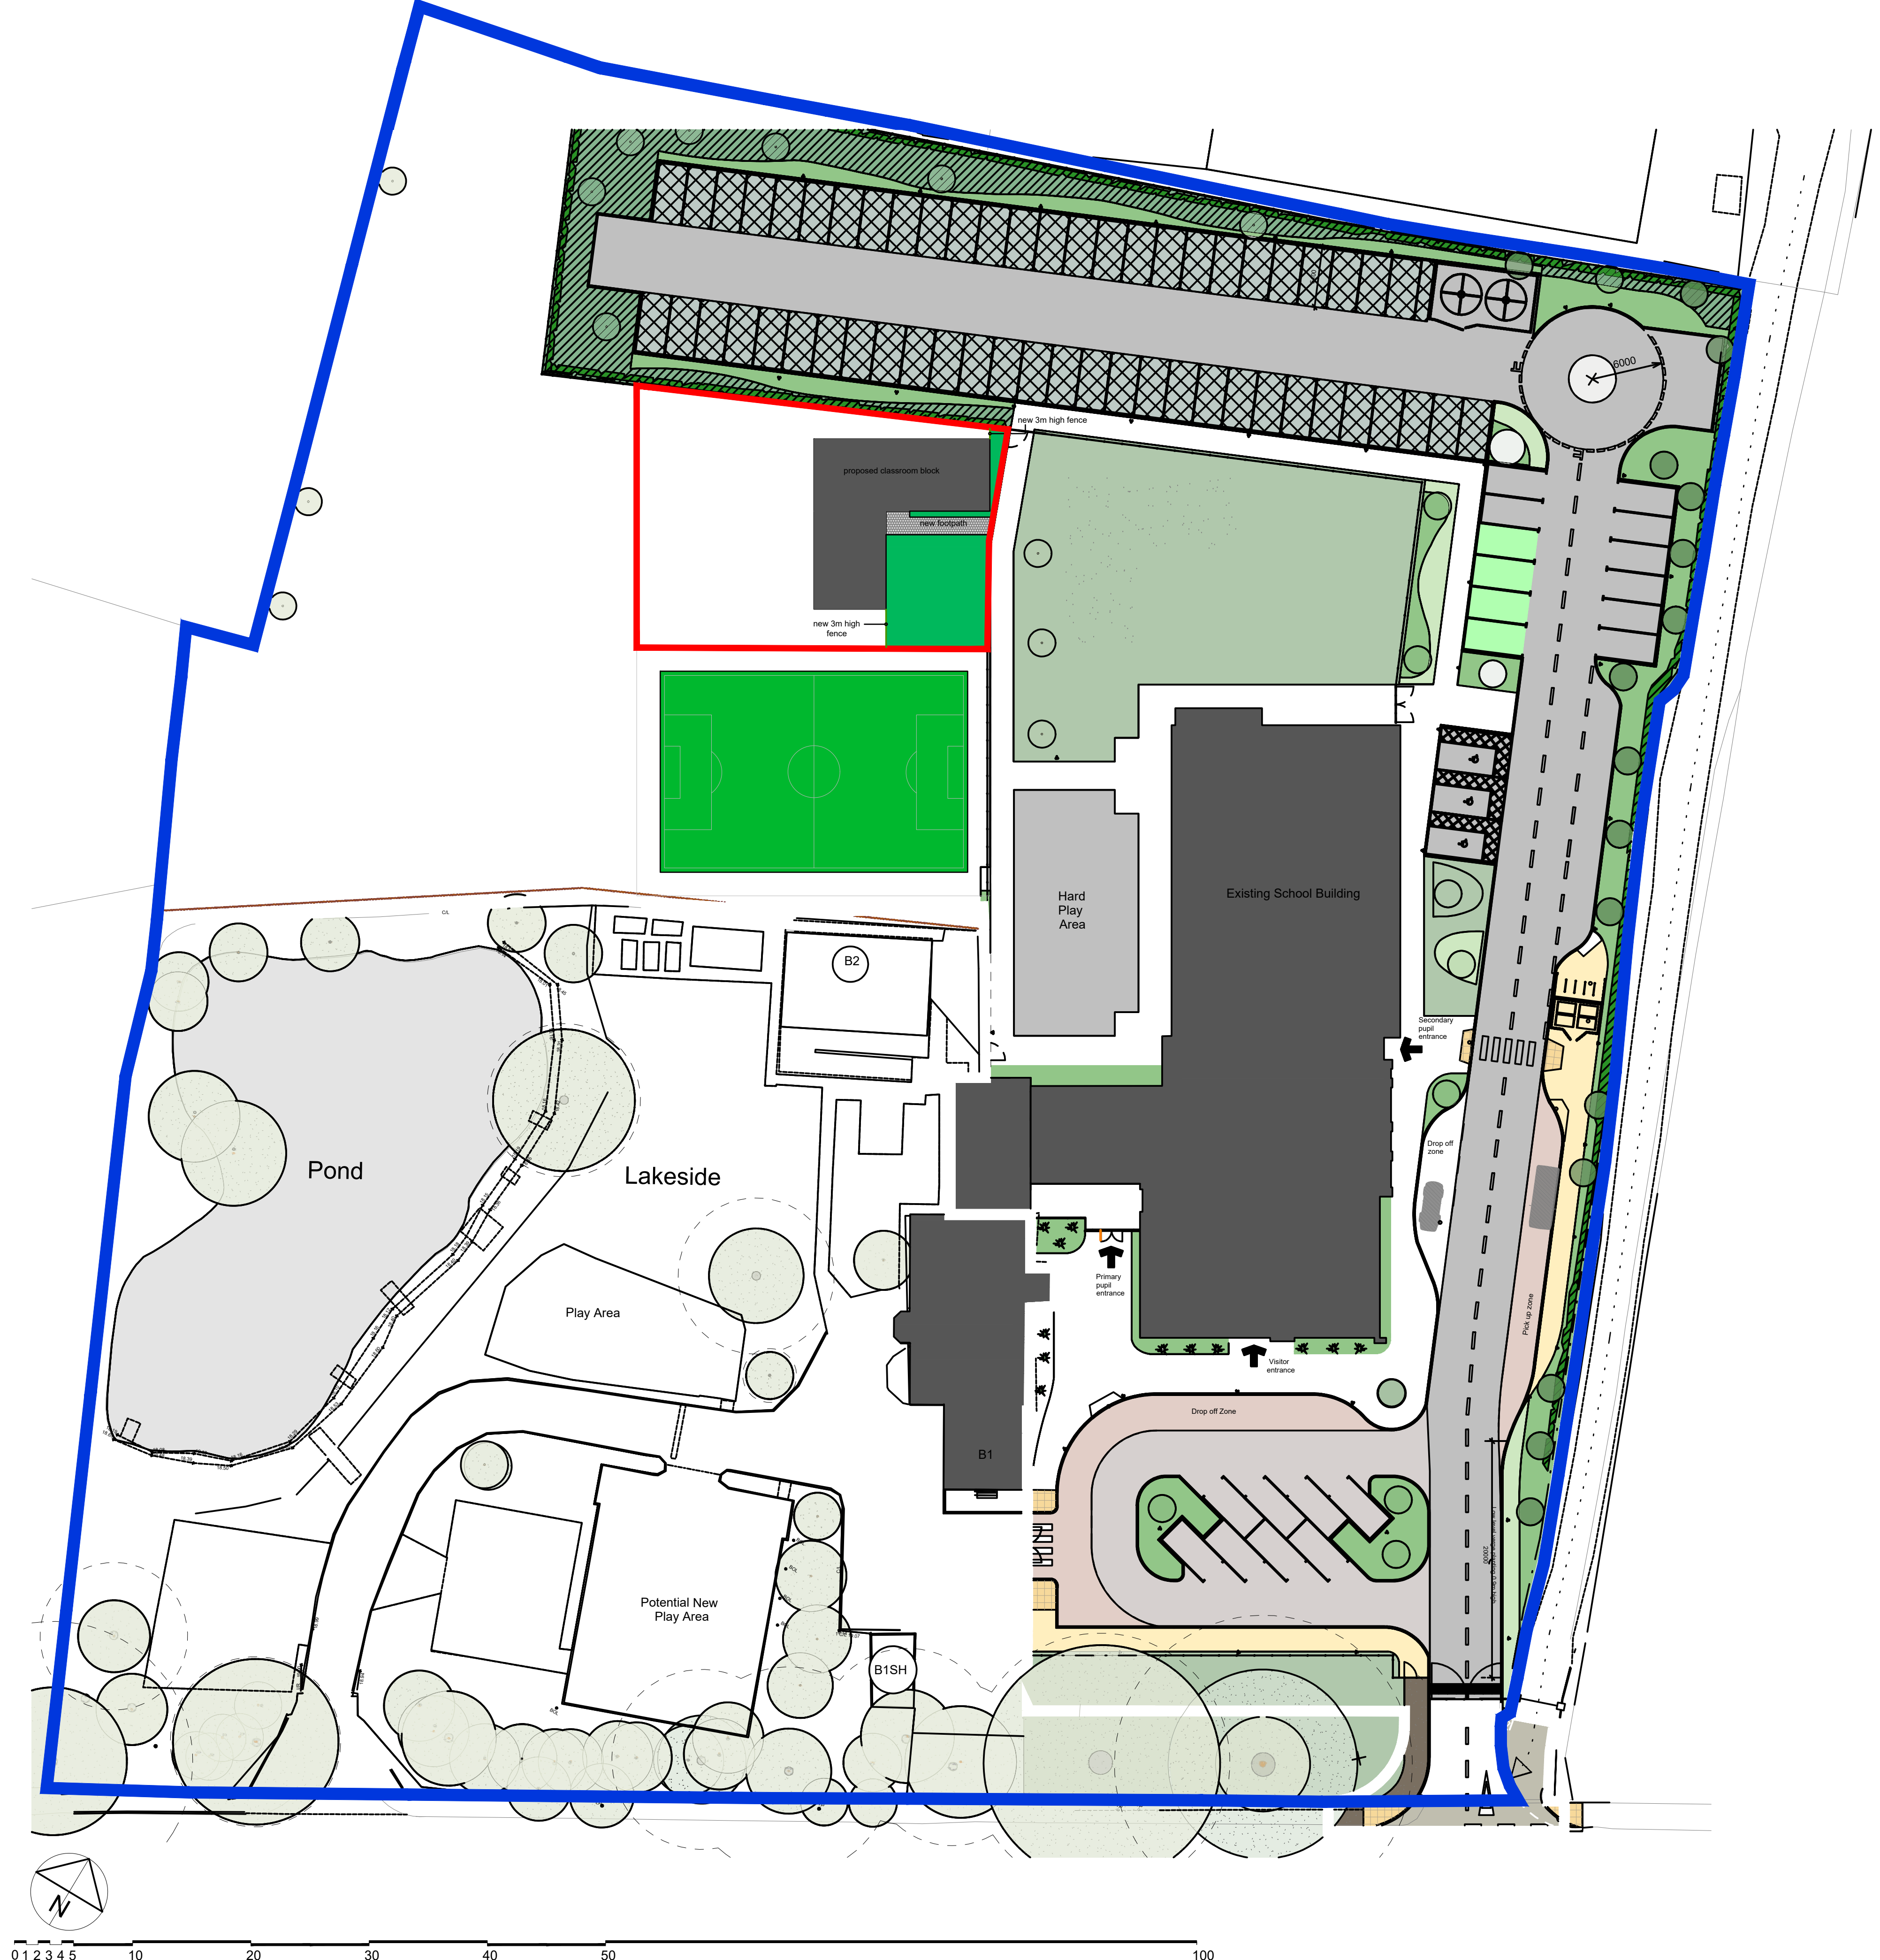

Copyright All rights reserved. This drawing must not be reproduced without permission.
Revisions are to be indicated unless otherwise specified.

no.	description	date	by	check
A	proposed building relocated	11.03.25	mjd	mjd



PLANNING APPLICATION

space
architecture and design limited

Park Bottom
Littton
Skipton
BD23 5QJ

t: 01756 530104
m: 07785 146905
e: mjd@spacearchitecture.net
w: www.spacearchitecture.net

Client
The Witherslack Group Ltd

Project
Proposed New Classroom Building
Lakeside School, Naylor's Road
Liverpool
L27 2YA

Drawing Title
Proposed Site Layout Plan

Scale	Alt	Scale	Alt	Date	Drawn	Checked	Drawing Number	Revision
1:300	1:600	1:600	1:300	19.02.25 MJD	mjd	mjd	25.002(9)-J002	Revision