
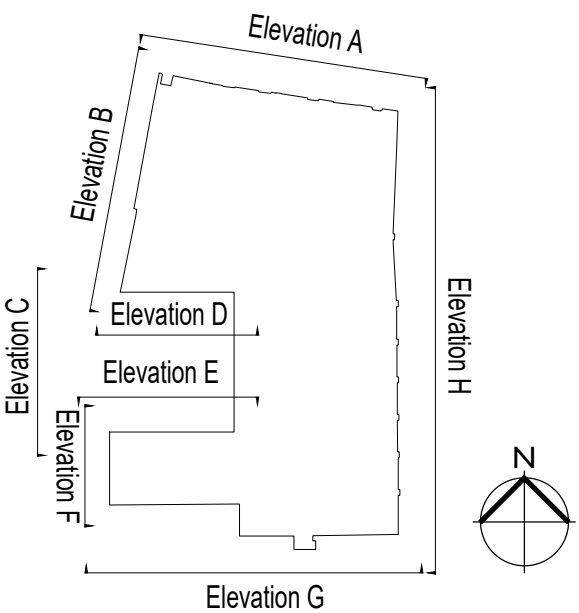


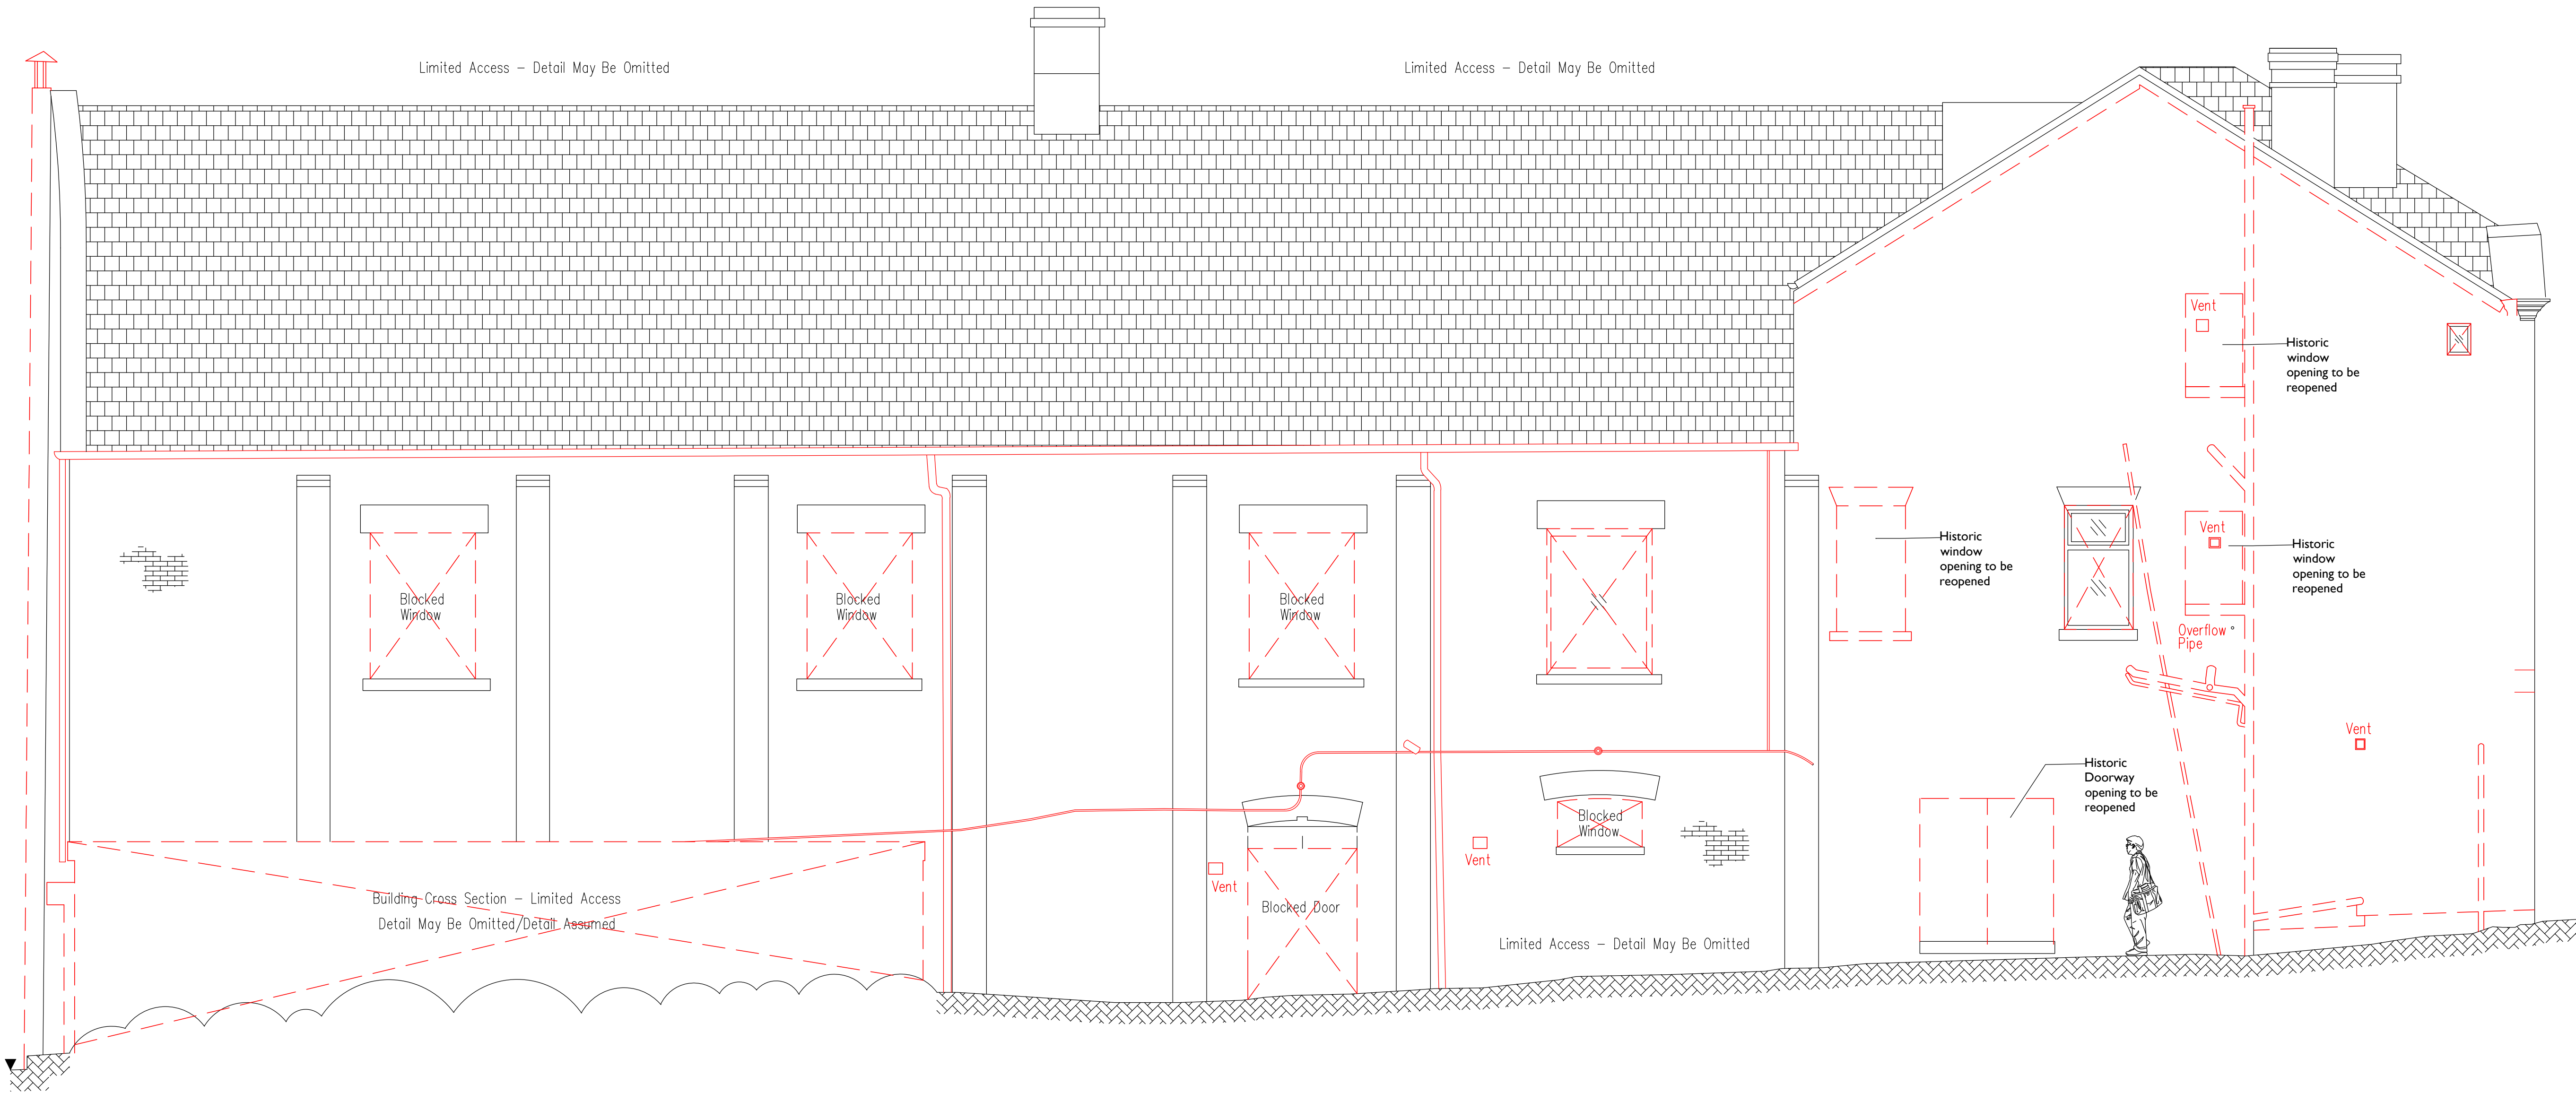

Demolitions

Existing Elevation H
1:50
This drawing can be scaled from for the purposes of planning and tender

Notes: 17/02/2023 15:43:59
Drawings are based on survey data and may not accurately represent what is physically present.
Do not scale from this drawing. All dimensions are to be verified on site before proceeding with the work.
All dimensions are in millimeters unless noted otherwise.
Purcell shall be notified in writing of any discrepancies.

P01	16/02/2023	MP	PS	As Indicated	
REV	DATE	BY	CHK	DESCRIPTION	

CLIENT
Knowsley Council
JOB NUMBER
241331
PROJECT
Prescot Picture Palace
TITLE
Prescot Picture Palace
Existing Elevations Sheet 5

SIZE
AIL
SCALE
1:50
LAST REVISED
16/02/2023
DRAWN
MP
CHECKED
PS
REV
SUITABILITY/REASON FOR ISSUE
P01 S4 - Listed Building Consent
DRAWING NUMBER
241331-PUR-00-ZZ-DR-A-1014

St James', 79 Oxford Street, Manchester, M1 6FQ
© PURCELL 2019. PURCELL ® IS THE TRADING NAME OF PURCELL ARCHITECTURE LTD.

