



LEGEND

- DRAINAGE EASEMENT
- EXISTING TREES/HEDGES
With Root Protection Area
To be retained
- EXISTING TREES/HEDGES
To be removed
- PROPOSED TREES
Ets - Extra Heavy Standard
Sm - Semi mature
Mx - Multi-stem
- PROPOSED CONIFERS
Sm - Semi mature
- SPECIMEN PLANTING
See Schedule
- ORNAMENTAL HEDGE
See Schedule
- PROPOSED PLANTING
See Schedule
- TURF
with area (m²)
- AMENITY GRASS AREAS
White Turfgrass Mature
Emergent E22 sown at 25g/m²
Rough mown short to 40mm
- WILDFLOWER MEADOW
Special General Purpose Meadow Mixture
Emergent E22 sown at 4 g/m²
(mowing prohibited to be retained and managed. Where
rehabilitation is required see as above)
- NATIVE WOODLAND MIX
See Schedule
- WOODLAND EDGE MIX
See Schedule
- FURNITURE
As Supplied by Brimley Ltd
18 Ashbourne St. Ref. BX 720
Or similar approved

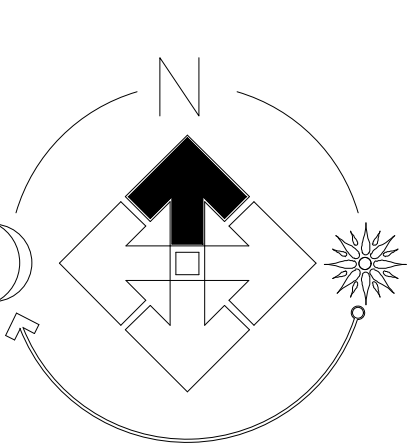

SHEET LAYOUT
LOCATION PLAN
NOT TO SCALE

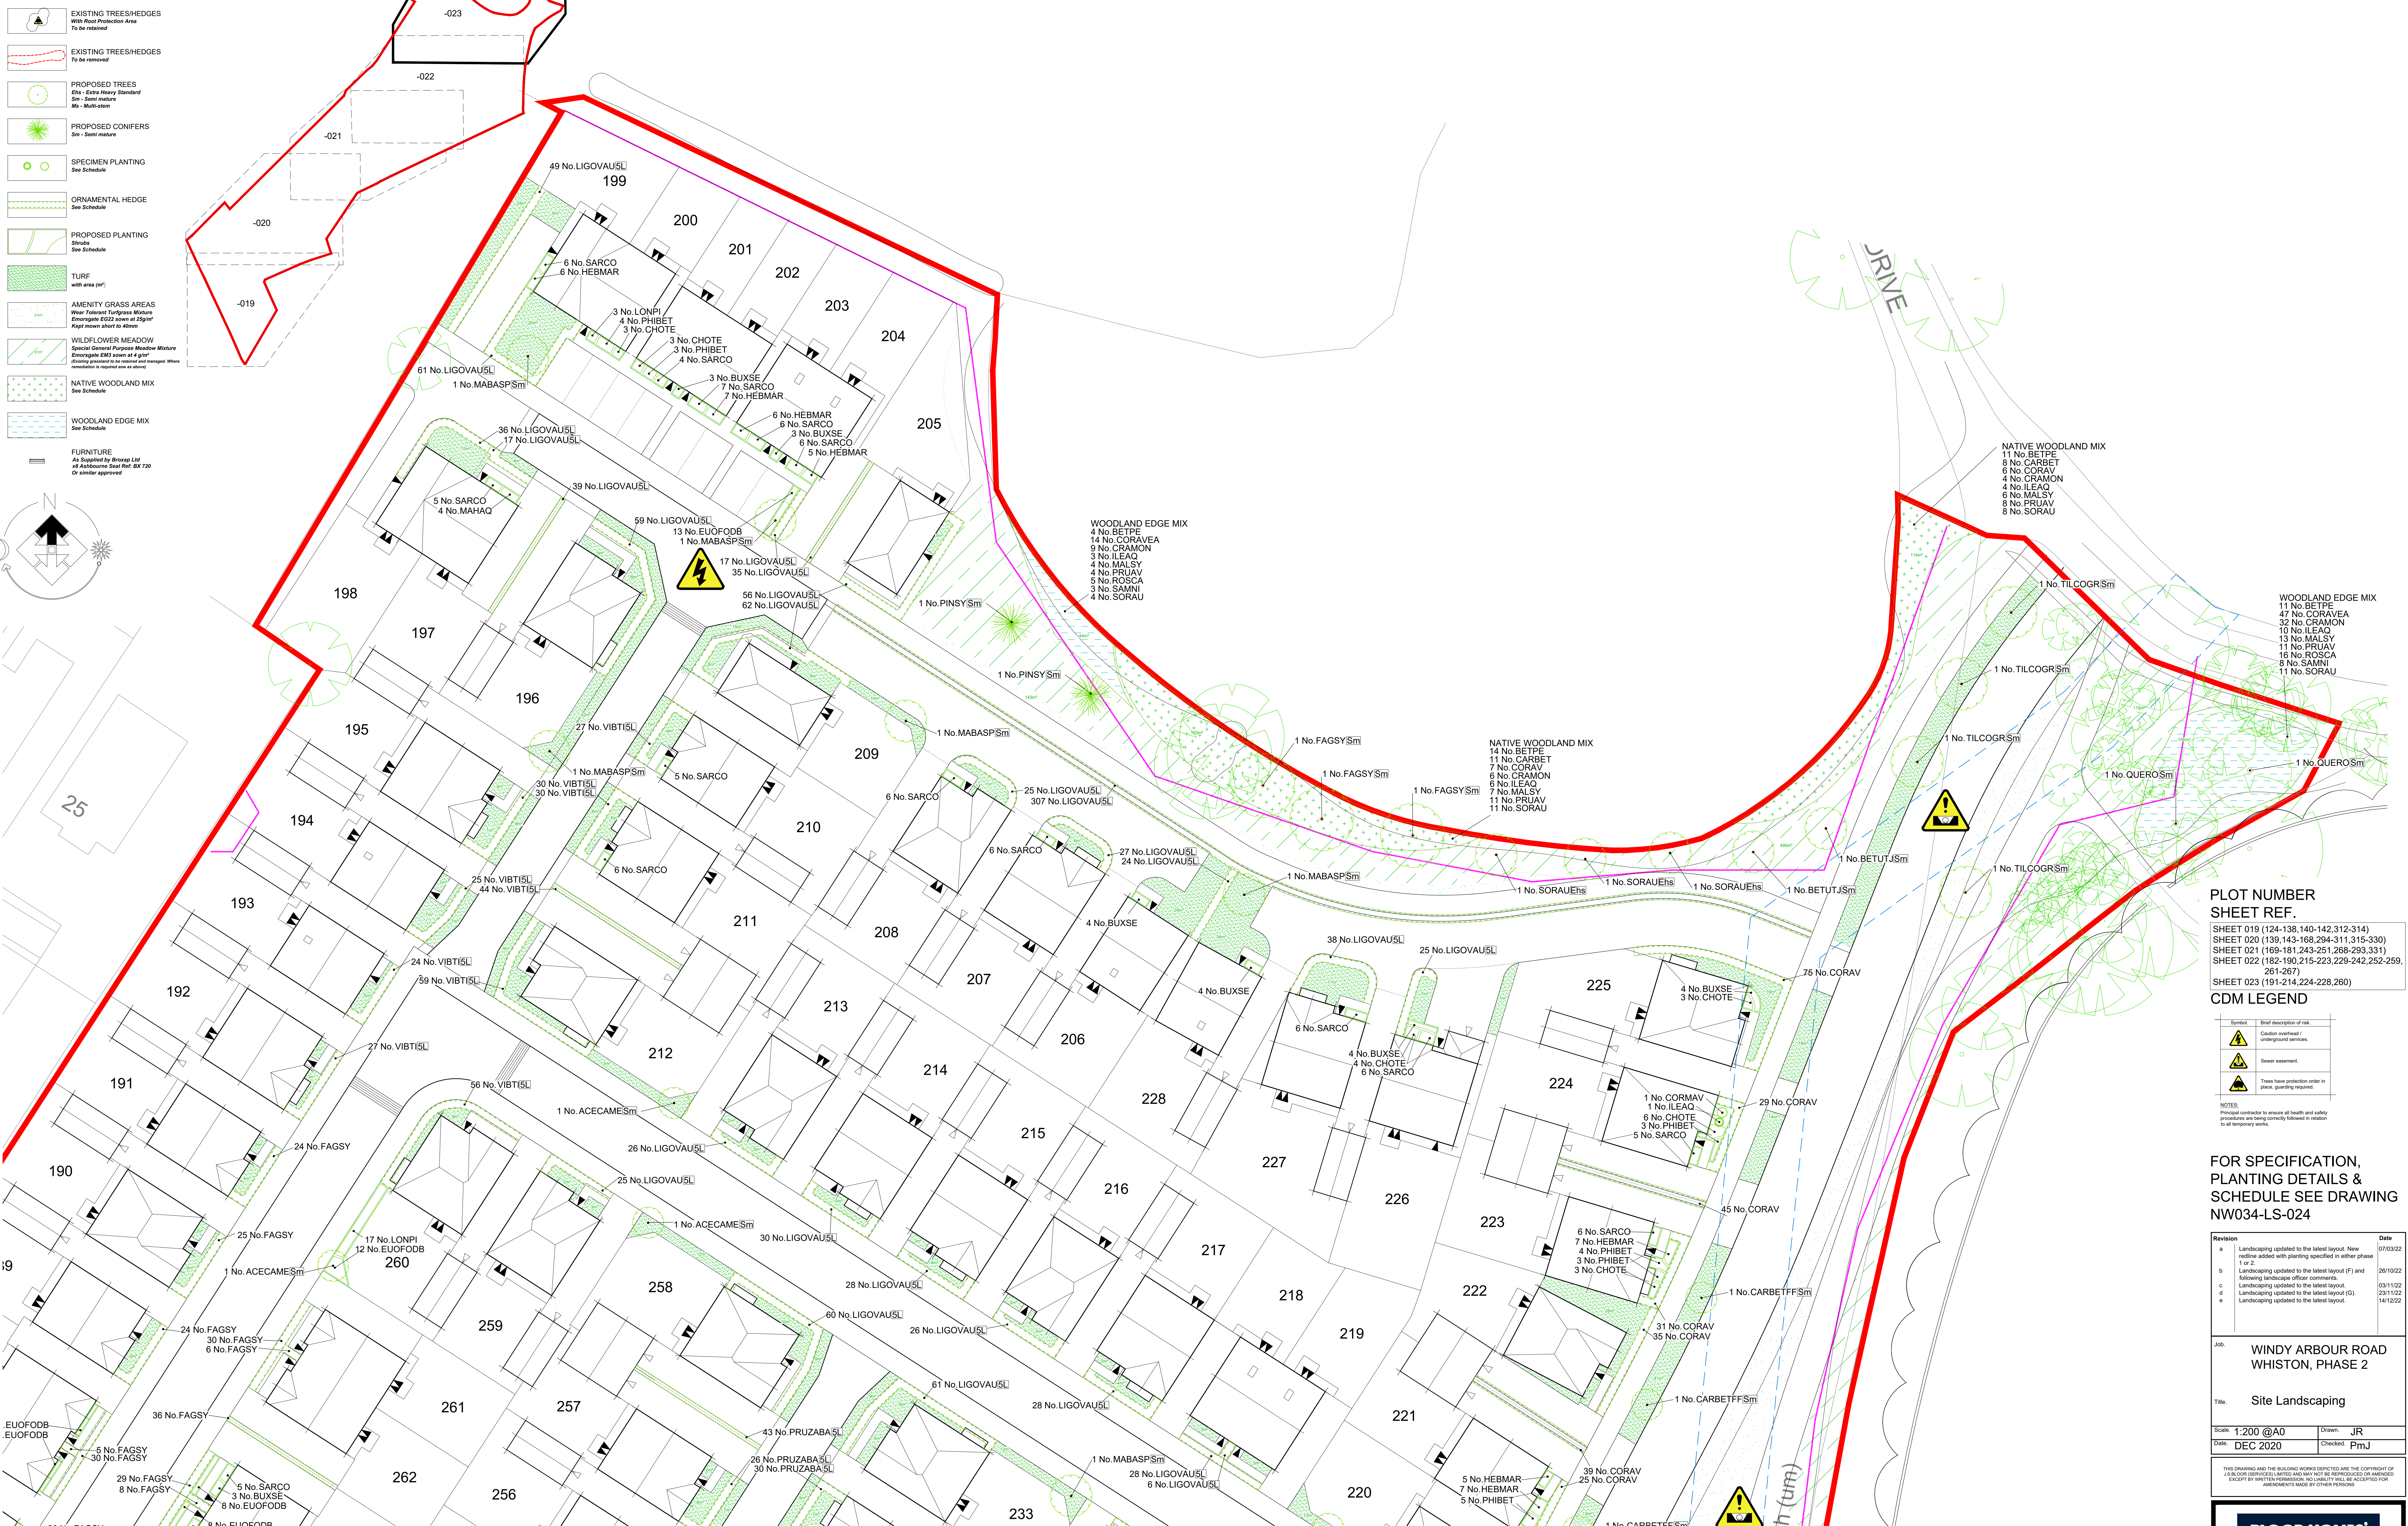

THIS DRAWING IS TO BE READ IN CONJUNCTION WITH
SEPARATE GROUP 1 SITE SPECIFIC CONSTRUCTION
NOTES AND MATERIALS SPECIFICATION.

PLOT NUMBER
SHEET REF.

SHEET 019 (124-138, 140-142, 312-314)
SHEET 020 (139, 143-168, 294-311, 315-330)
SHEET 021 (169-181, 243-251, 268-293, 331)
SHEET 022 (182-190, 215-223, 229-242, 252-259,
261-267)
SHEET 023 (191-214, 224-228, 260)

CDM LEGEND

Symbol	Brief description of risk
	Caution required: underground services.
	Severe easement.
	Trees have protection order in place. planting required.

NOTES:
Principal contractor to ensure all health and safety
procedures are being correctly followed in relation
to all temporary works.

FOR SPECIFICATION,
PLANTING DETAILS &
SCHEDULE SEE DRAWING
NW034-LS-024

Revision	Date
a	07/03/22
b	26/10/22
c	03/11/22
d	23/11/22
e	14/12/22

Job:	WINDY ARBOUR ROAD WHISTON, PHASE 2
Title:	Site Landscaping
Scale:	1:200 @A0
Date:	DEC 2020
Drawn:	JR
Checked:	FmJ

THIS DRAWING AND THE BUILDING WORKS DEPICTED ARE THE COPYRIGHT OF
J S BLOOR (SERVICES) LIMITED. NO PART OF THIS DRAWING OR ANY OTHER
EXCEPT BY WRITTEN PERMISSION. NO LIABILITY WILL BE ACCEPTED FOR
MISUSE OR MISAPPROPRIATE USE BY OTHER PERSONS.



Drawing No: NW034-LS-023e

WINDY ARBOUR ROAD

DRAWING NOTES

All tree and shrub locations and species must be taken into consideration by the project Structural Engineer to ensure that foundation design accords with the specifications set out in Chapter 4 of the NHBC Standards.
The landscape Contractor must ensure that plant material is planted in the locations shown and with NO SUBSTITUTIONS made without consulting the Group Landscape Design Department. It is the Landscape Contractor's responsibility to ensure that all underground services have been located and identified in advance of tree pit excavation so that no services are damaged or compromised by tree planting. Any changes to tree positions, species or specifications must be approved by the Group Landscape Design Department. Underground service strips are to be kept free of all plant material. Contractors must comply with all Health and Safety regulations and be aware of project/site specific information including referring to the information set out in the CDM drawings.