


Whiston - Phase 2

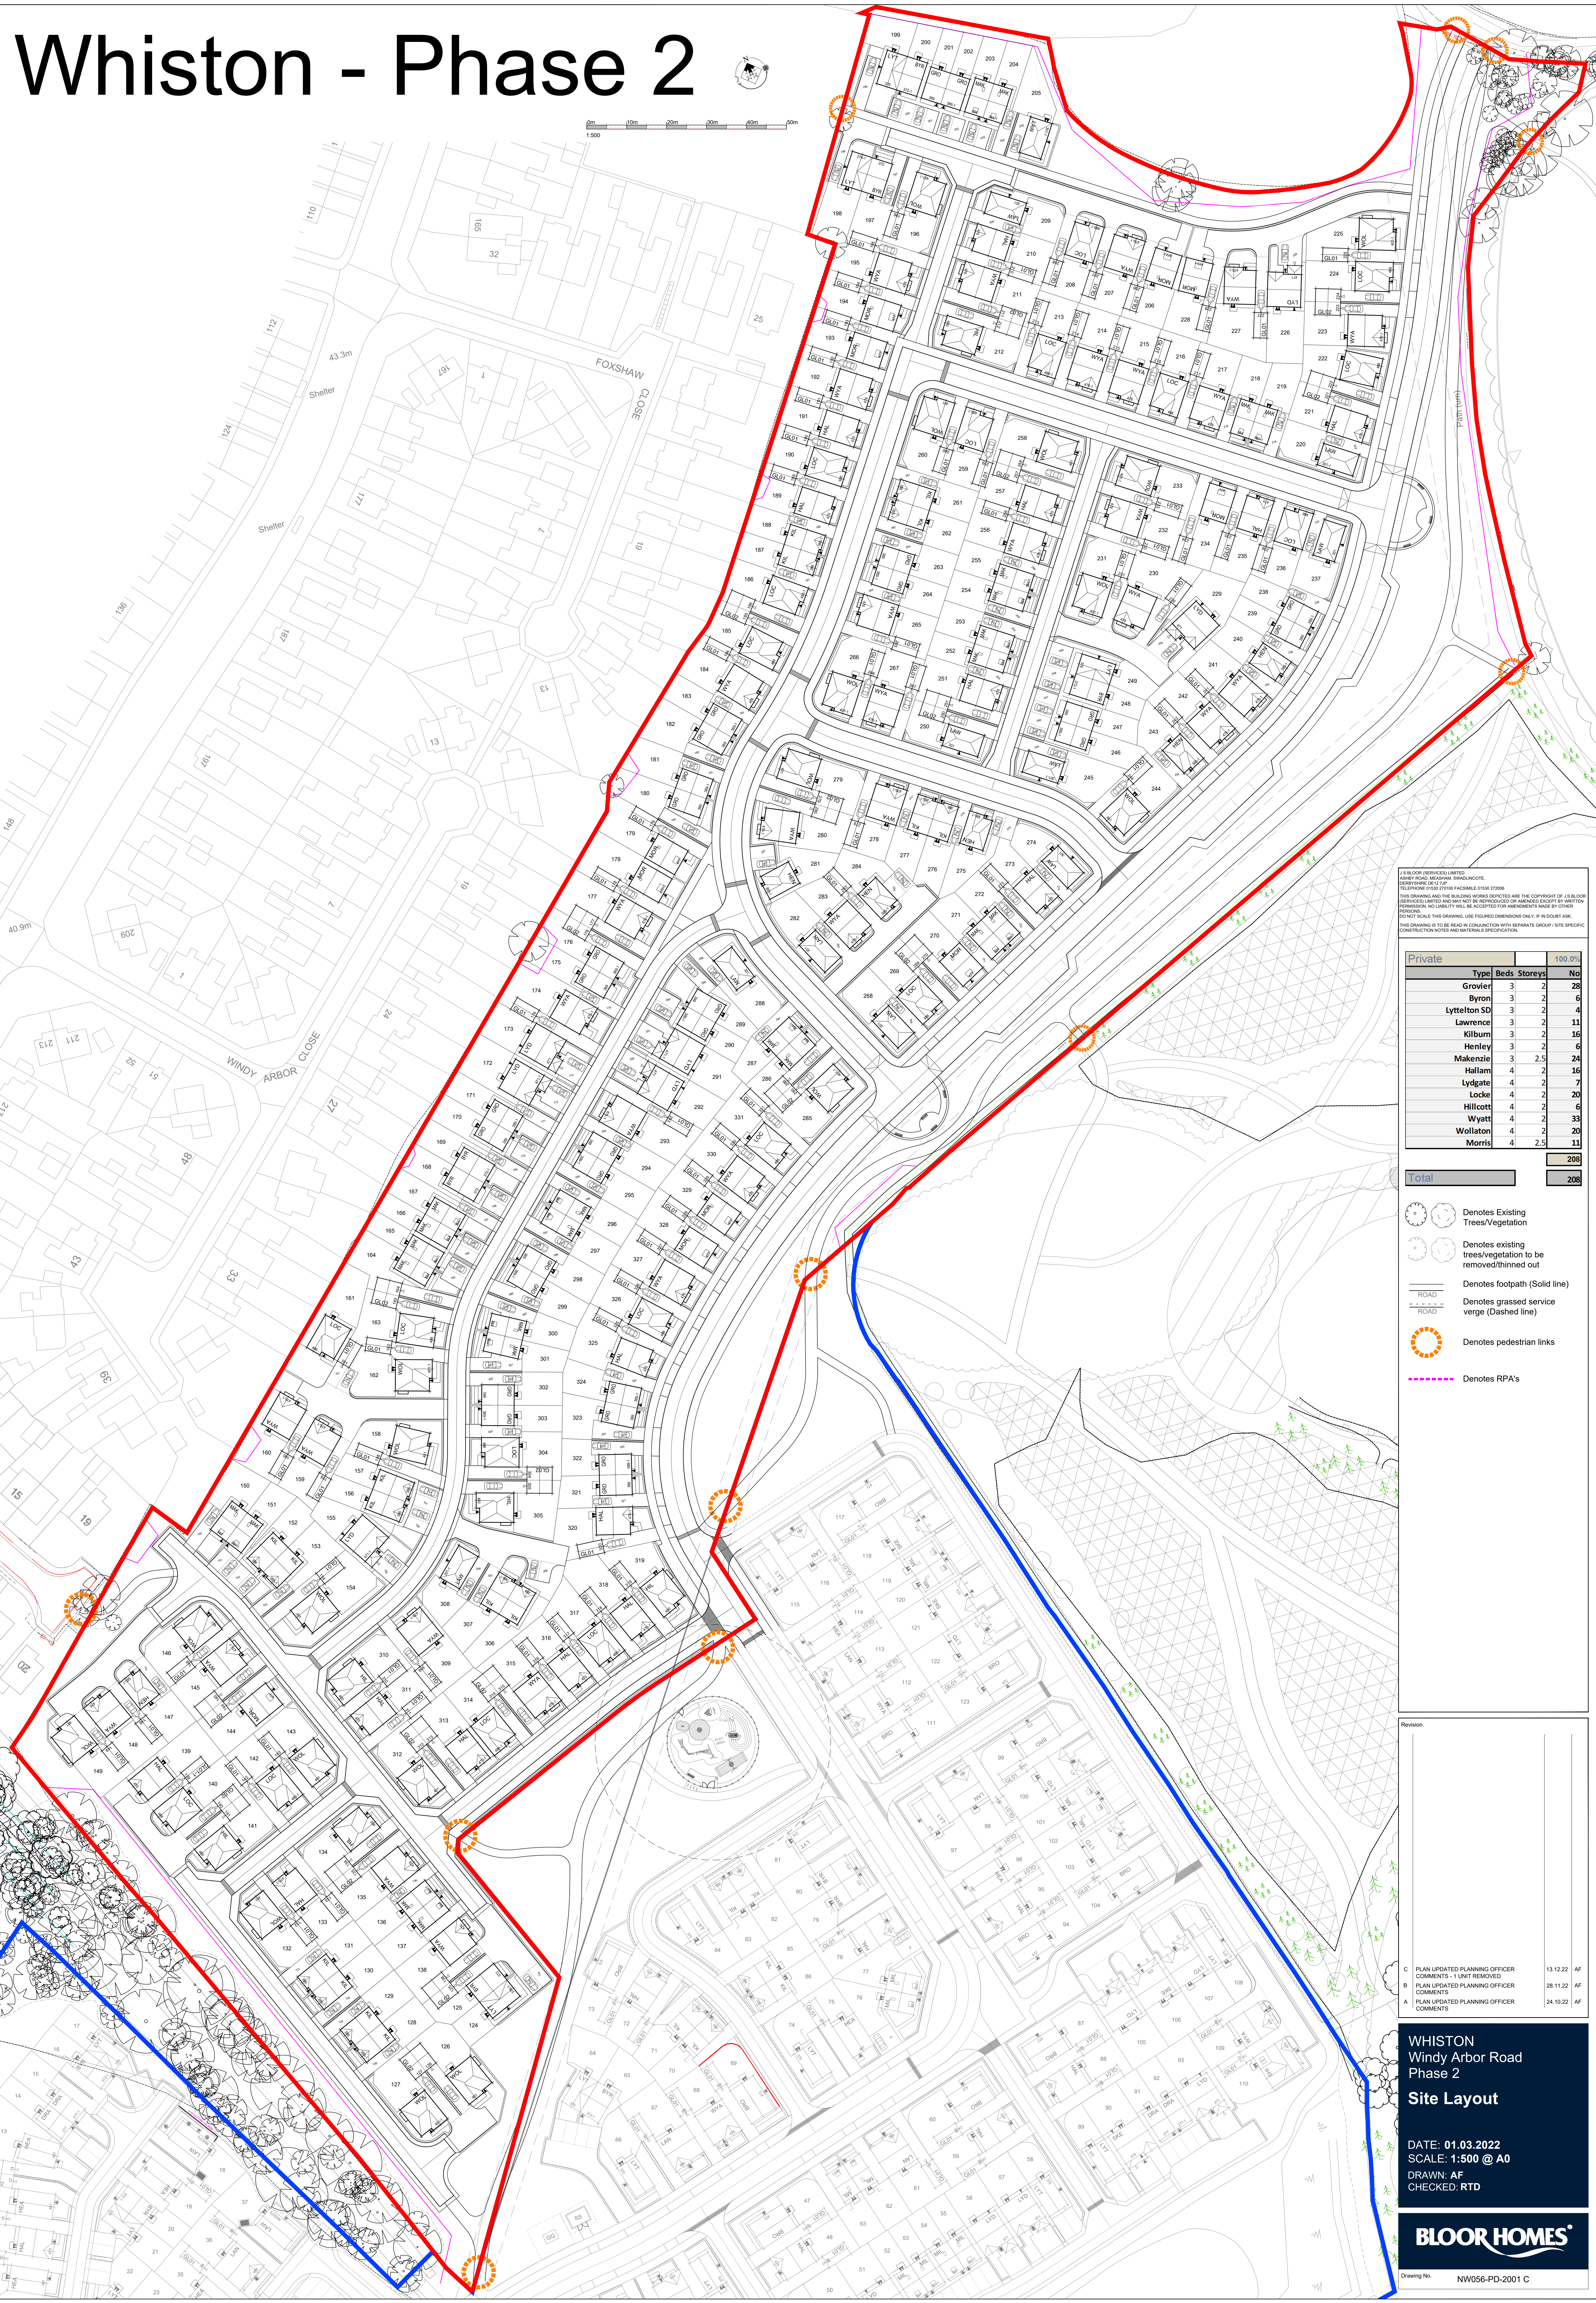

ALL BLOOR SERVICES LIMITED
ASBESTOS ROAD, WINDY ARBOR, WHISTON, MERSEY
TELEPHONE: 0151 2771111 FAX: 0151 2771111
E-MAIL: SALES@BLOORHOMES.CO.UK
THIS DRAWING AND THE BUILDING HEREIN DEPICTED ARE THE COPYRIGHT OF BLOOR HOMES LIMITED AND MAY NOT BE REPRODUCED OR AMENDED WITHOUT THE WRITTEN PERMISSION OF BLOOR HOMES LIMITED. NO LIABILITY WILL BE ACCEPTED FOR ERRORS OR OMISSIONS MADE BY OTHER PERSONS.
DO NOT SCALE THIS DRAWING. USE FIGURED DIMENSIONS ONLY. IF IN DOUBT ASK.
THIS DRAWING IS TO BE READ IN CONJUNCTION WITH SEPARATE GROUP 1 SITE SPECIFIC CONSTRUCTION NOTES AND MATERIAL SPECIFICATION.

Private					100.0%
Type	Beds	Storeys	No		
Grover	3	2	28		
Byron	3	2	6		
Lytelton SD	3	2	4		
Lawrence	3	2	11		
Kilburn	3	2	16		
Henley	3	2	6		
Makenzie	3	2.5	24		
Hallam	4	2	16		
Lydgate	4	2	7		
Locke	4	2	20		
Hillcott	4	2	6		
Wyatt	4	2	33		
Wollaton	4	2	20		
Morris	4	2.5	11		
Total				208	208

- Denotes Existing Trees/Vegetation
- Denotes existing trees/vegetation to be removed/thinned out
- Denotes footpath (Solid line)
- Denotes grassed service verge (Dashed line)
- Denotes pedestrian links
- Denotes RPA's

Revision		
C	PLAN UPDATED PLANNING OFFICER COMMENTS - 1 UNIT REMOVED	13.12.22 AF
B	PLAN UPDATED PLANNING OFFICER COMMENTS	28.11.22 AF
A	PLAN UPDATED PLANNING OFFICER COMMENTS	24.10.22 AF

WHISTON
Windy Arbor Road
Phase 2
Site Layout
DATE: 01.03.2022
SCALE: 1:500 @ A0
DRAWN: AF
CHECKED: RTD