



Whiston - Phase 2

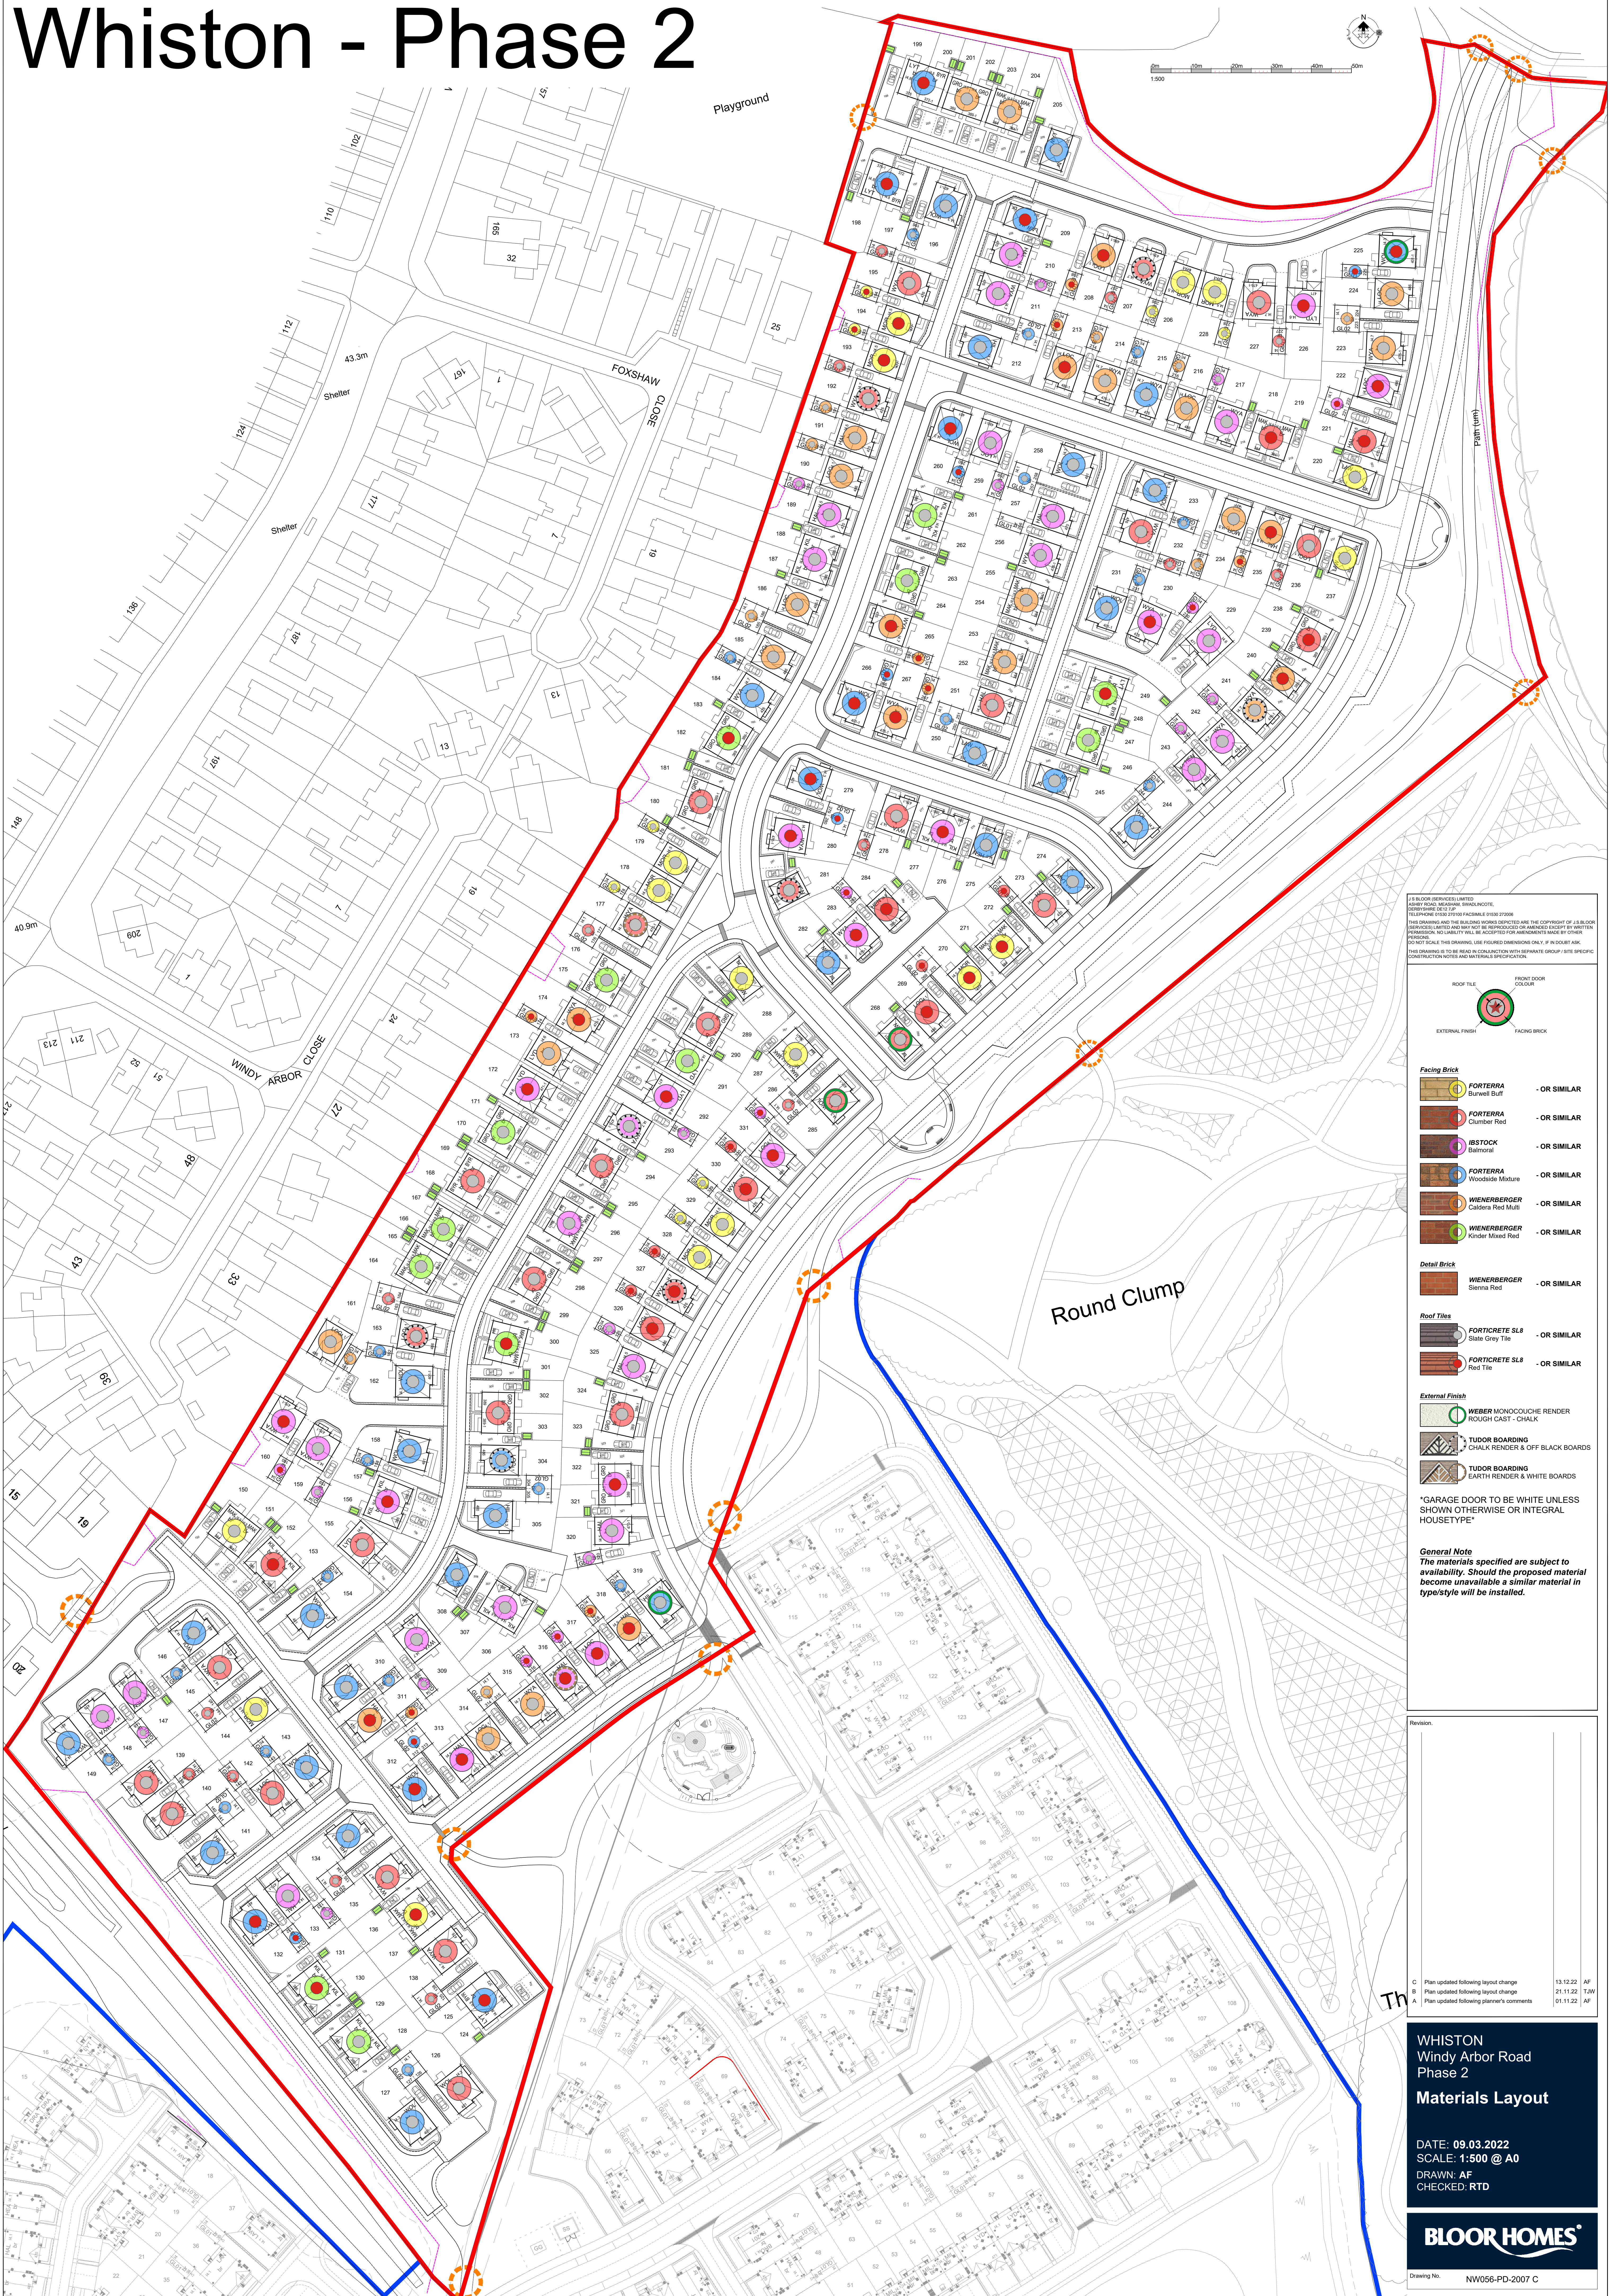

J.S. BLOOR (SERVICES) LIMITED
THIS DRAWING IS TO BE READ IN CONJUNCTION WITH SEPARATE GROUP / SITE SPECIFIC CONSTRUCTION NOTES AND MATERIALS SPECIFICATION.

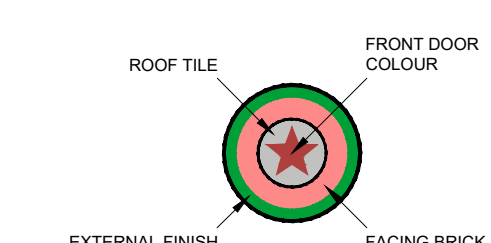

- Facing Brick**
- FORTERRA** Burnell Buff - OR SIMILAR
 - FORTERRA** Clumber Red - OR SIMILAR
 - FORTERRA** Woodside Mixture - OR SIMILAR
 - WIENERBERGER** Caldera Red Multi - OR SIMILAR
 - WIENERBERGER** Kinder Mixed Red - OR SIMILAR

- Detail Brick**
- WIENERBERGER** Sierra Red - OR SIMILAR

- Roof Tiles**
- FORTICRETE SL8** Slate Grey Tile - OR SIMILAR
 - FORTICRETE SL8** Red Tile - OR SIMILAR

- External Finish**
- WEBER MONOCOUCHE RENDER** ROUGH CAST - CHALK
 - TUDOR BOARDING** CHALK RENDER & OFF BLACK BOARDS
 - TUDOR BOARDING** EARTH RENDER & WHITE BOARDS

GARAGE DOOR TO BE WHITE UNLESS SHOWN OTHERWISE OR INTEGRAL HOUSETYPE

General Note
The materials specified are subject to availability. Should the proposed material become unavailable a similar material in type/style will be installed.

Revisions		
C	Plan updated following layout change	13.12.22 AF
B	Plan updated following layout change	21.11.22 T.W
A	Plan updated following planner's comments	01.11.22 AF

WHISTON
Windy Arbor Road
Phase 2

Materials Layout

DATE: 09.03.2022
SCALE: 1:500 @ A0
DRAWN: AF
CHECKED: RTD