

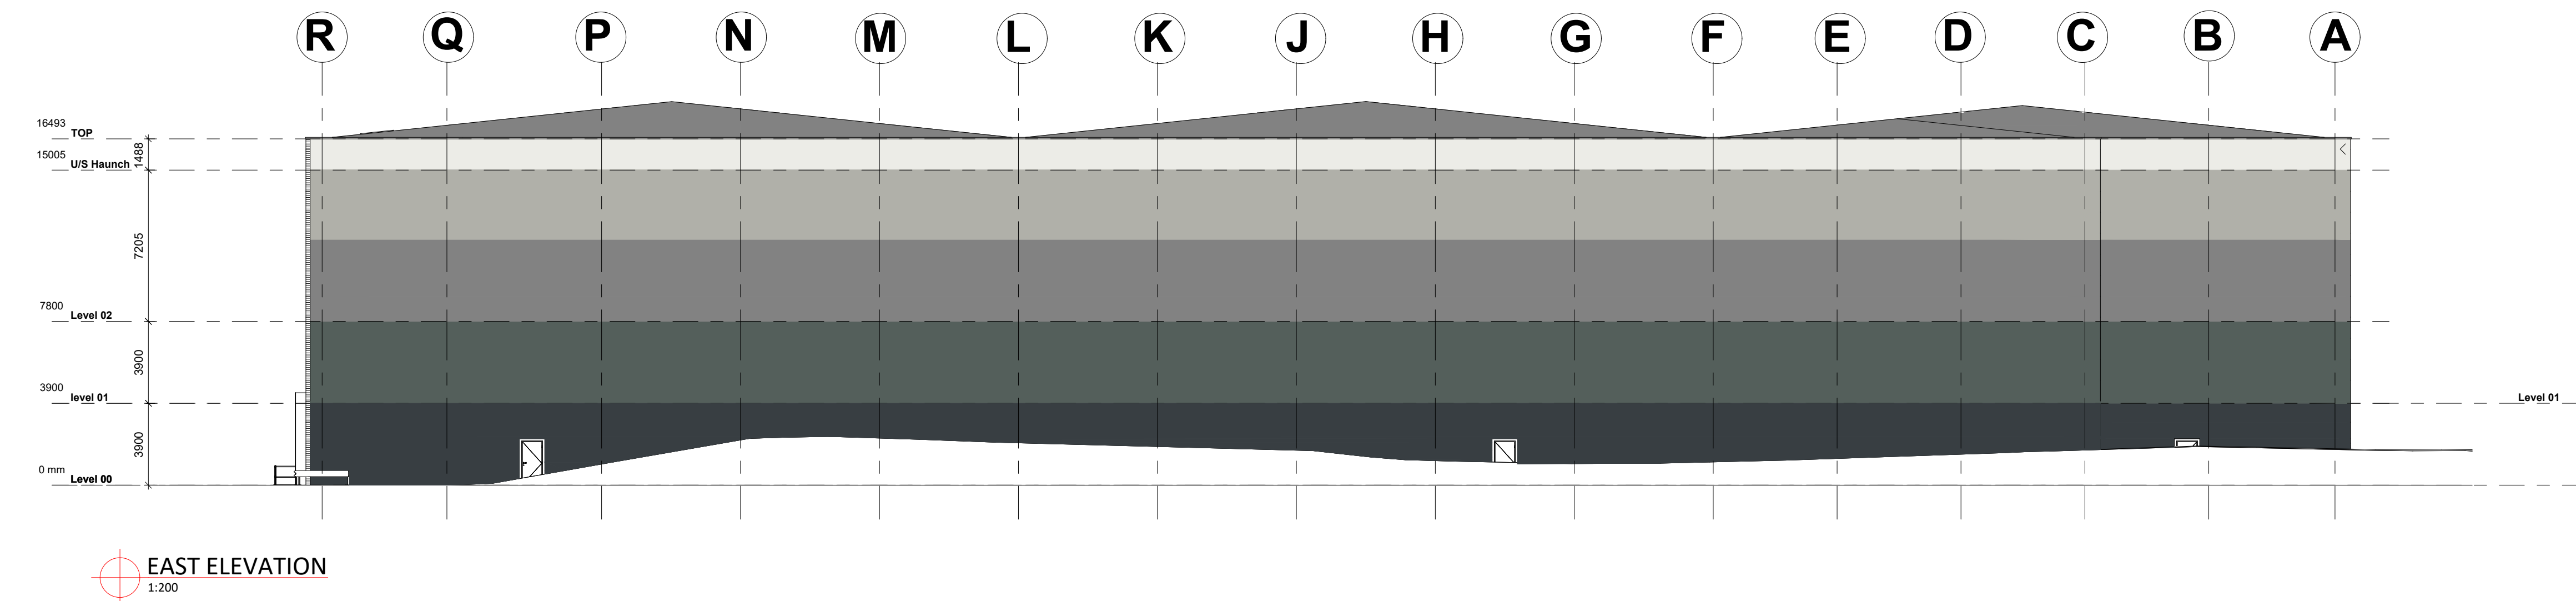
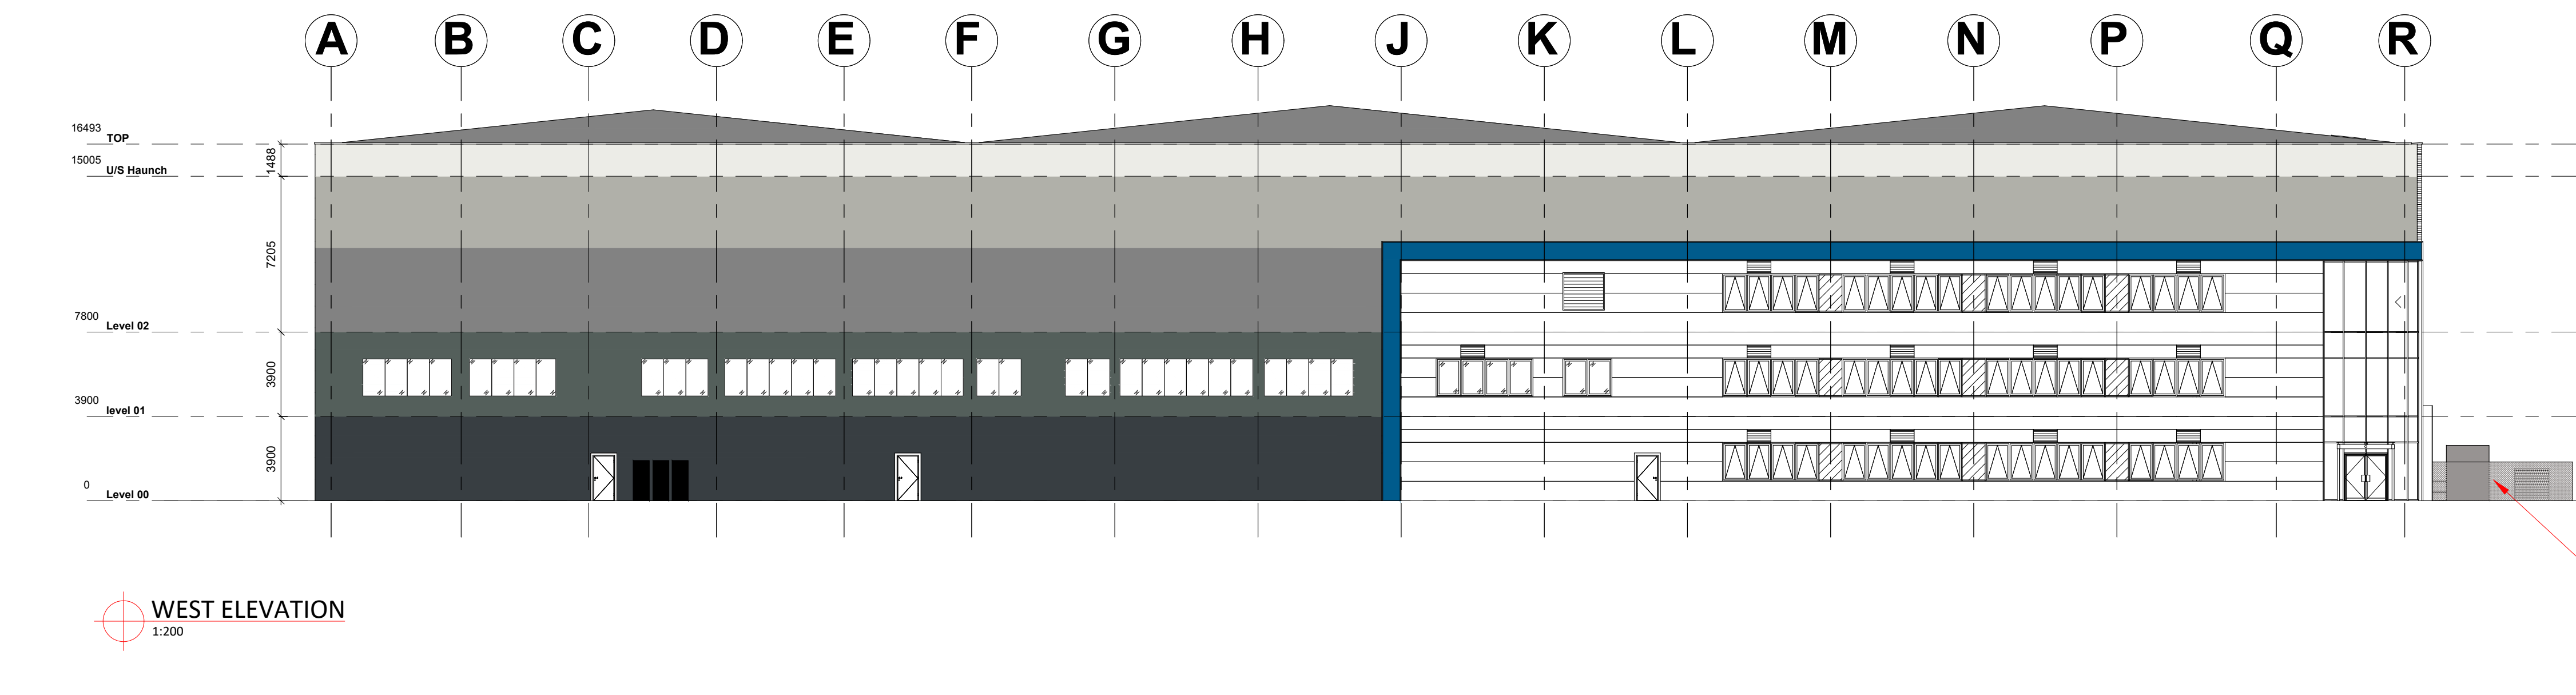


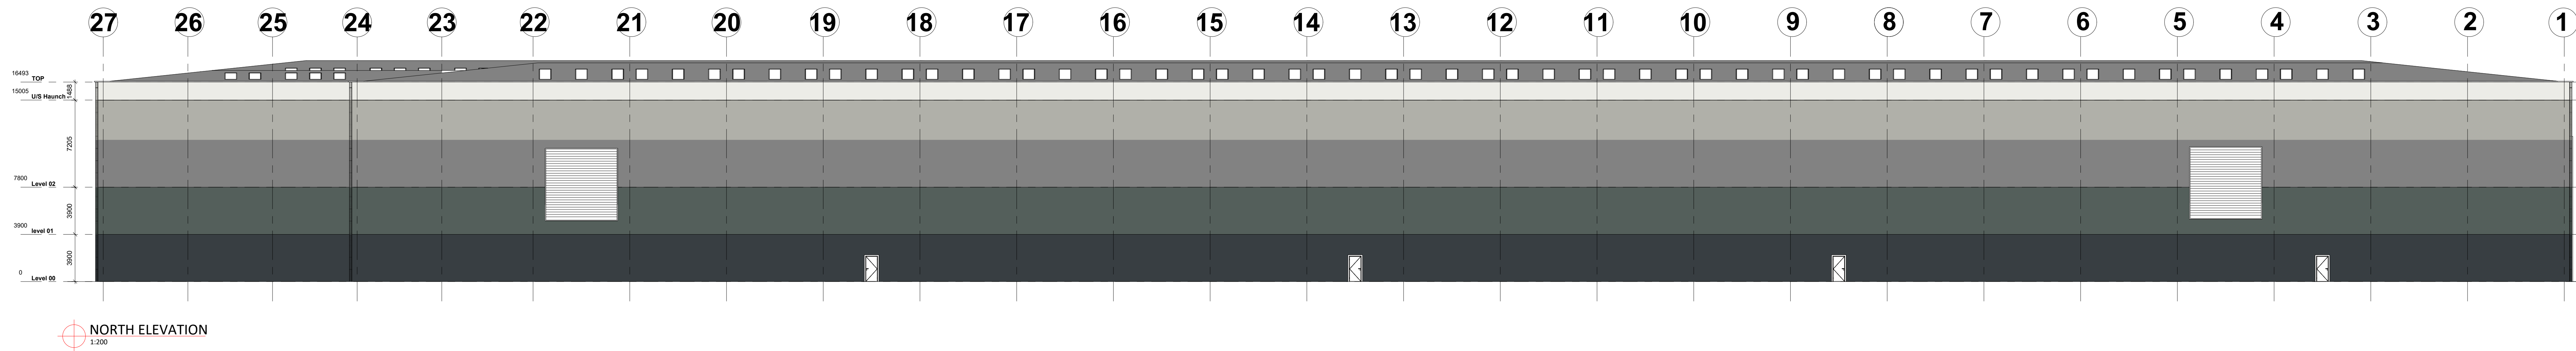

Scale the drawing for planning purposes only.
Ashton Smith is not responsible for discrepancies in figure dimensions.
Construction must comply with all applicable codes and standards.
This drawing is copyright and is for use on this site only.
The drawing is to be used solely for information as intended.
For other information refer to the latest revision of any cross-referenced drawing.

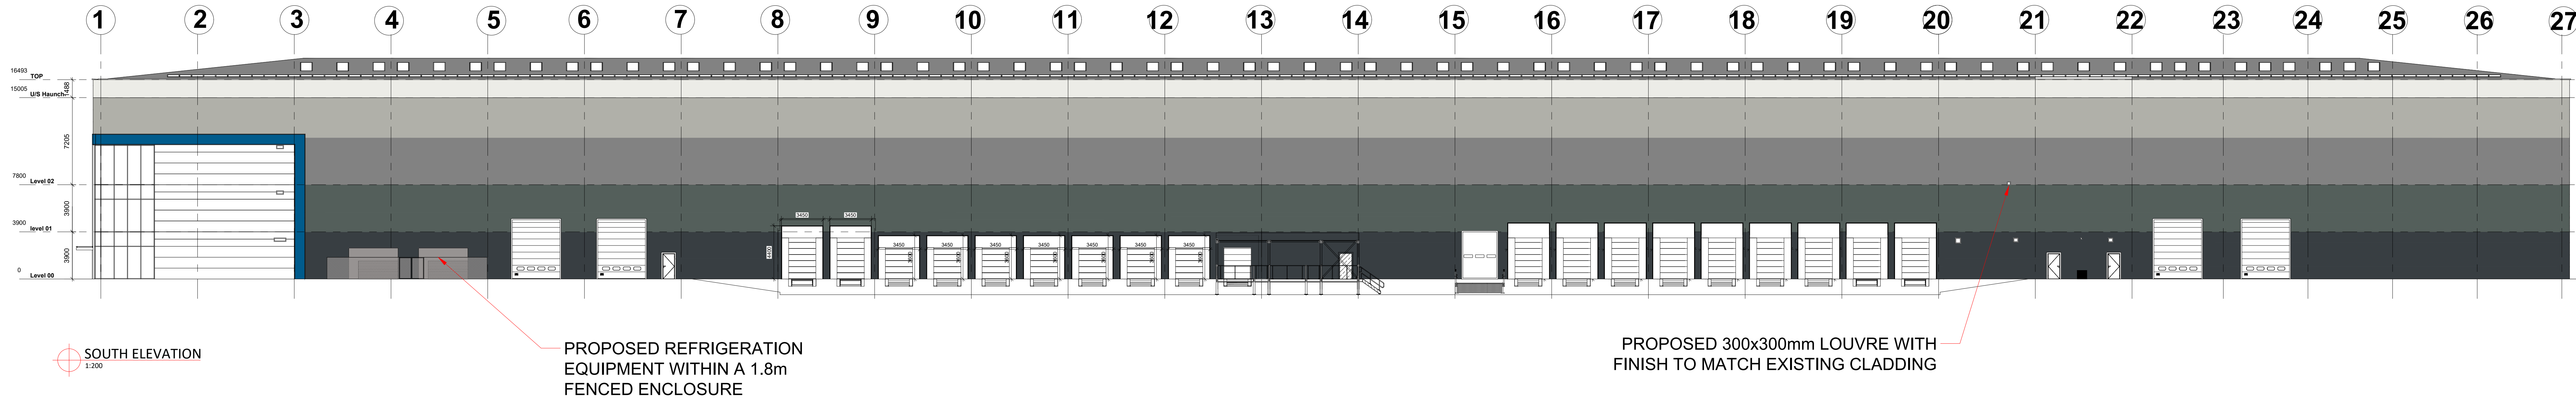

LOCATION PLAN:

NOTES:

REV	DATE	DESCRIPTION	DRAWN BY	CHECKED BY
R04	24/02/2026	UPDATED PRINT SCALING SETTINGS, REMOVED LOUVRES AND ADMP'S	CB	KN
R03	05/12/2025	PROPOSED BUILDING LOUVRE ADDED	CB	KN
R02	26/12/2025	EXTERNAL PLANT ELEVATED, PROPOSED BUILDING LOUVRES ADDED	CB	KN
R01	31/05/2025	INITIAL ISSUE	CB	KN

PROJECT TITLE			
SITE ALTERATIONS			
F4FM+M6			
Liverpool L33 78X			
DRAWING TITLE			
Proposed Elevations			
REVISION	DATE	SCALE	STATUS
A0	31/10/2025	1:200	PLANNING
DRAWN BY	CHECKED BY	DATE	STATUS
CB	KN	31/10/2025	S3
DRAWING NO.			
25108 - ASA - ZZ - ZZ ZZ - D - A - 0009_ (S3 - P04)			

CLIENT
AshtonSmith Beyond Design
Ashton Smith, Belvedere House, 2 Victoria Avenue, North Sydney, NSW 1585 Tel: (02) 9338 8282 Fax: (02) 9338 8558 www.ashtonsmith.com.au