


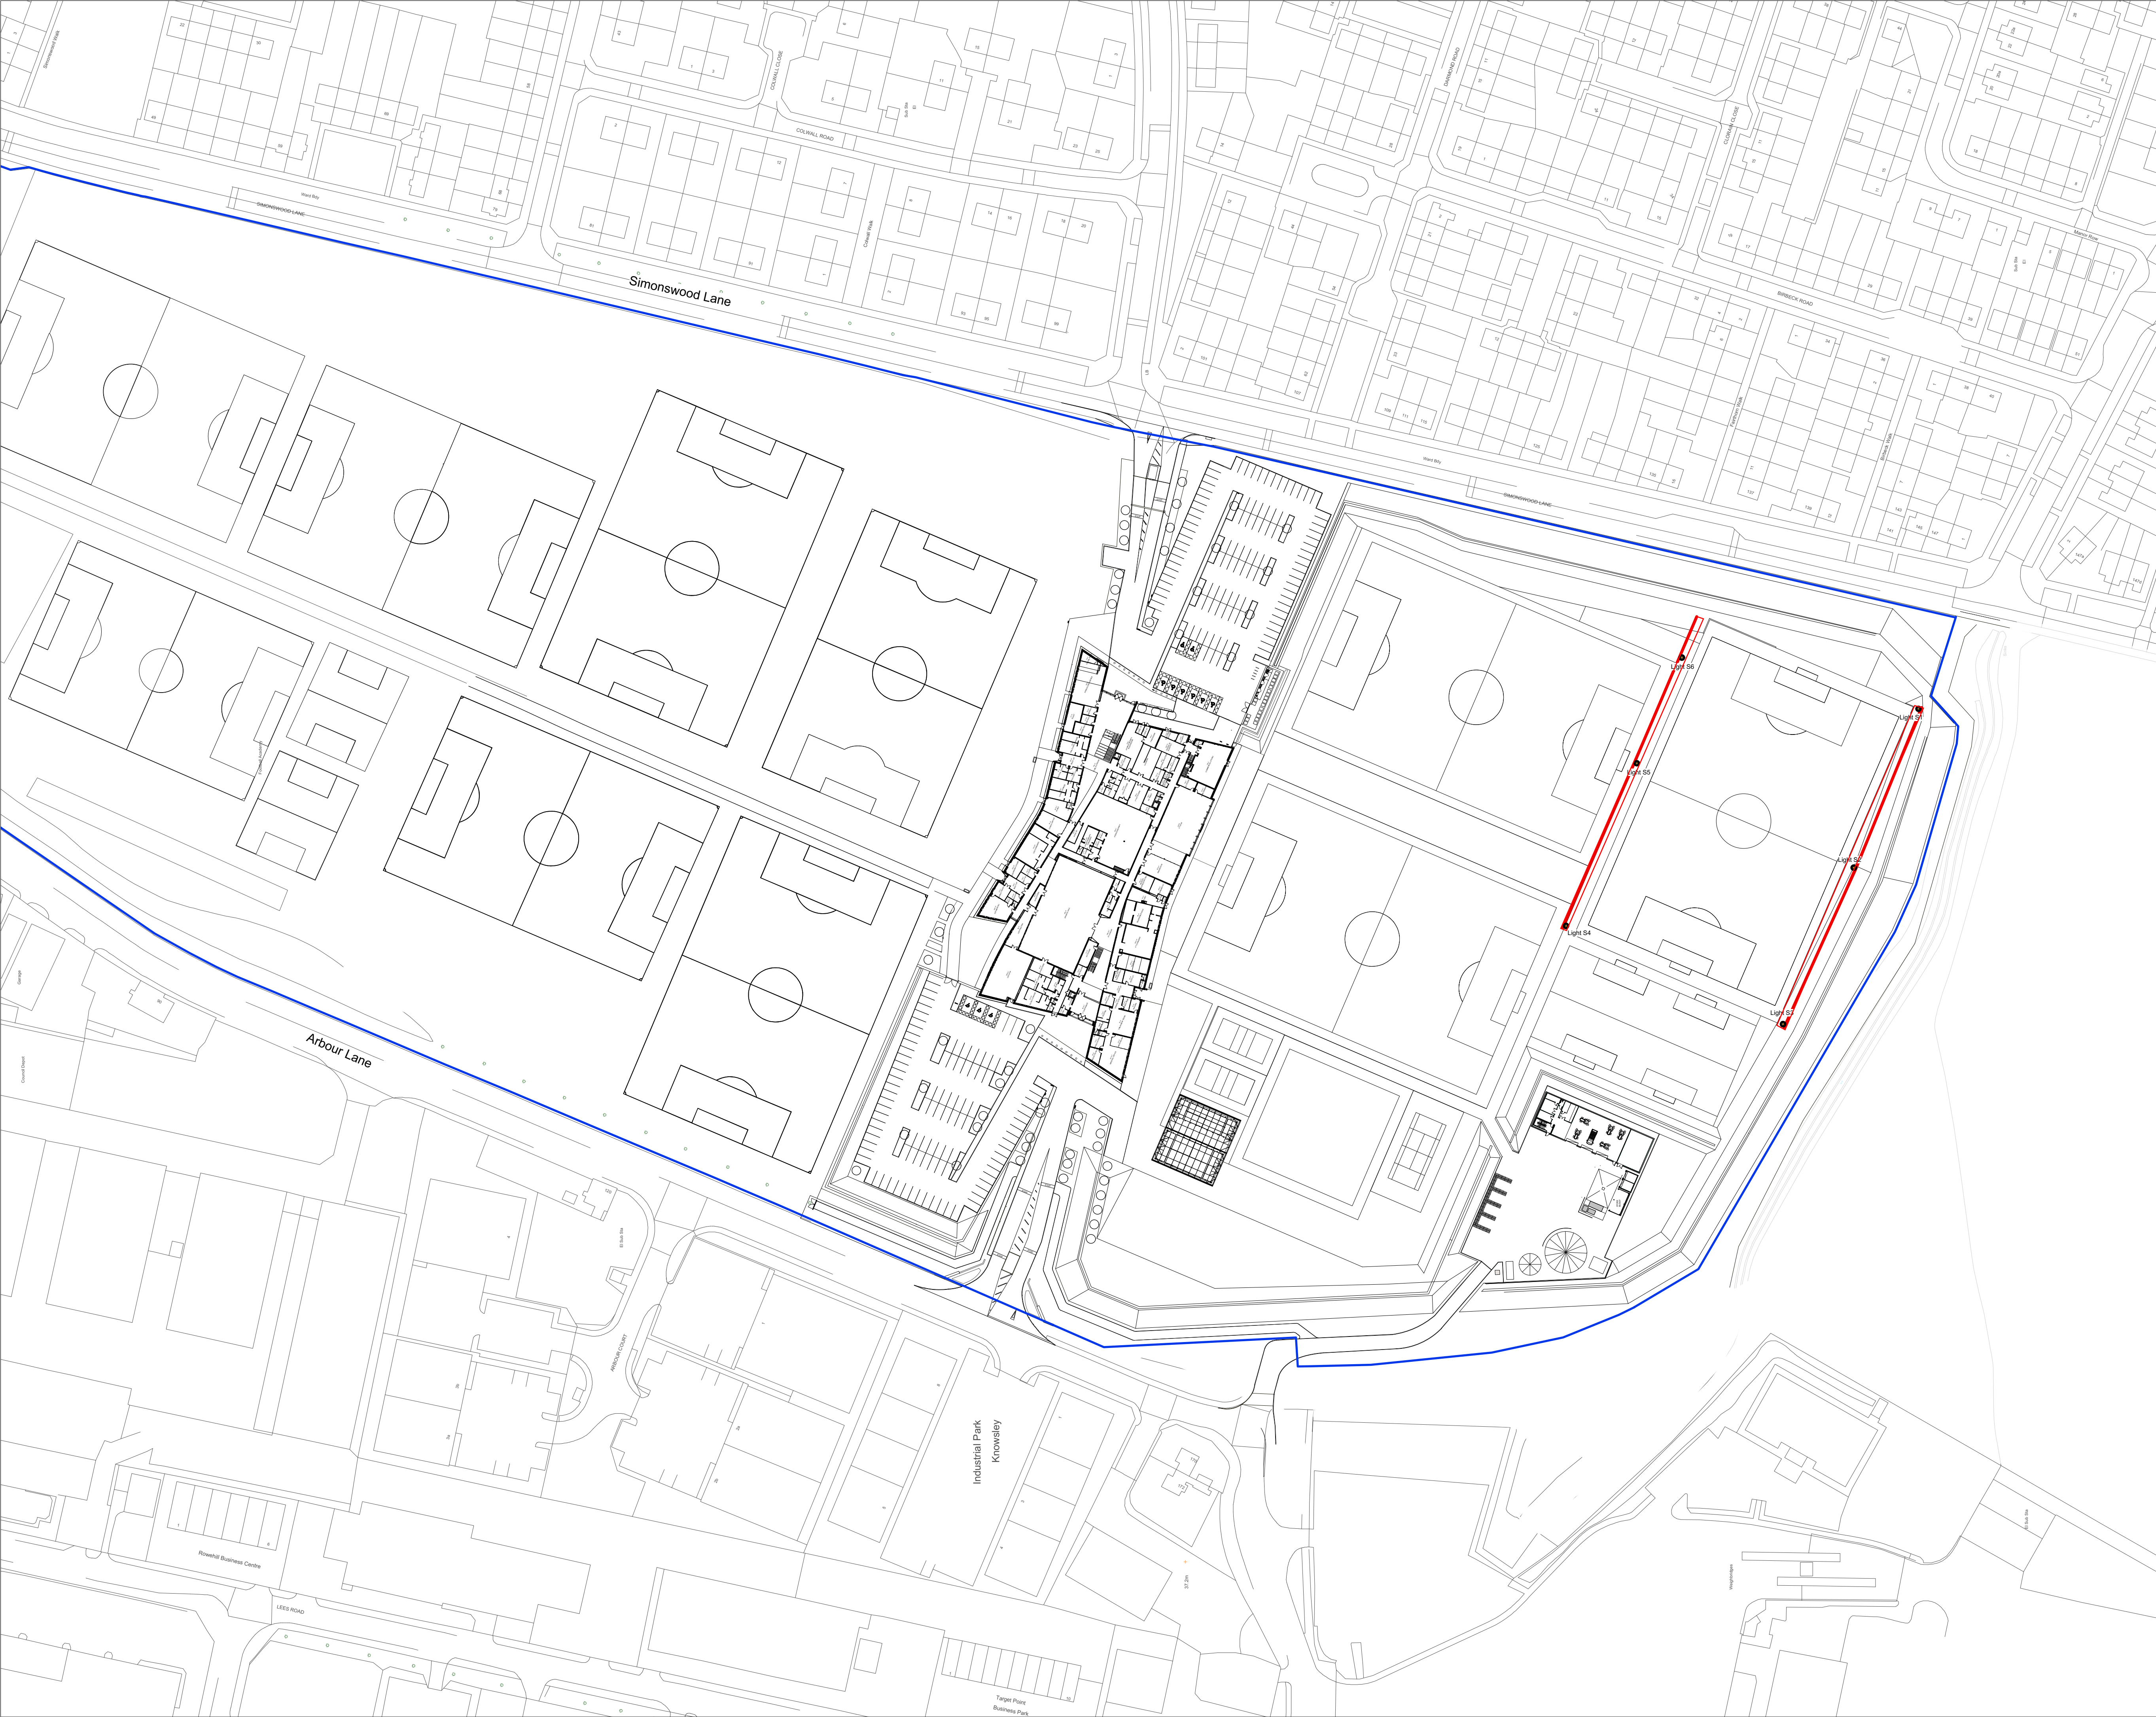

NOTES:
1. Do not scale from this drawing.
2. Always work to noted dimensions.
3. All dimensions are in millimetres unless otherwise stated.
4. All setting out, levels and dimensions to be agreed on site.
5. The dimensions of all materials must be checked on site before being laid out.
6. This drawing must be read with the relevant specification clauses and detail drawings.
7. Order of construction and setting out to be agreed on site.

0 5 10 15 20

KEY

Redline boundary

LFC ownership boundary

Proposed flood light locations
(mounted on 20m columns)

P02	25.02.21	Planning	SAB	KR
Revision	Date	Description	Drawn	Apprvd.

Planit I.E. Limited

E: info@planit-ie.comW: planit-ie.com

MANCHESTER
2 Back Grafton St , Altrincham, WA14 1DY
T: 0161 928 9281

LONDON
Unit 6 Waterside, 44-48 Wharf Road, London, N1 7UX
T: 0207 253 5678

LIVERPOOL
No. 8 Princes Parade, Princes Dock, Liverpool, L3 1DL
T: 0151 705 6746

Client Liverpool Football Club

Project LFC Training Facility

Drg Title Pitch Lighting - Location Plan

Created on	Created by	Approved by
25-02-21	SAB	KR

Scale	Size	Workstage
1:1000	A1	PLANNING

Drg No.	Suitability	Revision
1604.1-PLA-XX-XX-DR-L-0002	S4	P02

© Planit I.E. Limited