


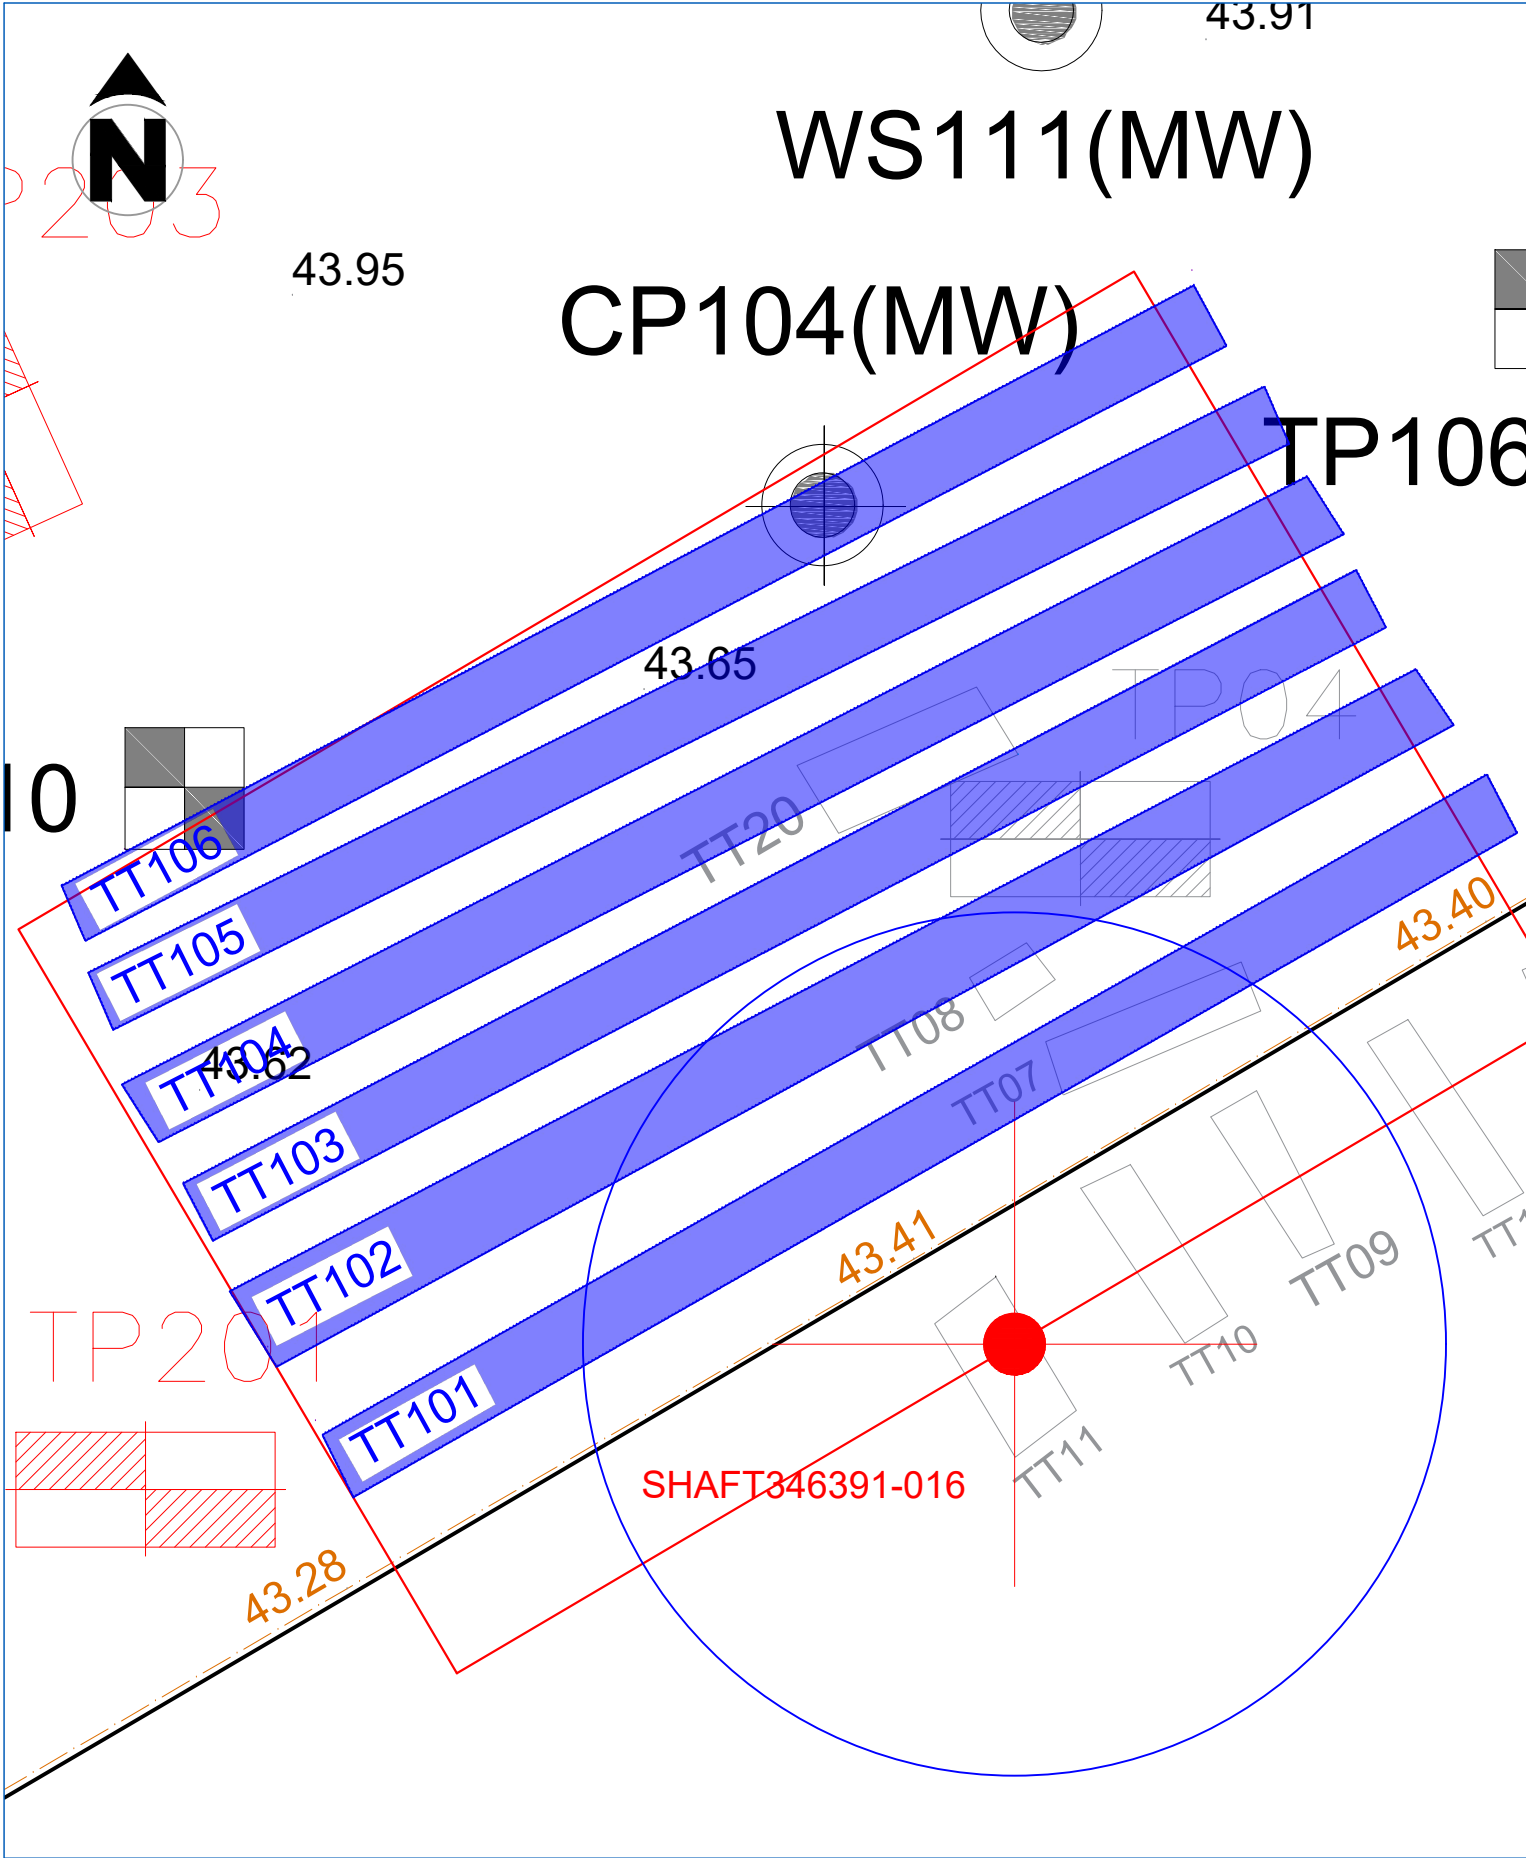

GROUNDTECH CONSULTING	CLIENT	DATE			Status		Notes TRIAL TRENCH LOCATION (SURVEYED) ZONE OF INFLUENCE - BASED ON BEDROCK AT 1V:1H
---	--------	------	--	--	--------	--	---