


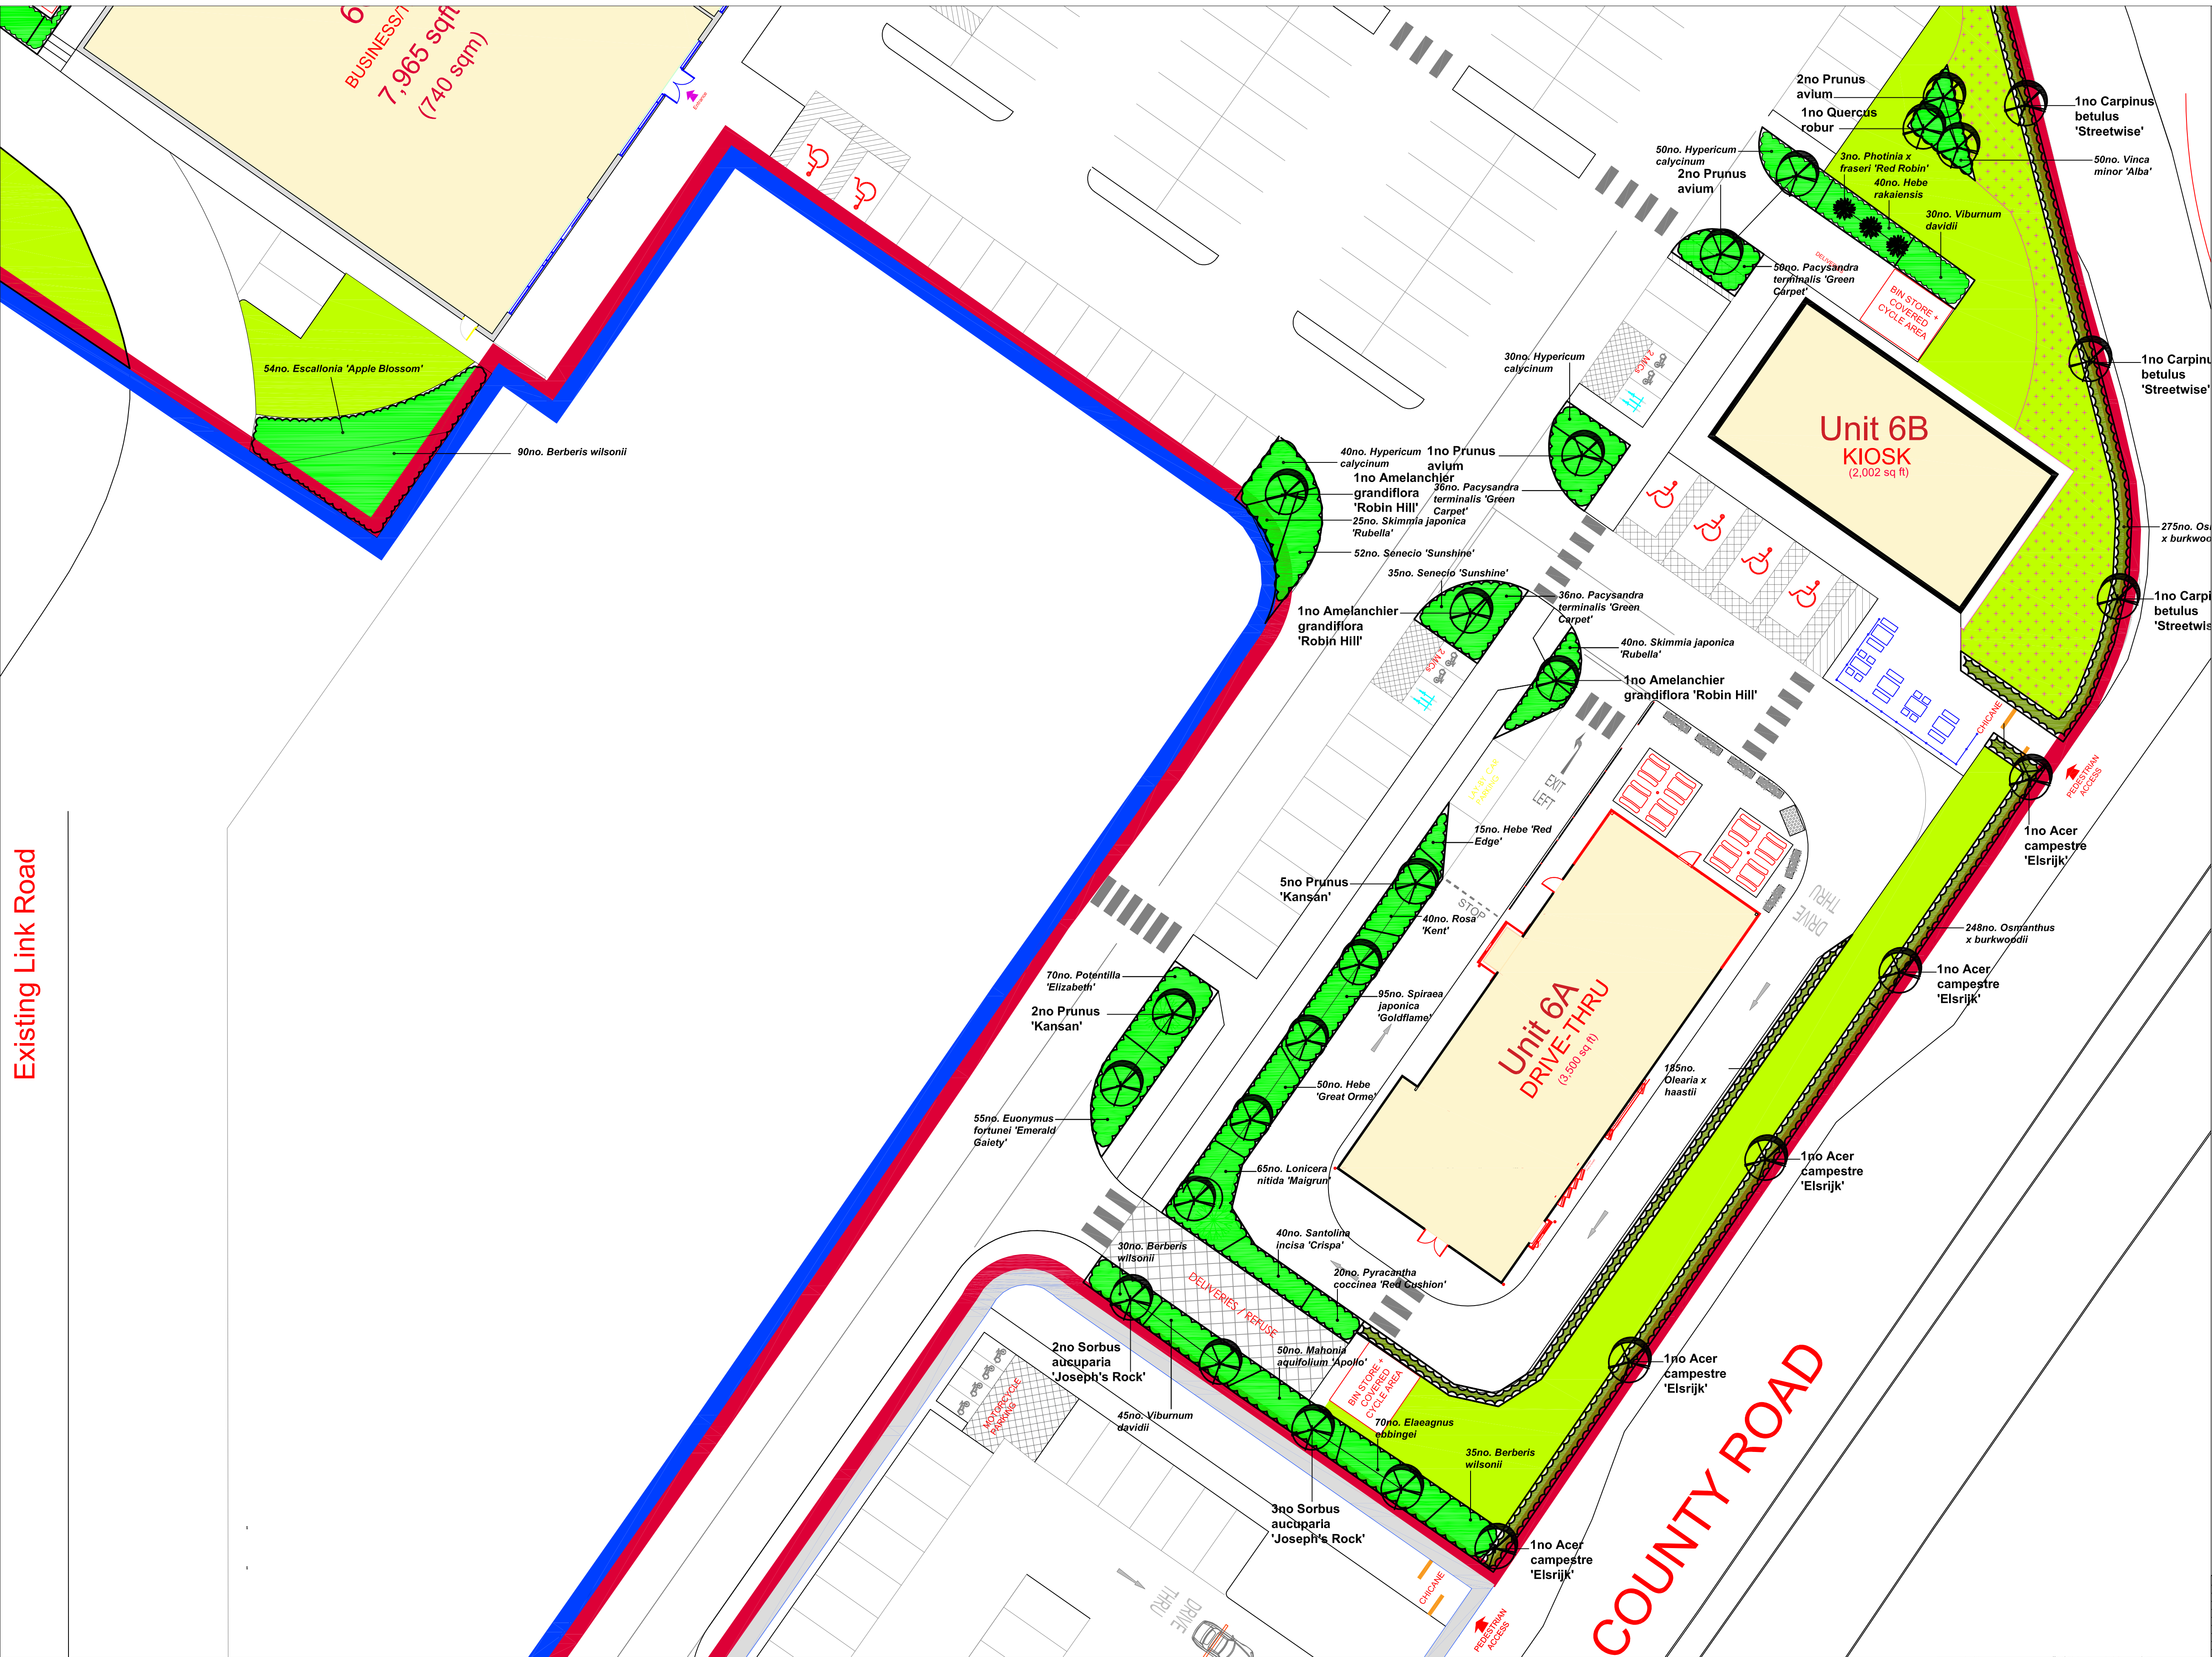

- KEY
- Proposed standard tree planting.
 - Proposed amenity and wild life attracting shrub species. Ground cover to approximately 1200mm high.
 - Proposed specimen shrubs
 - Proposed hedgerows - maintained to a maximum of 1200mm high.
 - Proposed areas of amenity grassland.
 - Proposed areas of wildflower seeding.
 - Proposed areas of bulb planting - narcissus.

REVISIONS	
E	Revisions to elevations and all heights and gross areas due to layout revisions.
D	Revisions to elevations to Unit 7A adjacent existing road access.
C	Revisions to elevations to Unit 6C and car parking to south of Unit 6.
B	Revisions to elevations to Units 1 and 6.
A	Revisions to elevations to Units 1A and 6C.
	31.07.20

Project	
Academy Business Park, Knowsley	
Title	
Landscape Proposals - Sheet 4 of 4	
Client	
Orbit Developments	
Date	Scale
July 2020	1:200@A1
Drawn	Drawing No.
LAC	2271_9E
Checked	Revision
SW	E

ACADEMY BUSINESS PARK, KNOWSLEY

Landscape Proposals

REFER TO DRAWING 2271_10 FOR PLANTING SCHEDULES AND SPECIFICATION