


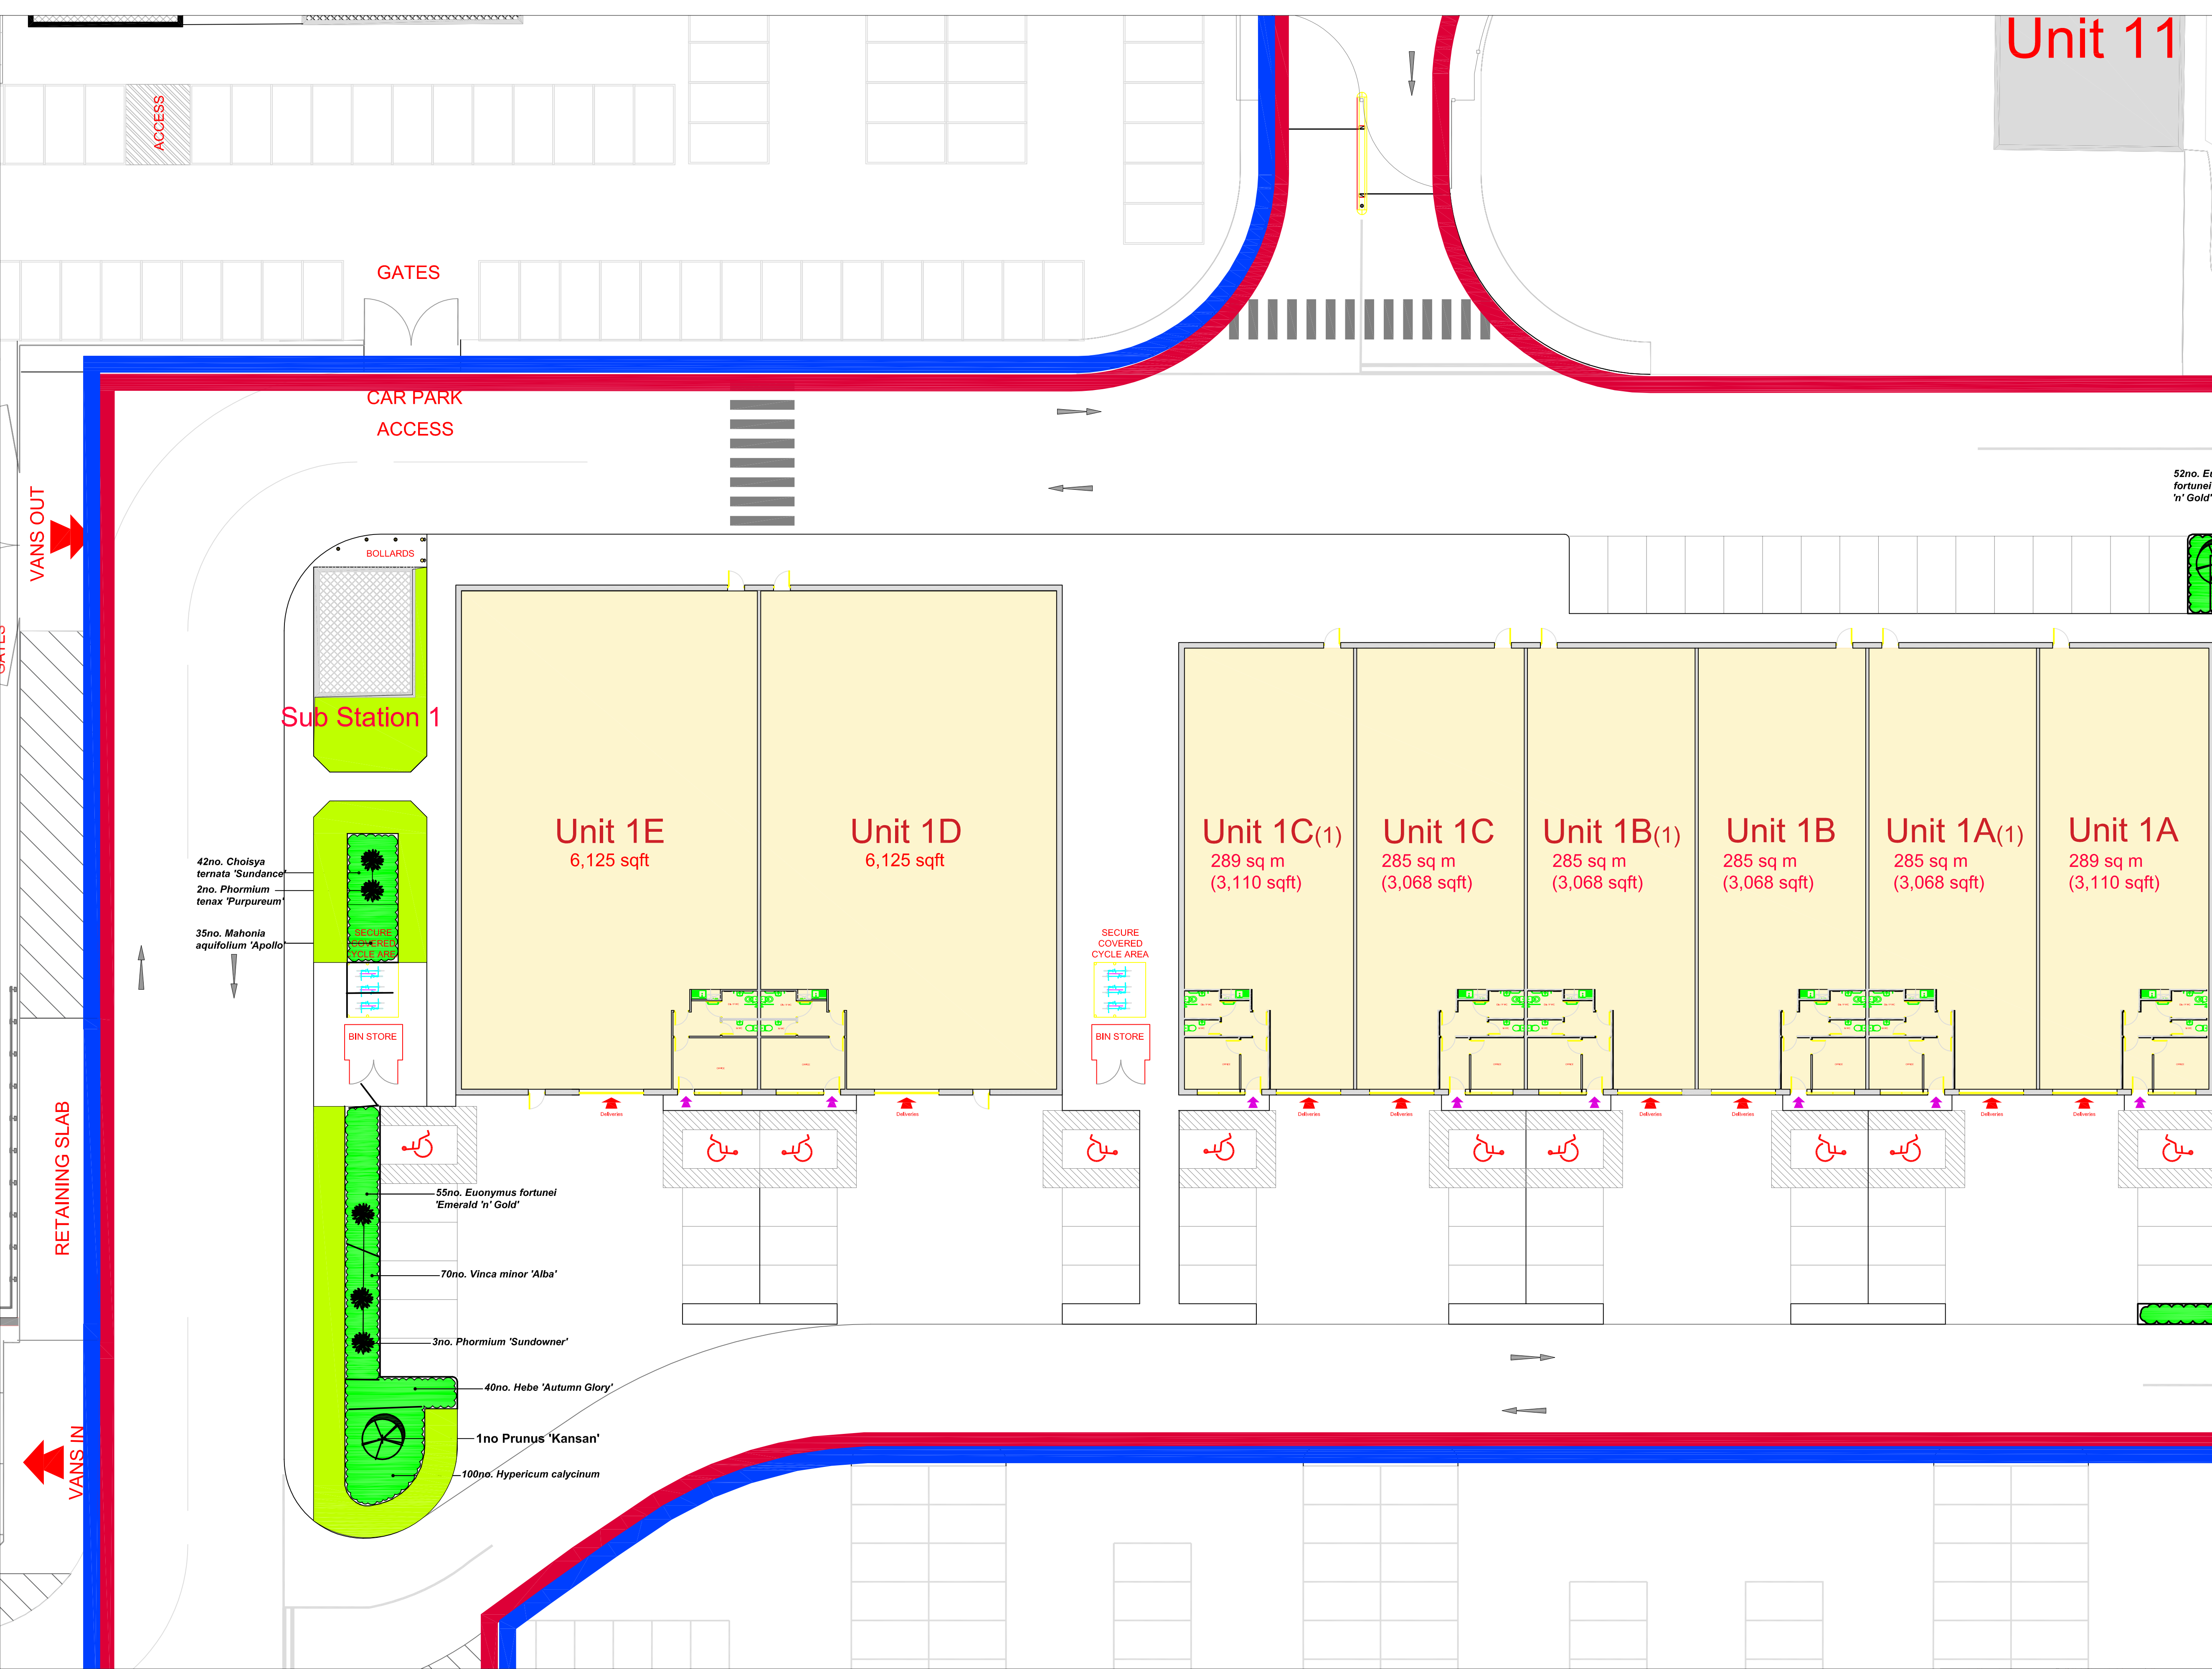

- KEY
- Proposed standard tree planting.
 - Proposed amenity and wild life attracting shrub species. Ground cover to approximately 1200mm high.
 - Proposed specimen shrubs
 - Proposed hedgerows - maintained to a maximum of 1200mm high.
 - Proposed areas of amenity grassland.
 - Proposed areas of wildflower seeding.
 - Proposed areas of bulb planting - narcissus.

ACADEMY BUSINESS PARK, KNOWSLEY

Landscape Proposals

REFER TO DRAWING 2271_10 FOR PLANTING SCHEDULES AND SPECIFICATION

REVISIONS	
E	Revisions to emissions and all shrub and grass areas due to layout revisions. 27.07.22
D	Revisions to emissions to Unit 7A adjacent existing road access. 09.04.21
C	Revisions to emissions to Unit 6C and car parking to south of units 6. 07.04.21
B	Revisions to emissions to Units 1 and 6. 28.12.20
A	Revisions to emissions to Units 1A and 6C. 31.07.20
Project Academy Business Park, Knowsley	
Title Landscape Proposals - Sheet 1 of 4	
Client Orbit Developments	
Date July 2020	Scale 1:200@A1
Drawn LAC	Drawing No. 2271_06
Checked SW	Revision E
Landscape Institute Registered practice	
© Appletons 17 Chelvey Old Road, Bolton BL1 3AD. Tel: 01204 393006. Fax: 01204 388792	
Web: www.appletons.uk.com Email: info@appletons.uk.com	

