
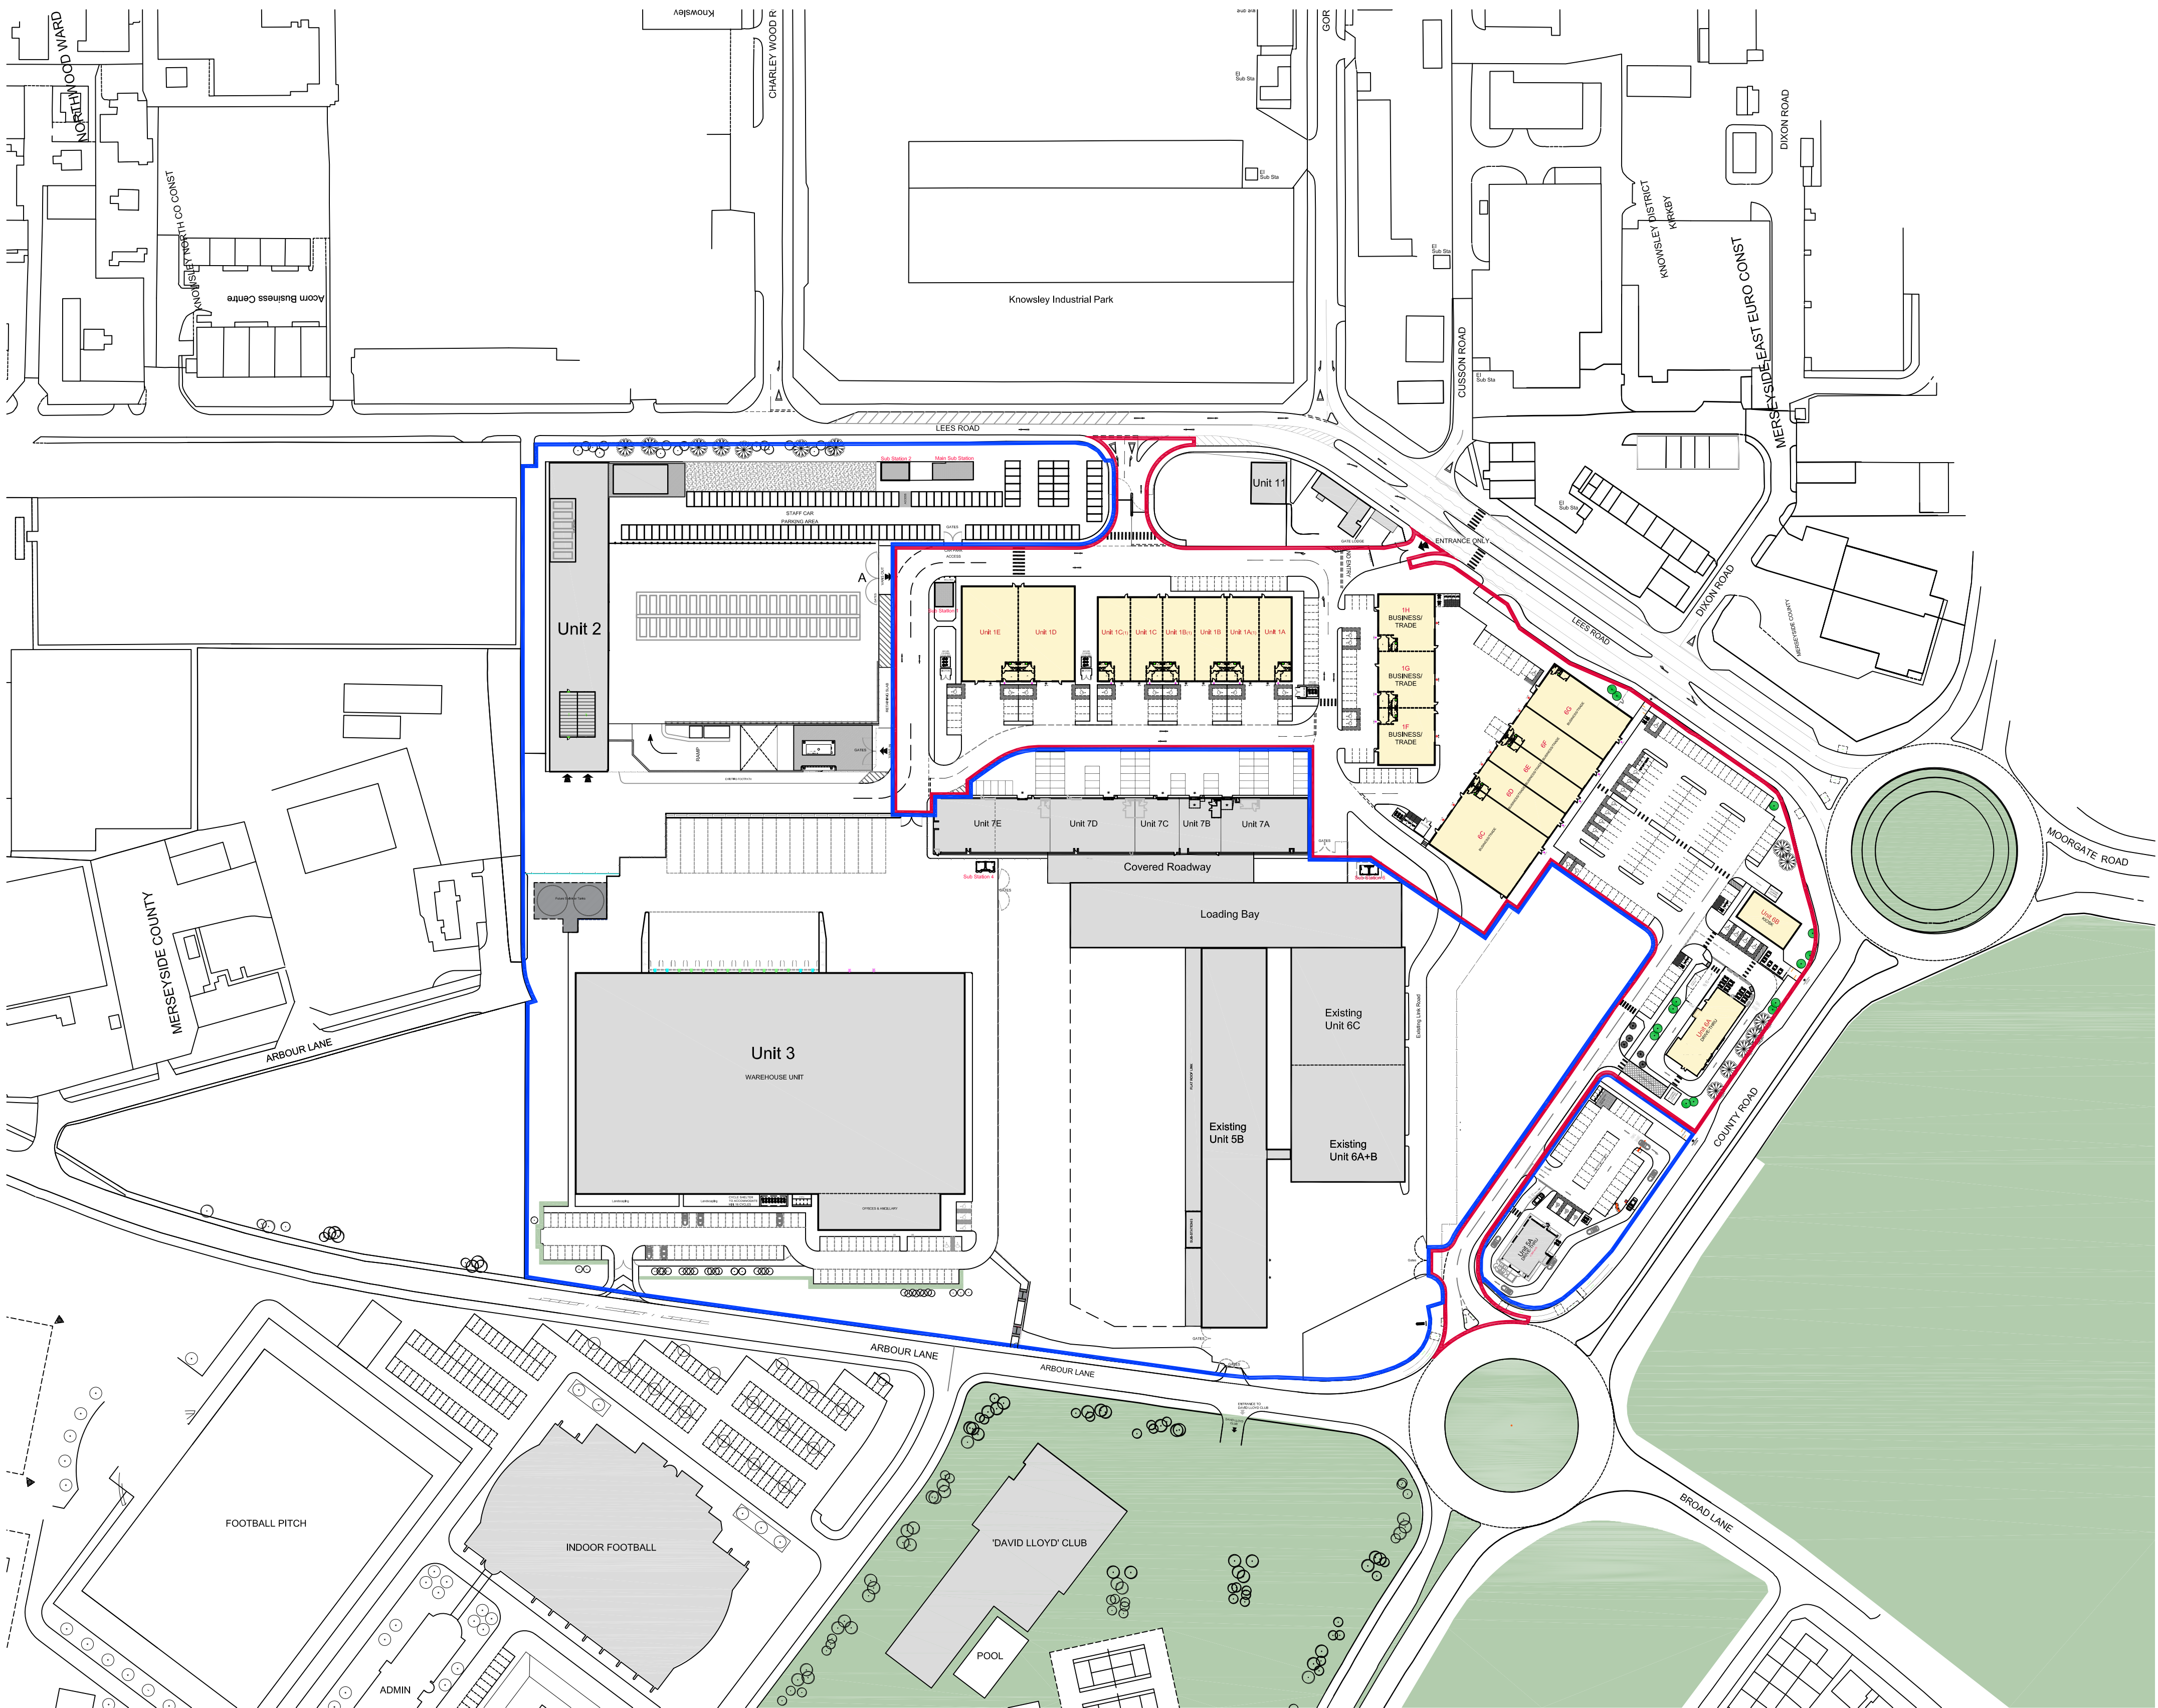


The Contractor is responsible for checking dimensions and any discrepancy to be verified with the Architects before proceeding. Figured dimensions to be worked to only. Subject to all Local Authority and Statutory approvals.
DO NOT SCALE

PLANNING

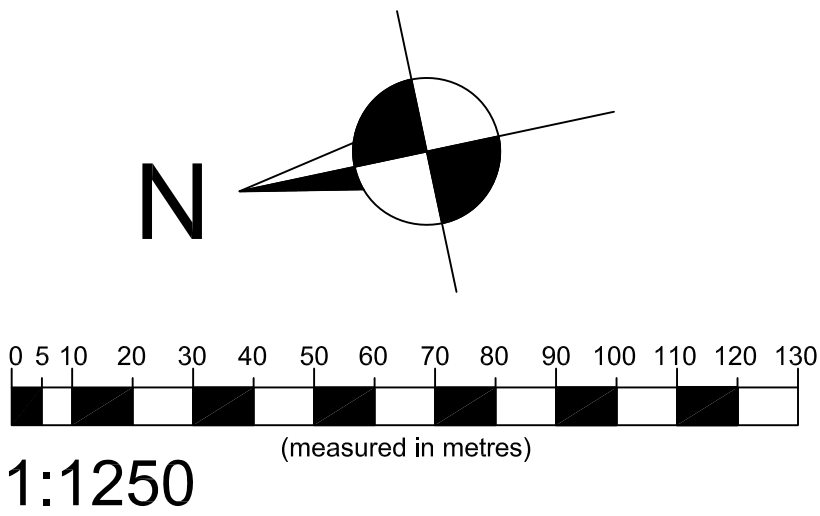

REV	DESCRIPTION	DATE
F	Up to date planning layout	21.07.22
E	Units 1F-1H repositioned	09.04.21
D	Updated to highlight motorcycle and cycle provision	21.07.20
C	Plan updated following Highways comments	30.01.20
B	Site layout updated	09.01.20
A	Minor updates to 6A+B roadway	11.07.19

EMERSON HOUSE, HEYES LANE,
ALDERLEY EDGE,
CHESHIRE SK9 7LF
Tel: (01625) 588400, Fax: (01625) 588276

Orbit
Developments

location
**ACADEMY BUSINESS PARK
LEES ROAD KNOWSLEY L33 7SA**

title
**SITE LOCATION PLAN (1250)
PLANNING APPROVED**

scale 1:1250 @ A1	ref t.l.h.	checked	date 16.04.19
----------------------	---------------	---------	------------------

drawing no.
389-PL-2102-F