


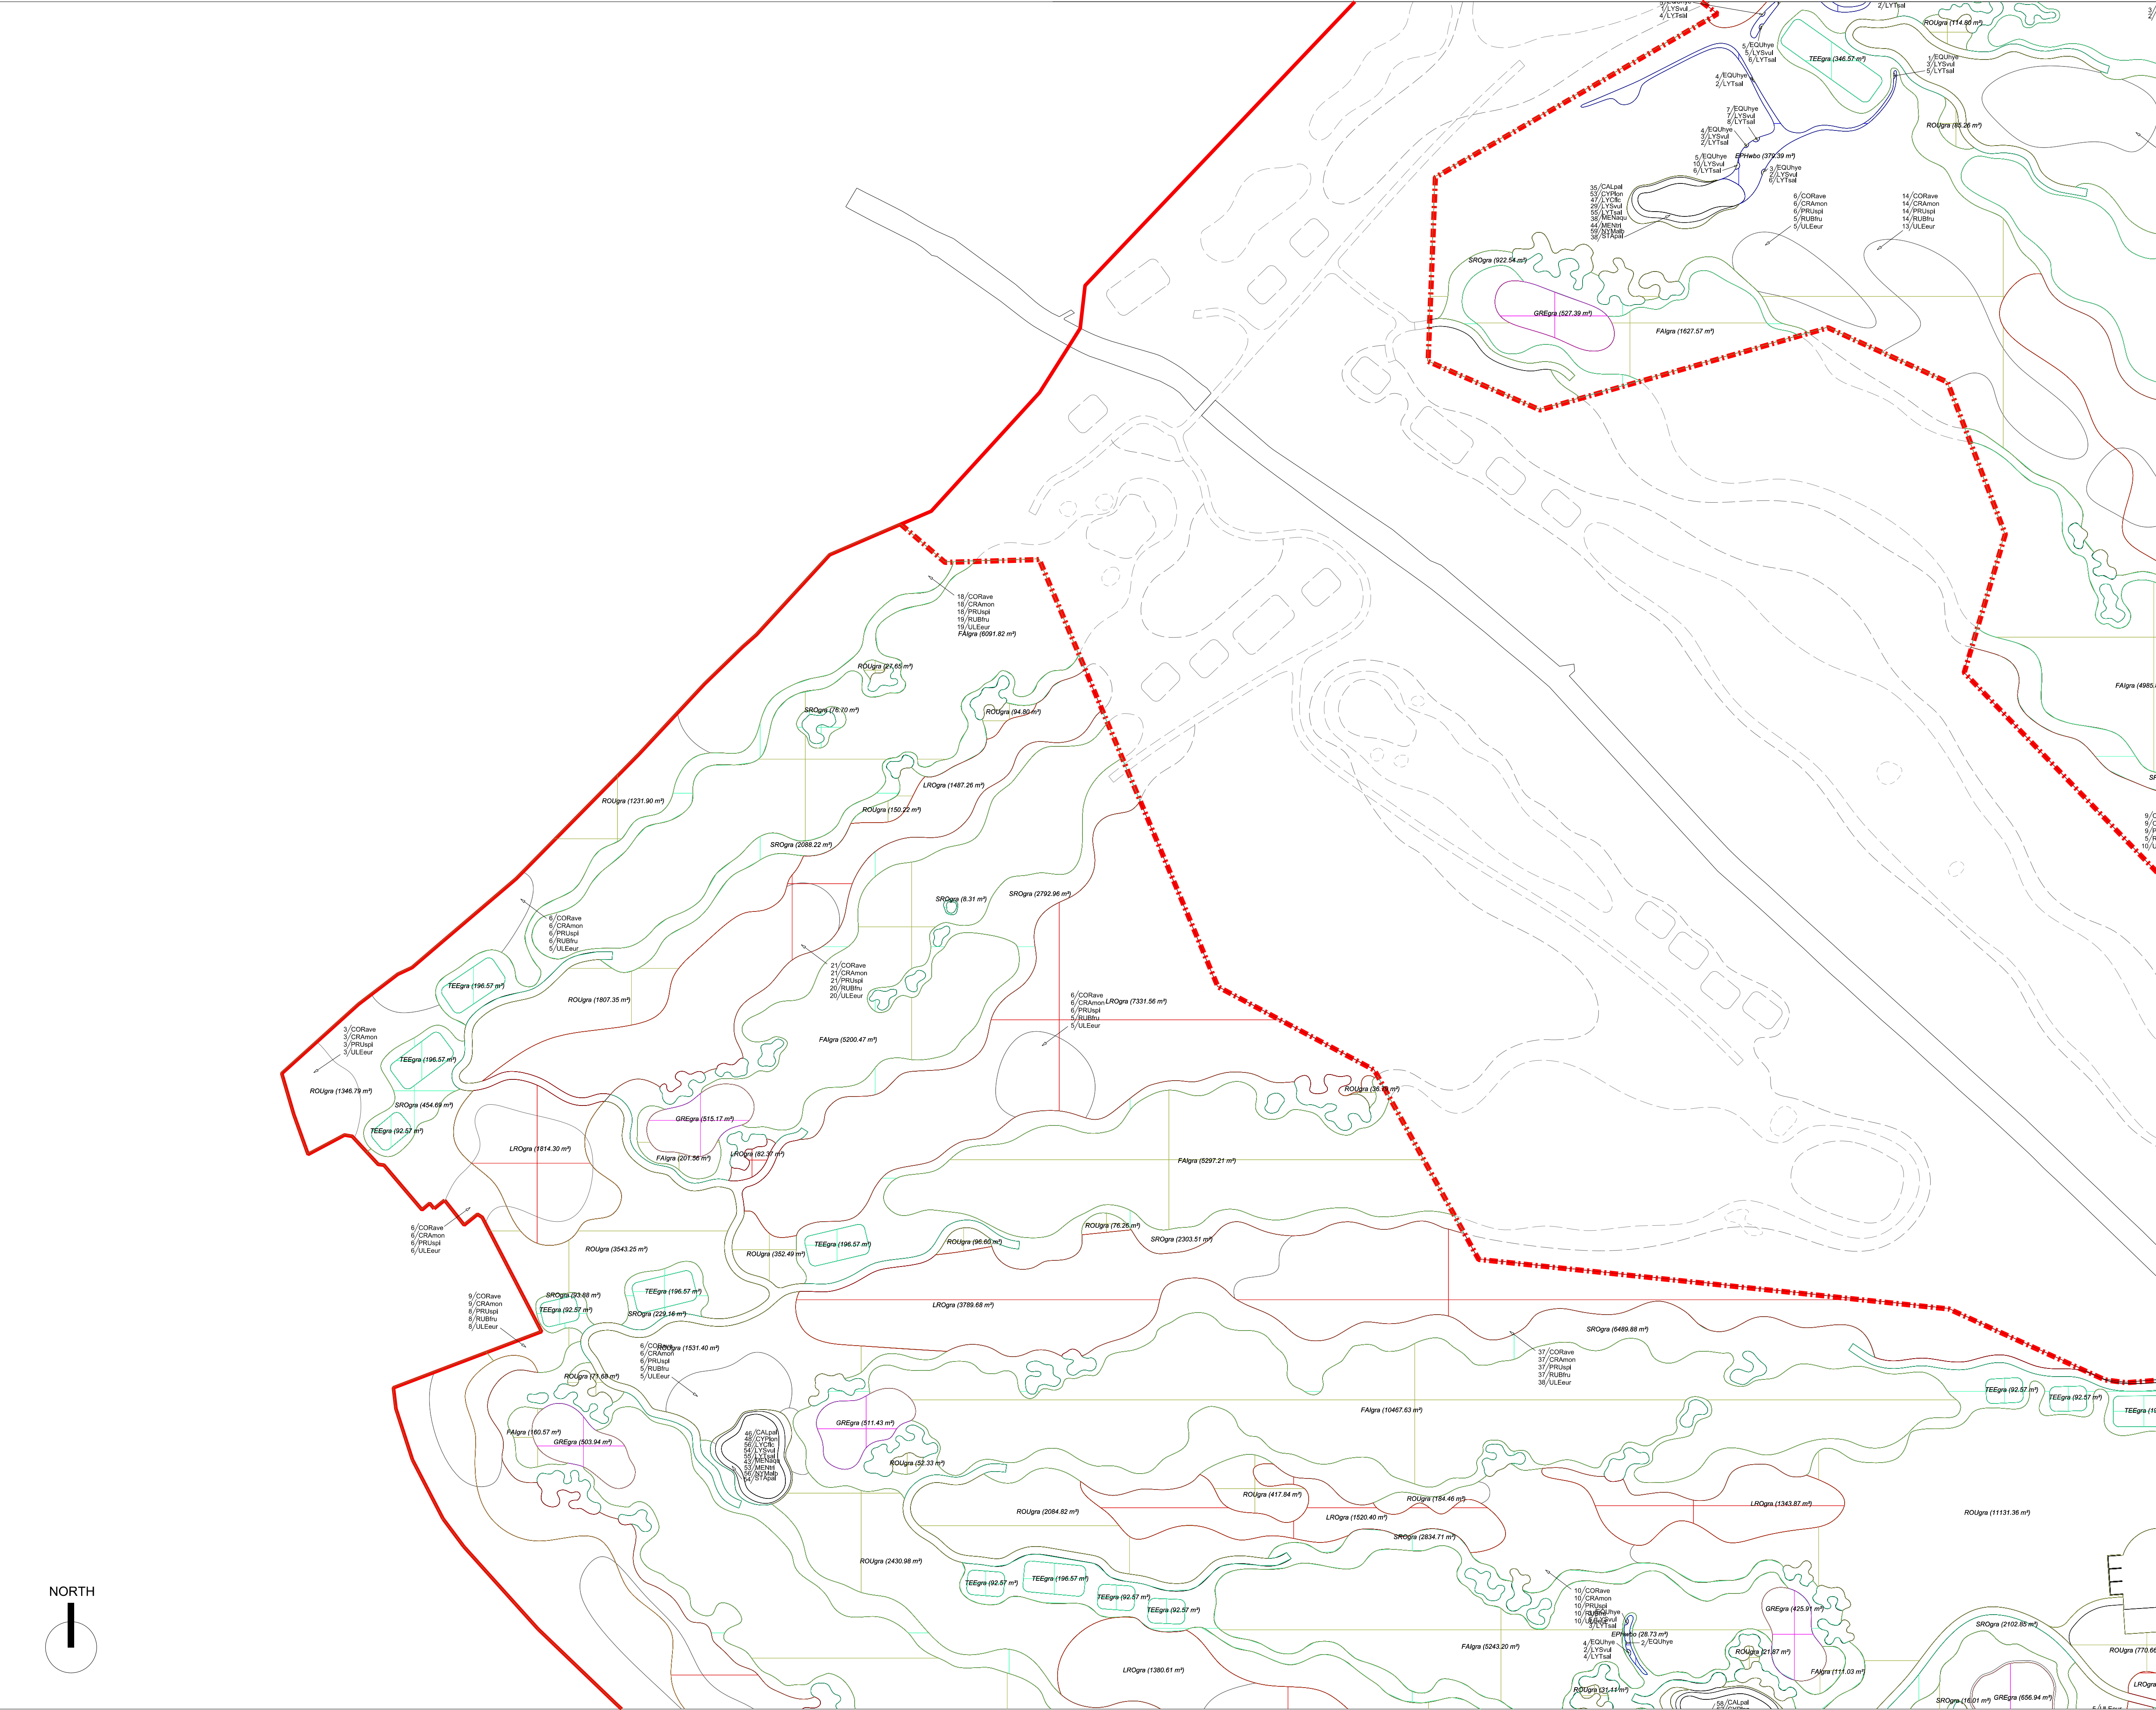

GENERAL NOTES

- 01.
- 02.
- 03.
- 04.
- 05.

REVISIONS

Rev	A	Date	Description	Rev By	CHK By
10.11.23			Boundary line brought 10m back from top of river	ATC	ATC

KEY PLAN



CONSULTANT



LEAD CONSULTANT

CLIENT

ISSUED FOR

Planning Application
100% submittal

PROJECT

Kirkby Valley Golf Club

DRAWING TITLE

133 Planting Plan 3 of 5

Drawn	SS	Checked	JH	Approved	ATC
Date	13.02.23	Sheet Size	A1	Scale	1:1000
Drawing No. G935 133 PLANTING PLAN 3 OF 5					Rev. A
CAD File No. G935 133		Consultant Project No.			
This drawing, the designs and details shown are the copyright of International Design Group and shall not be copied or reproduced in any form without their written consent.					
© INTERNATIONAL DESIGN GROUP					