


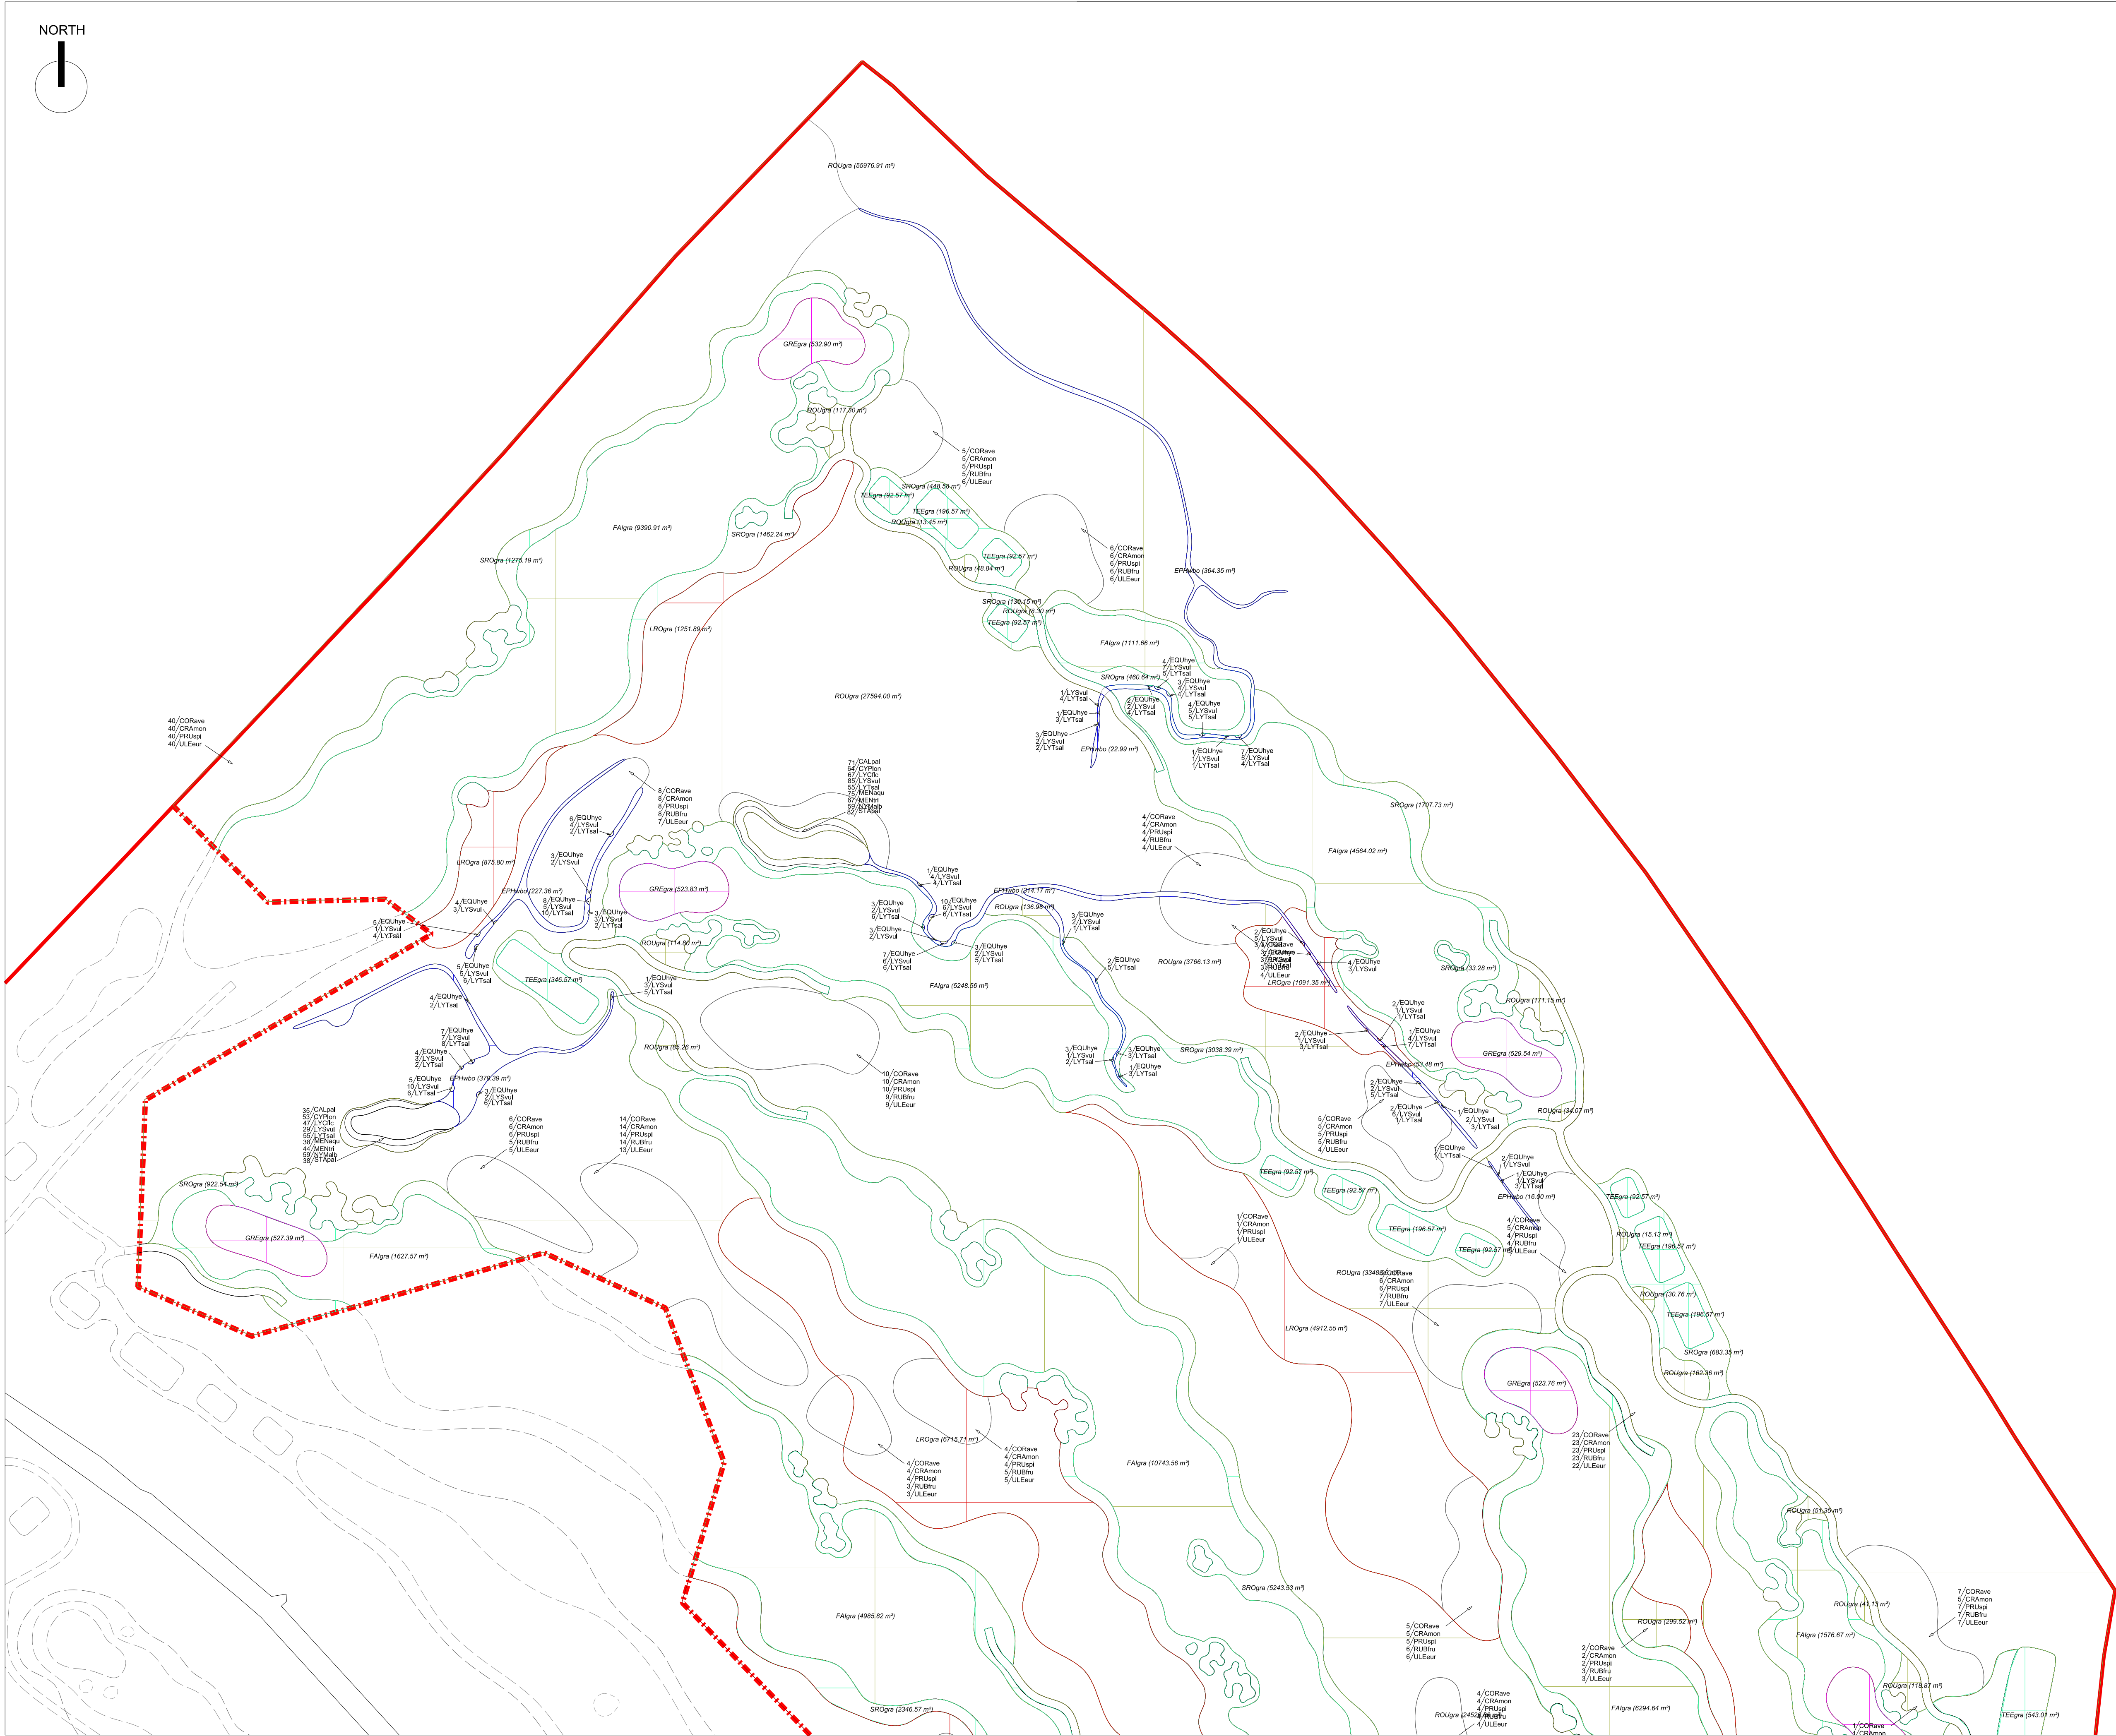

- 01.
- 02.
- 03.
- 04.
- 05.

Rev A	10.11.23	Boundary line brought 10m back from top of river	ATC	ATC
-------	----------	--	-----	-----

International
Design Group

CLIENT

Planning Application
100% submittal

Kirkby Valley Golf Club

135 Planting Plan 5 of 5

CAD File No. G935 135	Consultant Project No. A
--------------------------	-----------------------------

© INTERNATIONAL DESIGN GROUP