


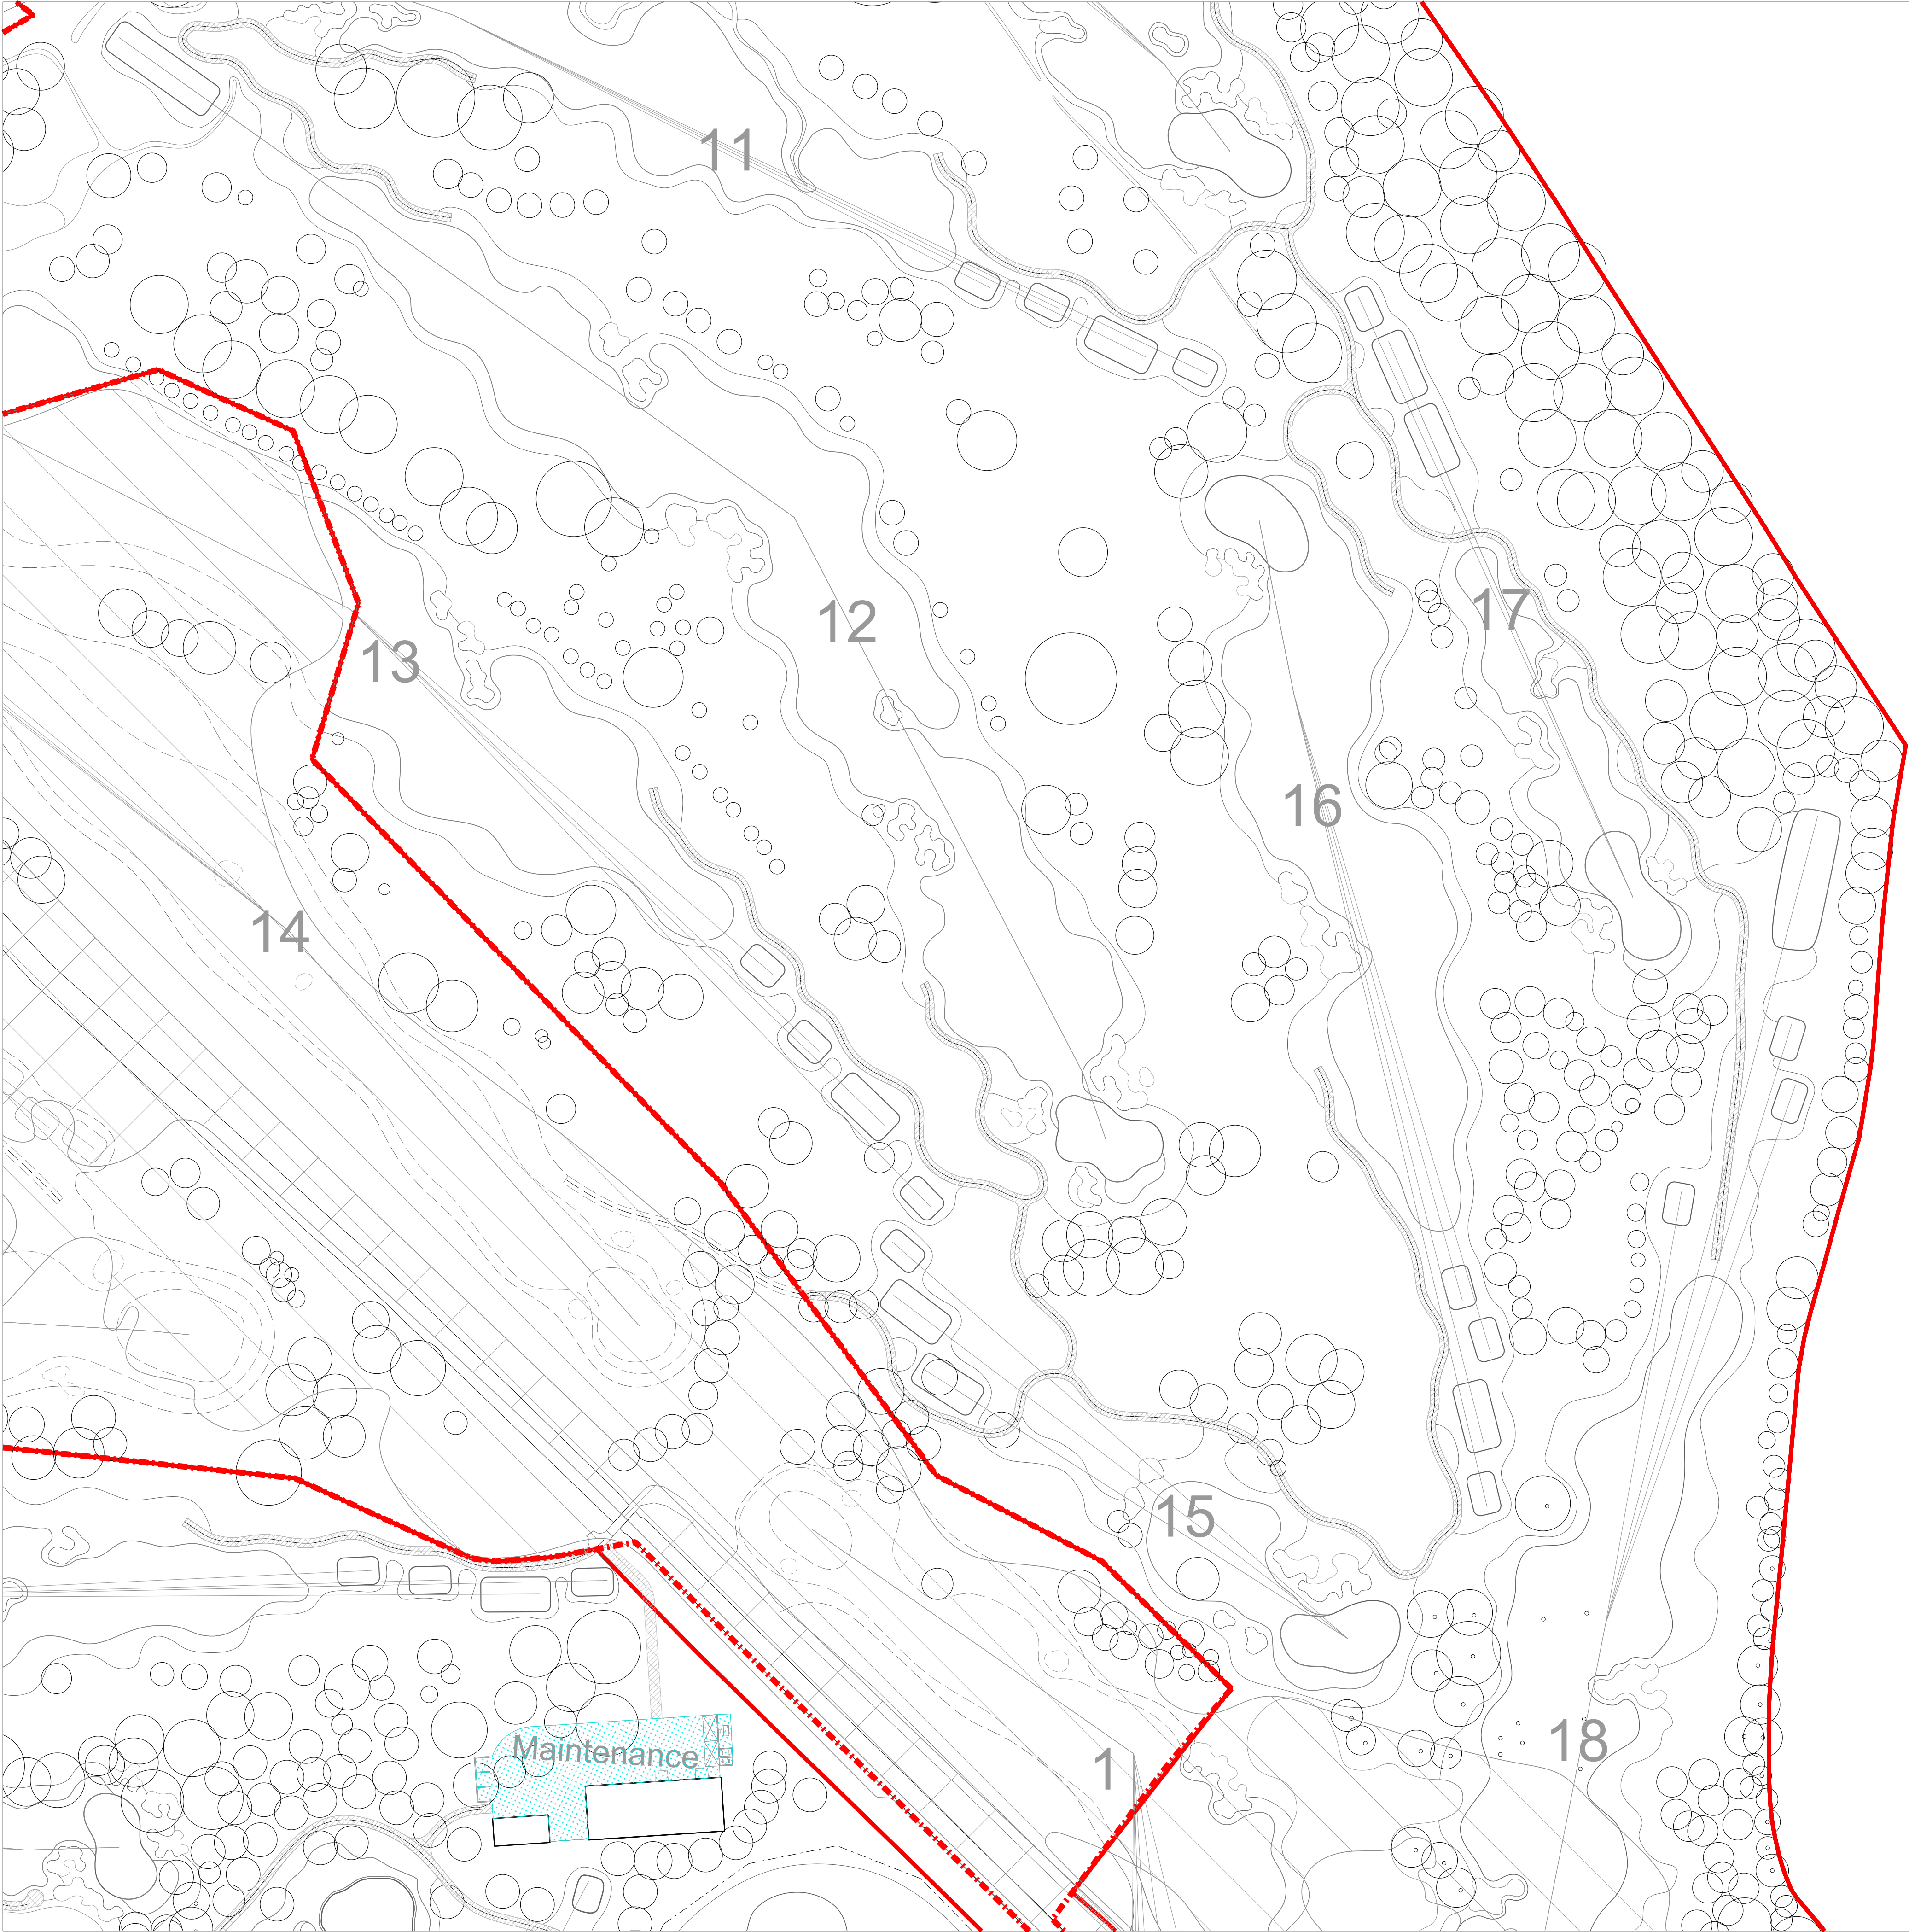

Hardscape Legend

- Existing Pavement
- Resin Bound Gravel:
Norwegian Bronze
- Resin Bound Gravel:
Norwegian Pearl
- Larissa Granite
- Priora Permeable
Block Paving: Bracken
- Priora Permeable
Block Paving: Brindle
- Priora Permeable
Block Paving: Buff
- Priora Flag Paving:
Natural
- Priora Flag Paving:
Charcoal
- Tactile Paving
- Tarmac Road
- Tarmac Path
- Cart Path:
Brush Concrete
- Concrete Yard
- Wood Composite
- Artificial Grass
Type 1 (Greens)
- Artificial Grass
Type 2 (Fairways)
- Kerb


GENERAL NOTES

01.
02.
03.
04.
05.

REVISIONS

Rev A	10.11.23	Boundary line brought 10m back from top of river	ATC	ATC
REV	DATE	DESCRIPTION	REV BY	CHK BY

KEY PLAN

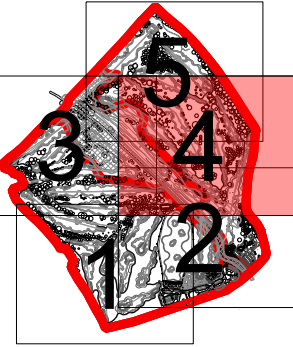

CONSULTANT



LEAD CONSULTANT

CLIENT

ISSUED FOR

Planning Application
100% submittal

PROJECT

Kirkby Valley Golf Club

DRAWING TITLE

154 Hardscape Plan 4 of 5

Drawn	JH	Checked	ATC	Approved	PA
Date	13.02.23	Sheet Size	A1	Scale	1:1000
Drawing No. G935 154 HARDSCAPE PLAN 4 OF 5					Rev. A
CAD File No.			Consultant Project No.		

This drawing, the designs and details shown are the copyright of International Design Group and shall not be copied or reproduced in any form without their written consent.

© INTERNATIONAL DESIGN GROUP

