



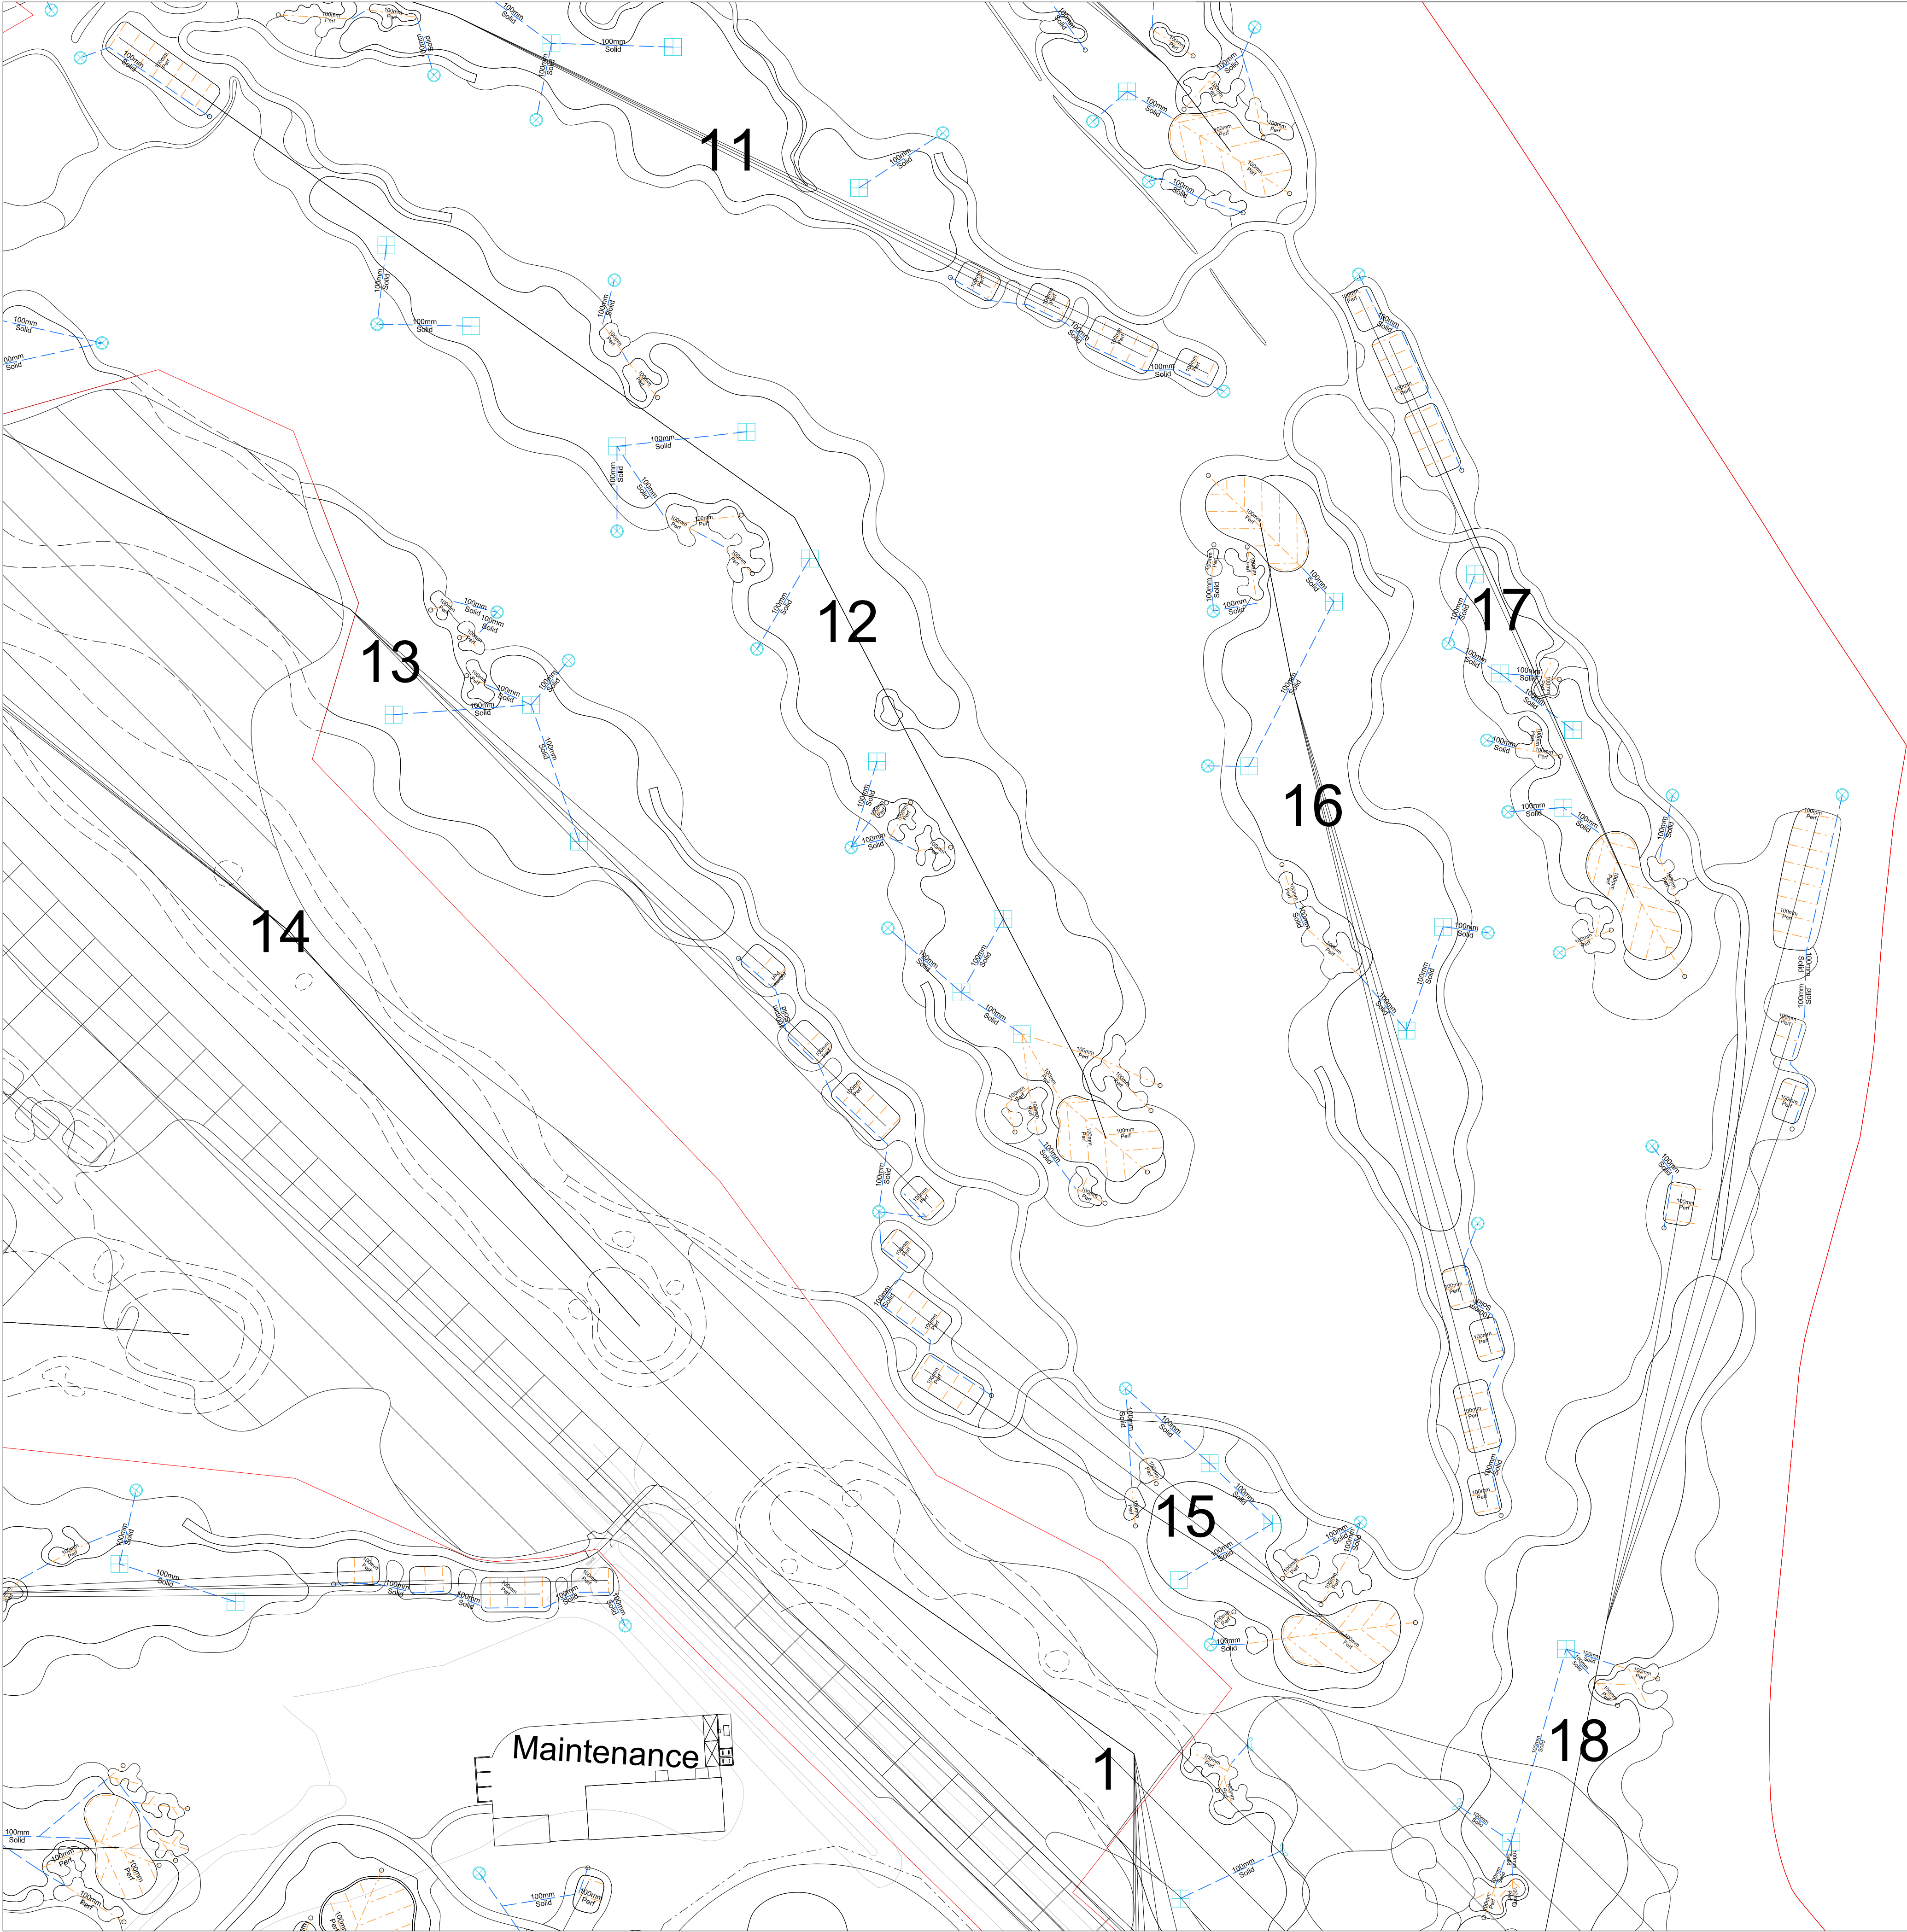

Drainage Legend

- 100mm Perf 100mm Perf
- 100mm Solid 100mm Solid
- 150mm Solid 150mm Solid
- 225mm Solid 225mm Solid
- Headwall
- Rodding Eye (in Valve Box)
- Catch Basin 600mm Dia.
- Inspection Chamber

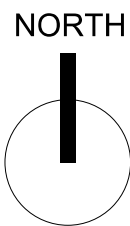

GENERAL NOTES

- 01.
- 02.
- 03.
- 04.
- 05.

REVISIONS

| Rev      | A | Date | Description                                      | Rev By | Atc |
|----------|---|------|--------------------------------------------------|--------|-----|
| 10.11.23 |   |      | Boundary line brought 10m back from top of river | ATC    | ATC |

KEY PLAN



CONSULTANT



LEAD CONSULTANT

CLIENT

ISSUED FOR

Planning Application  
100% submittal

PROJECT

Kirkby Valley Golf Club

DRAWING TITLE

174 Drainage 4 of 5

|                                         |          |            |     |           |        |
|-----------------------------------------|----------|------------|-----|-----------|--------|
| Drawn                                   | PA       | Checked    | ATC | Approved  | ATC    |
| Date                                    | 13.02.23 | Sheet Size | A1  | Scale     | 1:1000 |
| Drawing No.<br>G935 174 DRAINAGE 4 OF 5 |          |            |     | Rev.<br>A |        |

CAD File No.  
G935 174

Consultant Project No.

This drawing, the designs and details shown are the copyright of International Design Group and shall not be copied or reproduced in any form without their written consent.