


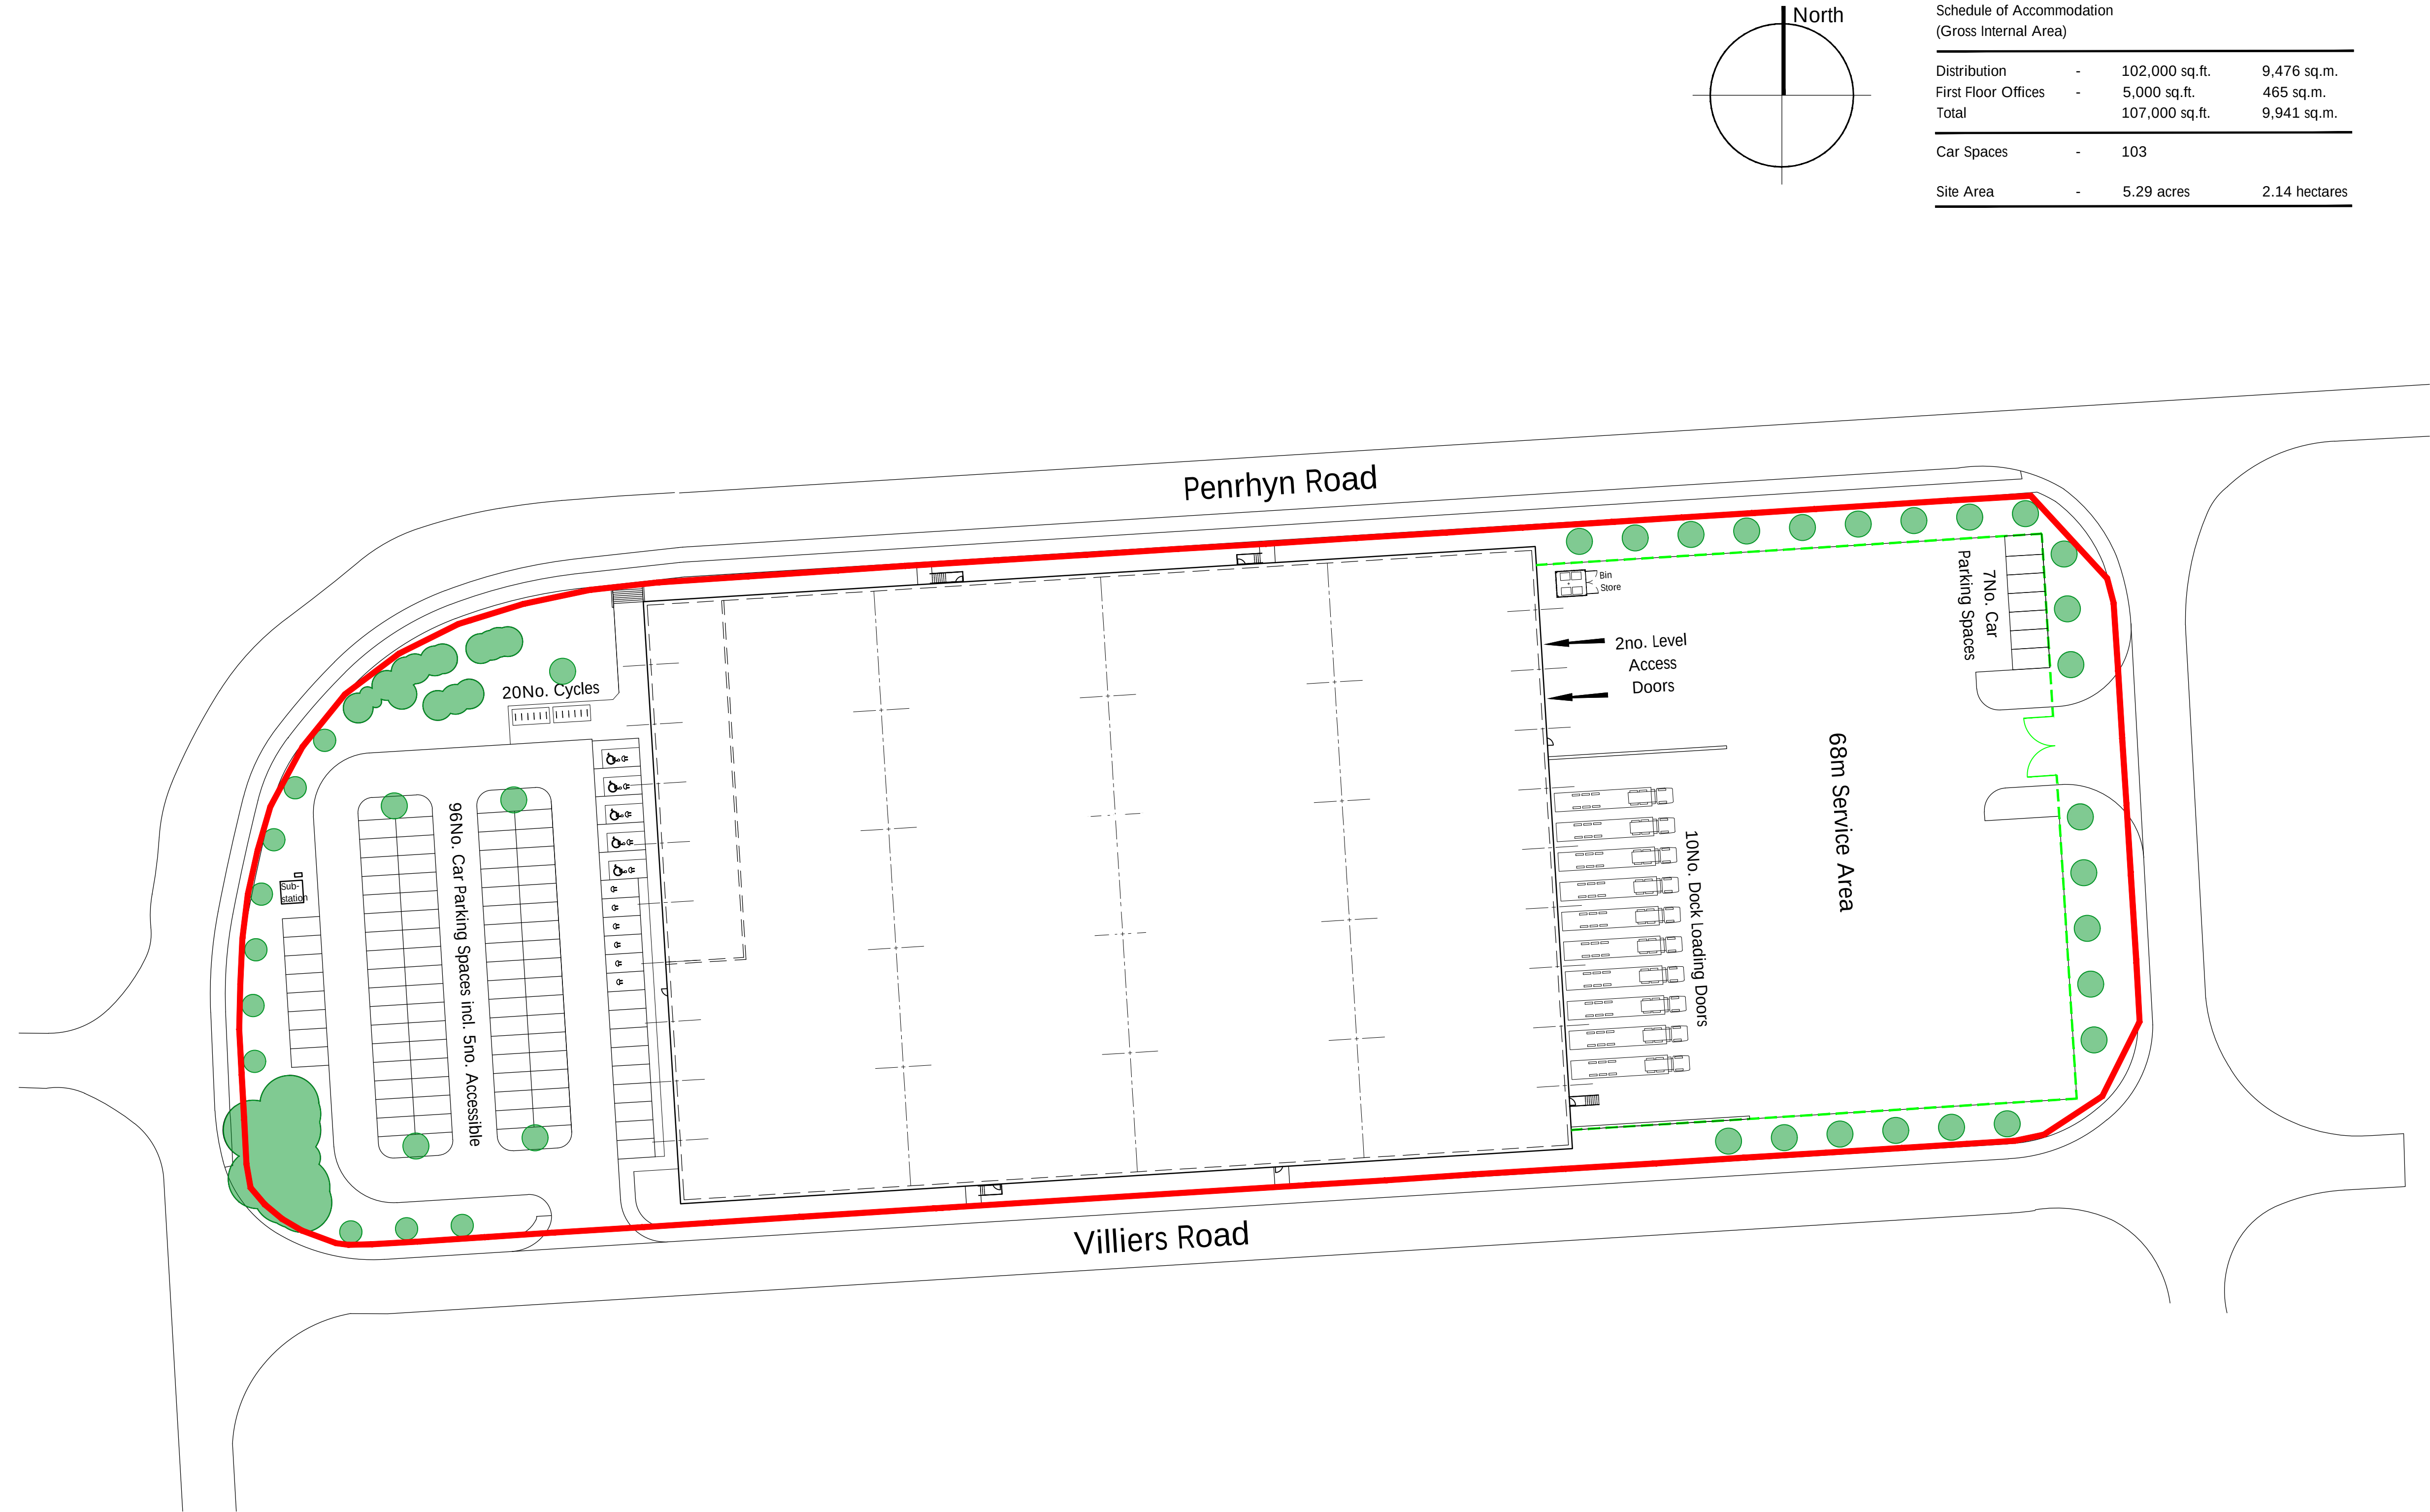

Schedule of Accommodation (Gross Internal Area)			
Distribution	-	102,000 sq.ft.	9,476 sq.m.
First Floor Offices	-	5,000 sq.ft.	465 sq.m.
Total		107,000 sq.ft.	9,941 sq.m.
Car Spaces	-	103	
Site Area	-	5.29 acres	2.14 hectares

notes

this drawing and design is the copyright of aja architects llp and must not be reproduced in part or in whole without prior written consent, contractors must verify all dimensions on site before commencing work or preparing shop drawings if in doubt ASK.

Where this drawing contains any Ordnance Survey mapping material, it has been reproduced under license number 10002276.
Ordnance Survey © Crown copyright

G	16/02/22	Red line boundary amended.	sih
F	14/02/22	Red line boundary added.	sih
E	10/02/22	Indicative trees revised in accordance with proposed landscape scheme.	sih
D	08/02/22	Titleblock amended. Substation indicated, Bin store added. External ramp omitted. Retaining wall added to service yard dock.	sih
C	01/02/22	Car parking amended.	sih
B	31/01/22	4no. car park spaces relocated to service yard. External fire escape stairs, office stair and ramp added.	sih
A	21/01/22	Building proportions reverted to original scheme.	sih
no.	date	revision	by



aja architects llp
1170 Elliott Court
Herald Avenue
Coventry Business Park
COVENTRY CV5 6UB

T: 024 7625 3200
F: 024 7625 3210
E: aja@aja-architects.com
W: www.aja-architects.com

aja architects llp is a limited liability partnership registered in England No. OC326721
client

Pembury Developments Ltd.

project

Penrhyn Road
Knowsley

drawing

Proposed Site Layout Plan

scale	1:500 @ a1	drawn	sih
checked	mjl	date	19/01/22

no

6982 - 10 Rev G

PLANNING

0m 10 20 30 40
Scale Bar 1:500