



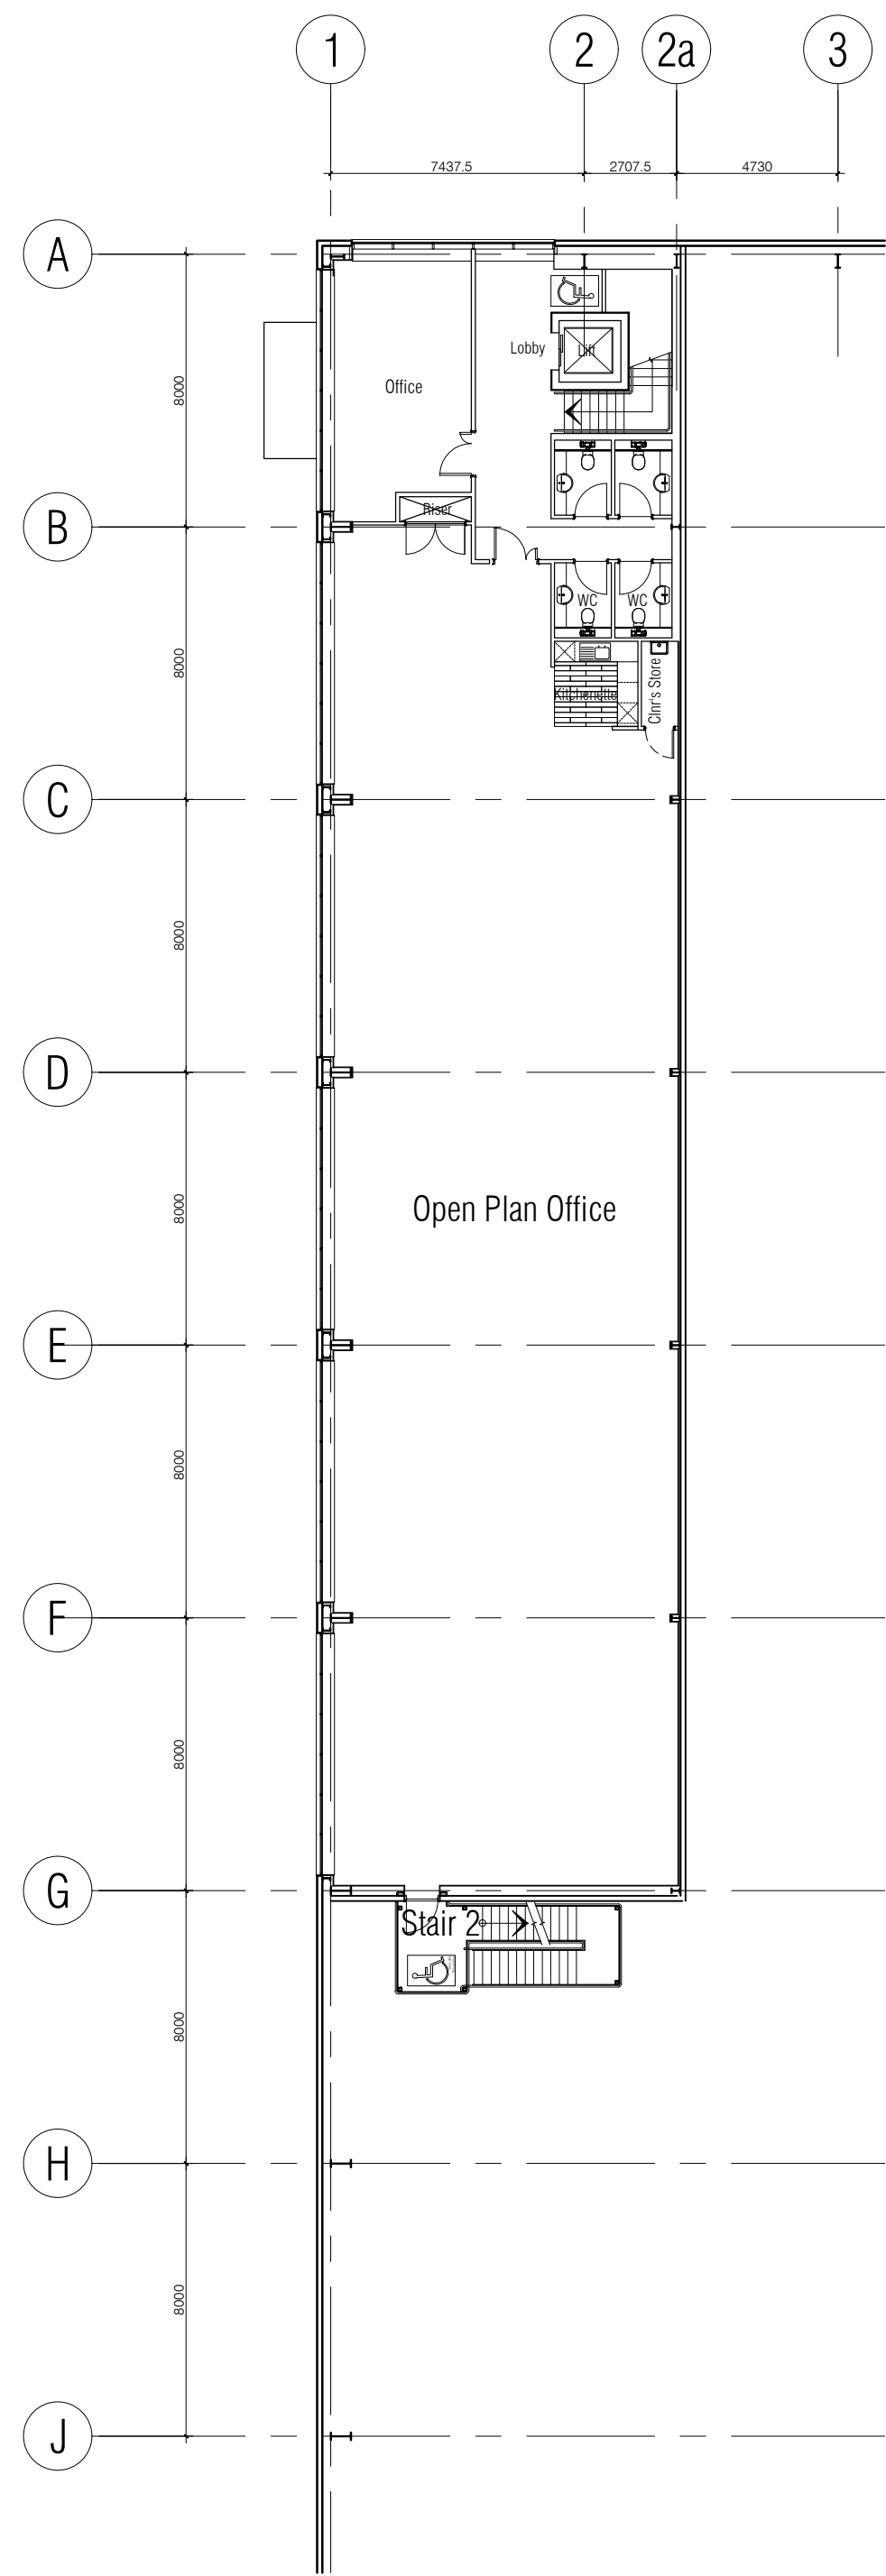

First Floor Plan

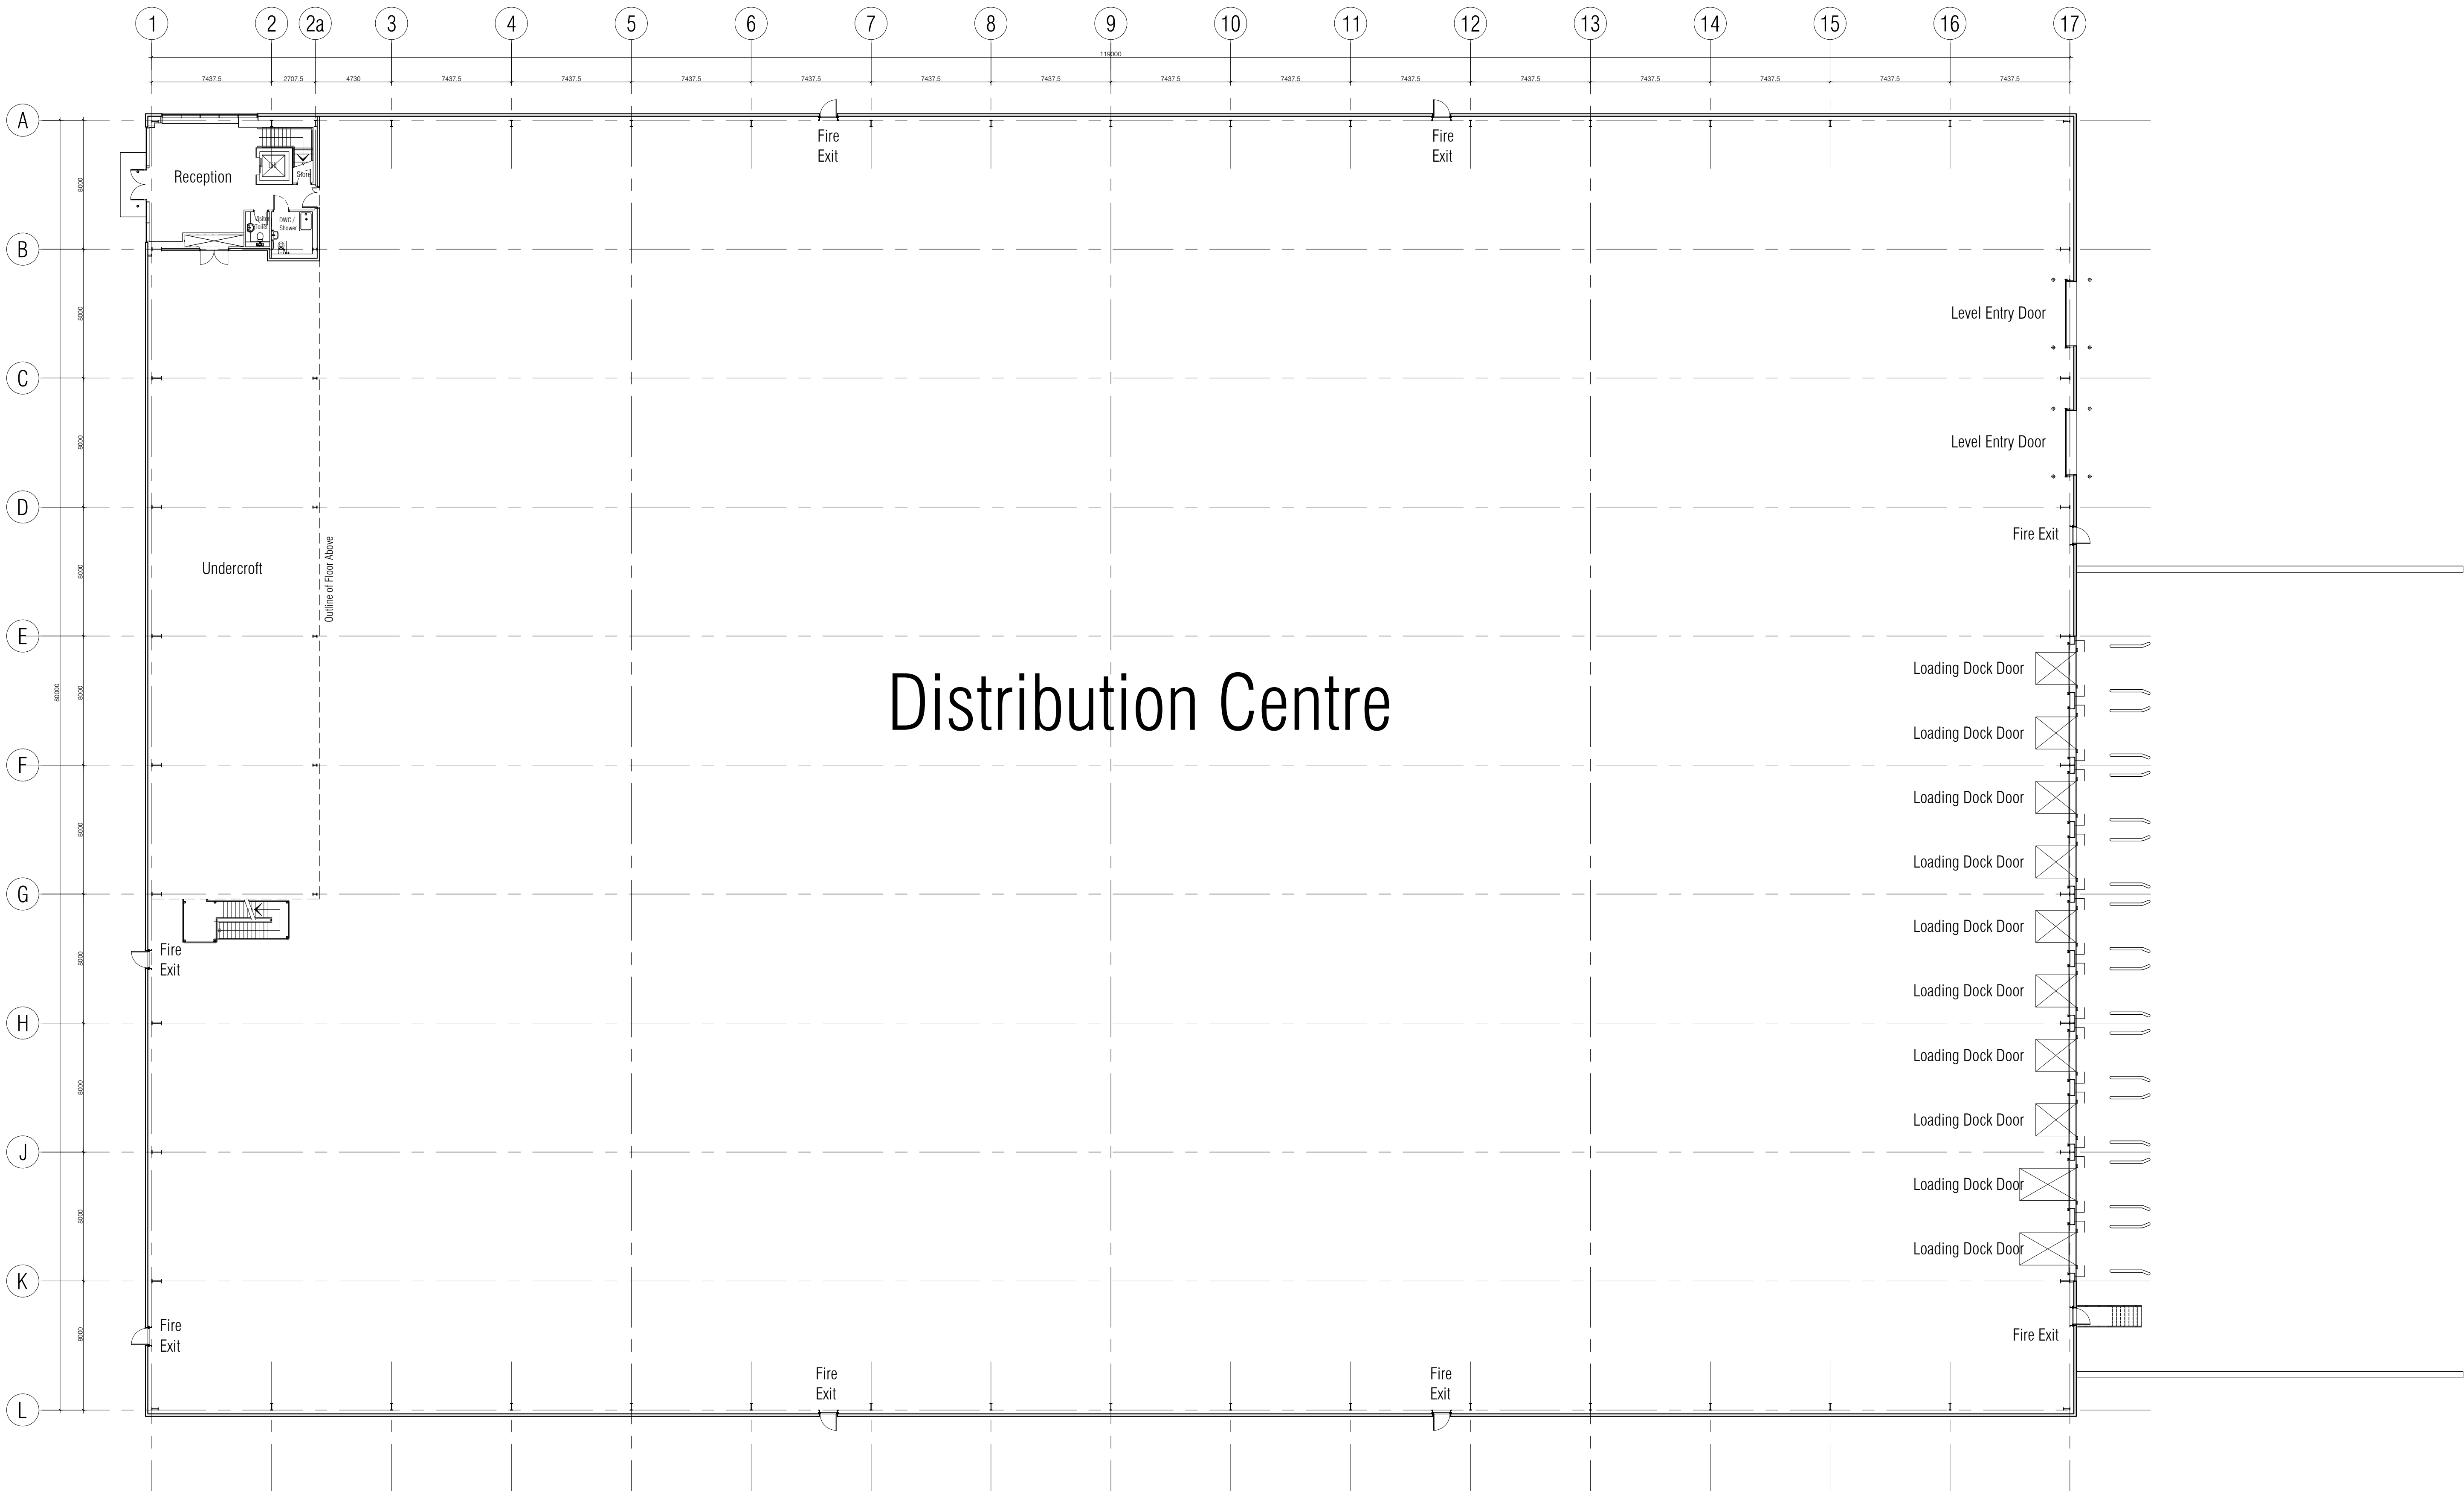

Ground Floor Plan

B	03/02/22	Titleblock amended.	sh
A	21/01/22	Building proportions reverted to original scheme.	sh
no.	date	revision	by



aja architects llp
1170 Elliott Court
Herald Avenue
Coventry Business Park
COVENTRY CV5 6UB
client

T: 024 7625 3200
F: 024 7625 3210
E: aja@aja-architects.com
WC: www.aja-architects.com

AJA Architects is the trading name of AJA Architects Consulting Limited (a limited company no. 0899775) and AJA Architects LLP (a limited liability partnership registered in England no. OC305711).

Pembury Developments Ltd.

project

Penrhyn Road
Kowsley

drawing

Proposed Building Plans

scale	1:200 @ a0	drawn	sh
checked	mjl	date	19/01/2022

no

6982 - 12 Rev B

PLANNING

