
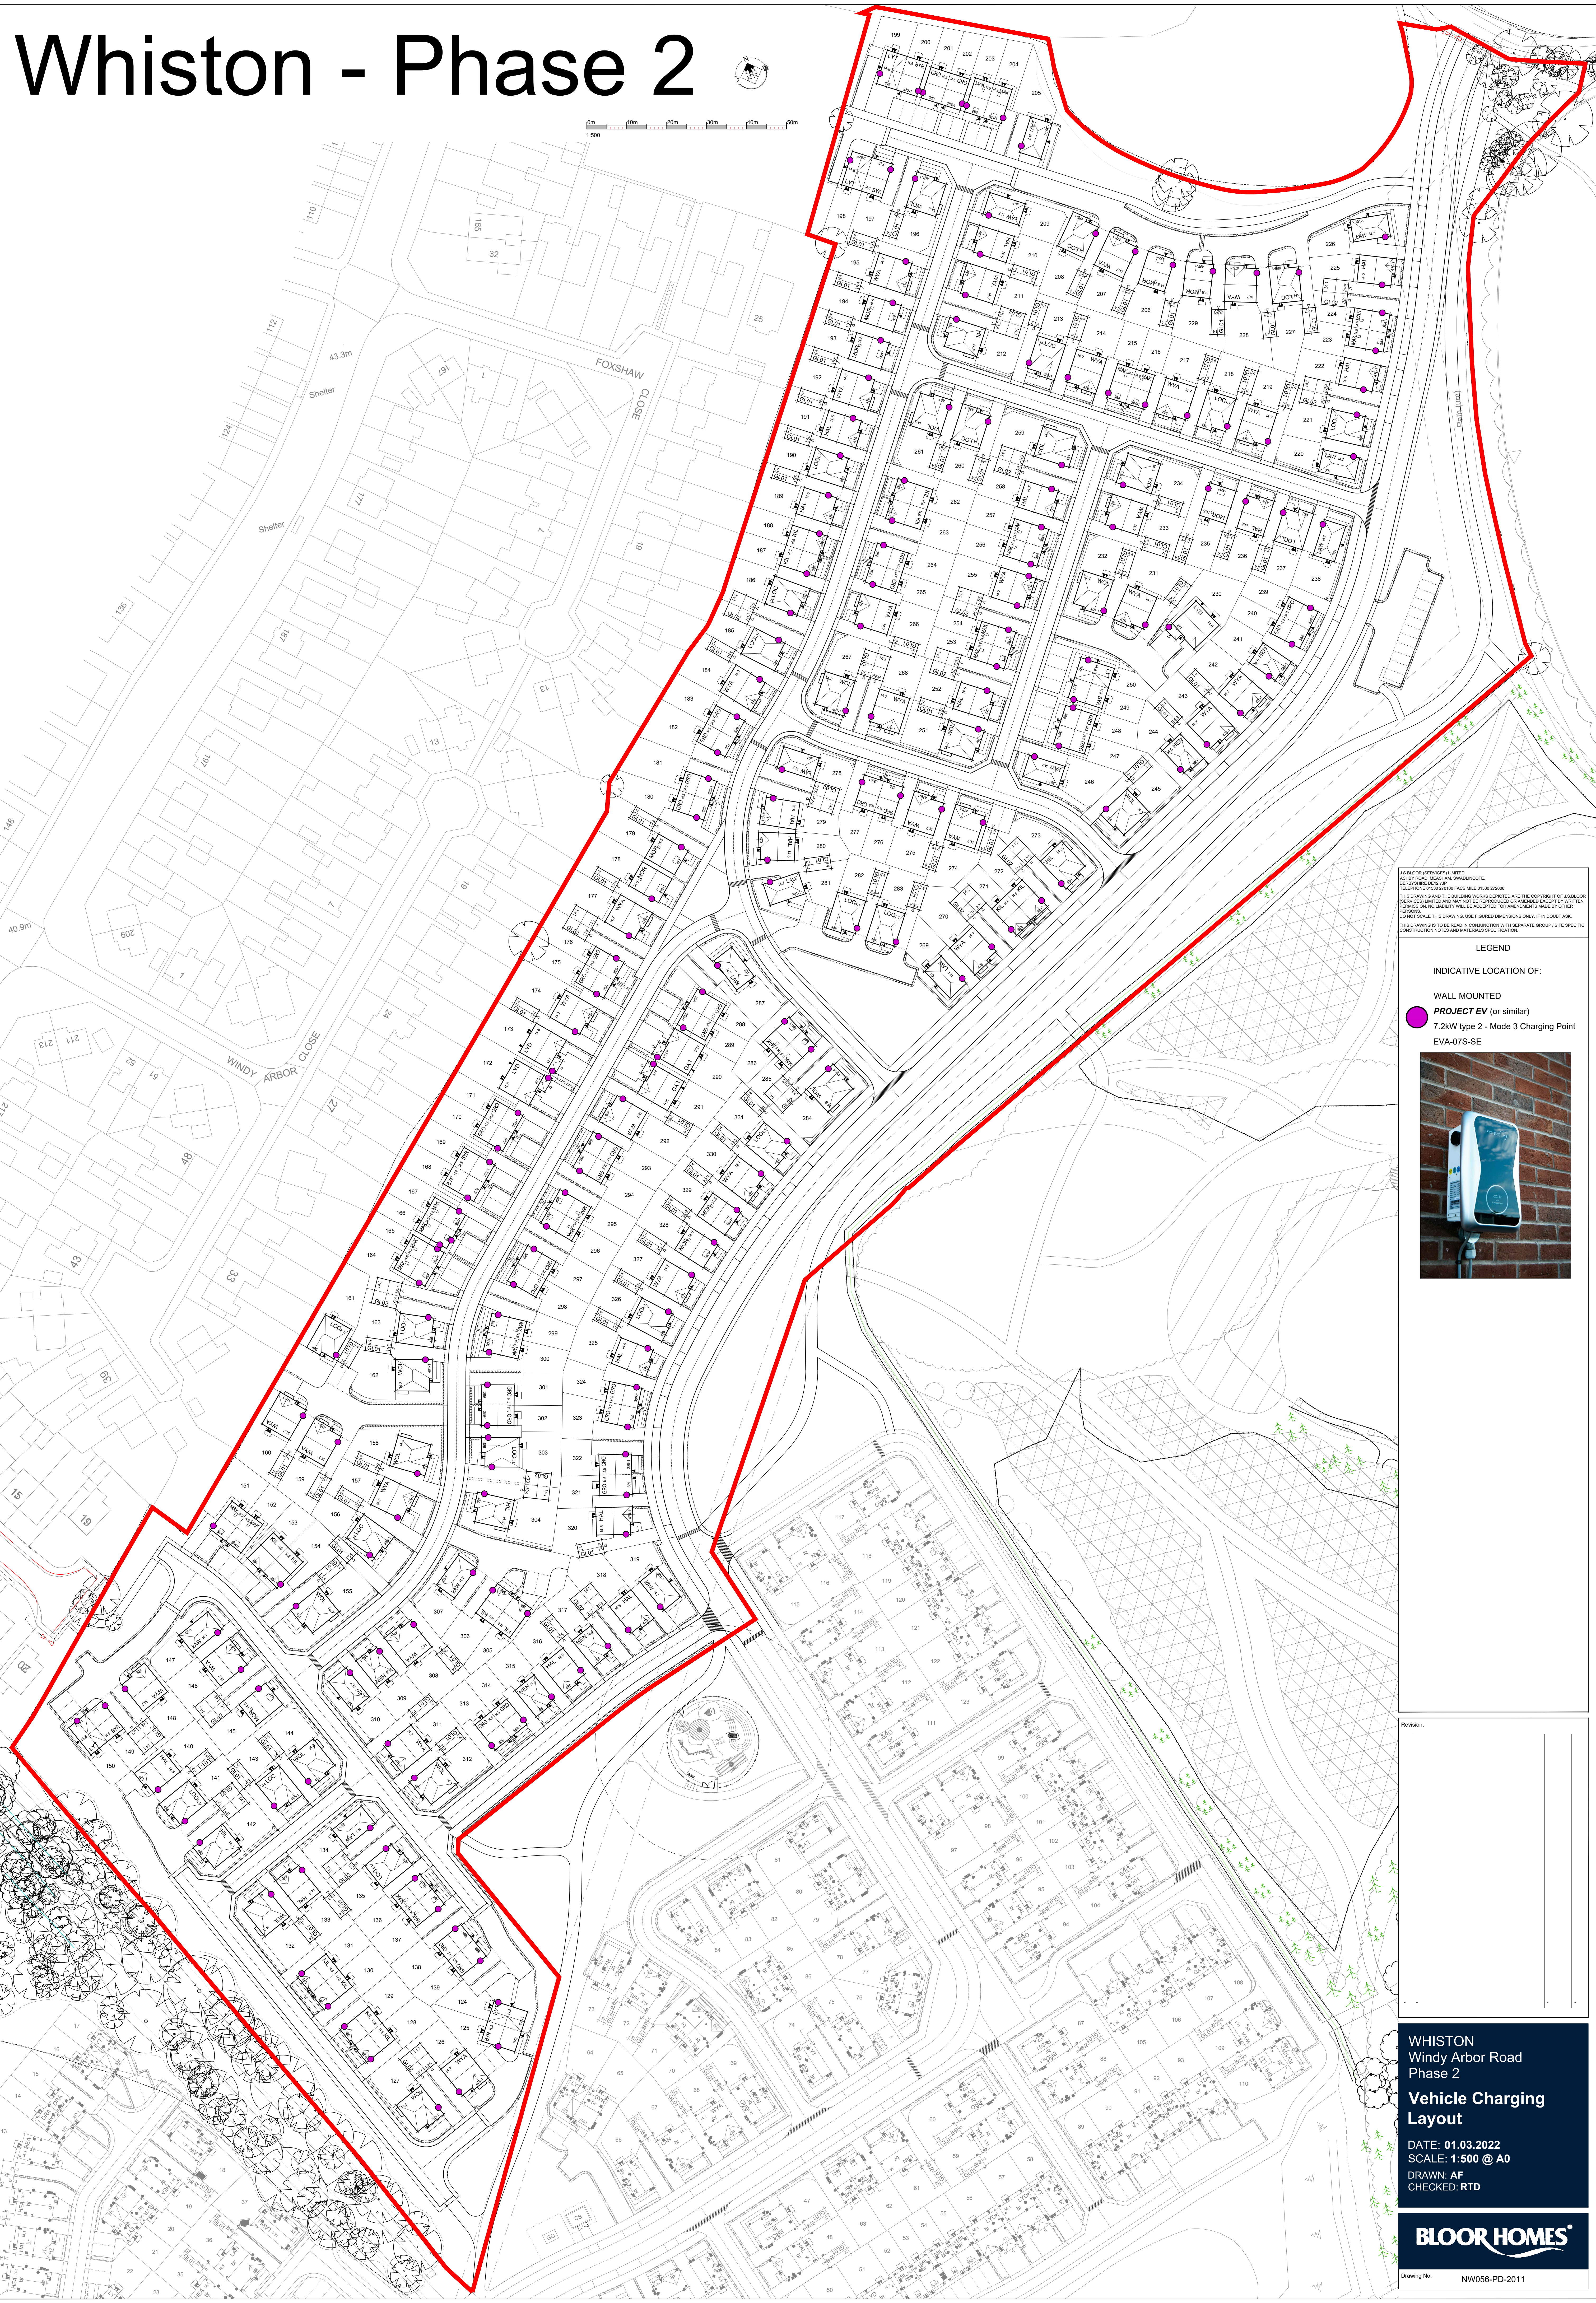
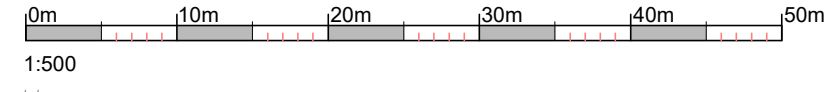


Whiston - Phase 2

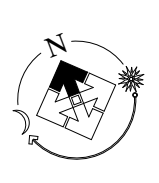


BLOOR SERVICES LIMITED
ASBURY ROAD, WINDY ARBOR, STANFORD-LE-SPADE
TELEPHONE: 01509 270166 FAX: 01509 270006
E-MAIL: SALES@BLOORHOMES.CO.UK
THIS DRAWING AND THE BUILDING HEREIN DEPICTED ARE THE COPYRIGHT OF BLOOR HOMES LIMITED AND MAY NOT BE REPRODUCED OR AMENDED EXCEPT BY WRITTEN PERMISSION. NO LIABILITY WILL BE ACCEPTED FOR AMENDMENTS MADE BY OTHER PERSONS.
DO NOT SCALE THIS DRAWING. USE FIGURED DIMENSIONS ONLY. IF IN DOUBT ASK.
THIS DRAWING IS TO BE READ IN CONJUNCTION WITH SEPARATE GROUP 1 SITE SPECIFIC CONSTRUCTION NOTES AND MATERIALS SPECIFICATION.

LEGEND

INDICATIVE LOCATION OF:

WALL MOUNTED
PROJECT EV (or similar)
7.2kW type 2 - Mode 3 Charging Point
EVA-07S-SE

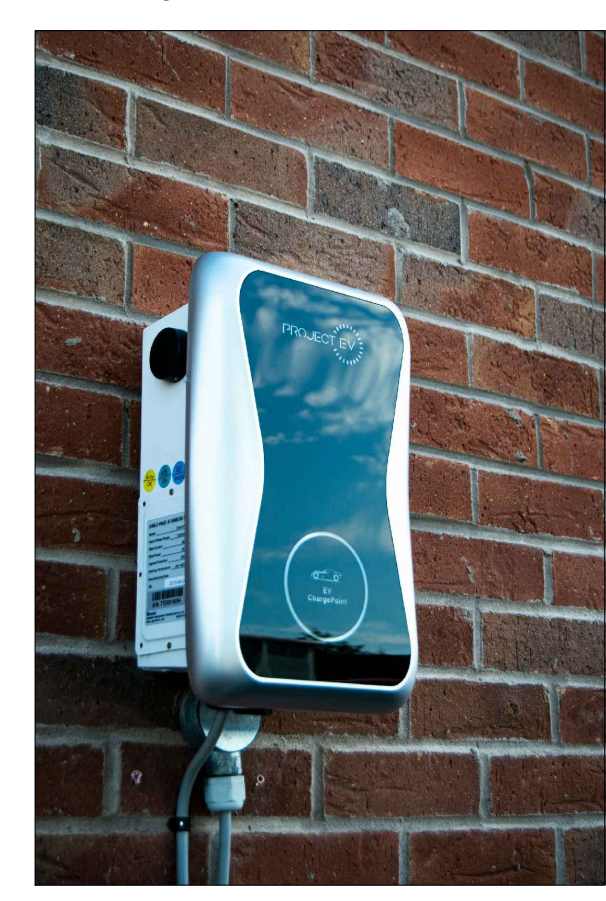

Revision	

WHISTON
Windy Arbor Road
Phase 2
**Vehicle Charging
Layout**
DATE: 01.03.2022
SCALE: 1:500 @ A0
DRAWN: AF
CHECKED: RTD



Drawing No. NW056-PD-2011