


THIS DRAWING IS TO BE READ IN CONJUNCTION WITH
SEPERATE GROUP / SITE SPECIFIC CONSTRUCTION
NOTES AND MATERIALS SPECIFICATION.

LEGEND

- | | |
|--|---|
| | DRAINAGE EASEMENT |
| | EXISTING TREES/HEDGES
With Roof Protection Area
<i>To be retained</i> |
| | EXISTING TREES/HEDGES
<i>To be removed</i> |
| | PROPOSED TREES
<i>Ela - Extra Heavy Standard</i>
5m - 50mm mature |
| | PROPOSED CONIFERS
5m - 50mm mature |
| | SPECIMEN PLANTING
See Schedule |
| | ORNAMENTAL HEDGE
See Schedule |
| | PROPOSED PLANTING
Strips
See Schedule |
| | TURF
with area (m ²) |
| | AMENITY GRASS AREAS
<i>Weir Tolerant Turfgrass Mixture</i>
Ecoregion E022 sown at 25g/m ²
Kialf means short to 100mm |
| | WILDFLOWER MEADOW
<i>Special General Purpose Meadow Mixture</i>
Ecoregion E01 sown at 4g/m ²
Grassland preserved to be retained and managed. Where |
| | NATIVE WOODLAND MIX
See Schedule |
| | WOODLAND EDGE MIX
See Schedule |

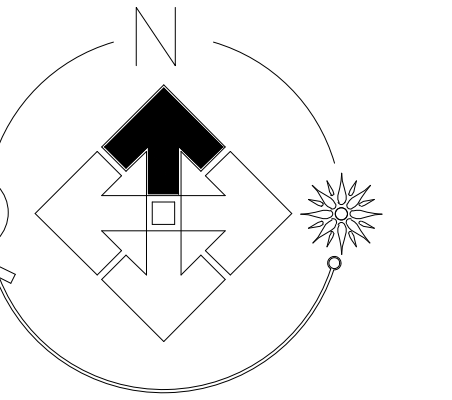

PLOT NUMBER
SHEET REF.

SHEET 019 (124-139,141-143,312-313)
SHEET 020 (140,144-168,293-311,314-330)
SHEET 021 (169-181,244-252,269-292,331)
SHEET 022 (182-190,216-224,230-243,253-268)
SHEET 023 (191-215,225-229)

CDM LEGEND

Symbol	Brief description of risk.
	Caution overhead / underground services.
	Sewer easement.
	Trees have protection order in place, guarding required.

NOTES:
Principal contractor to ensure all health and safety procedures are being correctly followed in relation to all temporary works.

FOR SPECIFICATION,
PLANTING DETAILS &
SCHEDULE SEE DRAWING
NW034-LS-024

Revision	Date
a Landscaping updated to the latest layout. New redline added with planting specified in either phase 1 or 2.	07/03/22
Job. WINDY ARBOUR ROAD WHISTON, PHASE 2	
Title. Site Landscaping	
Scale. 1:200 @A0	Drawn. JR
Date. DEC 2020	Checked. PMJ

THIS DRAWING AND THE BUILDING WORKS DEPICTED ARE THE COPYRIGHT OF J.S.BLOOR (SERVICES) LIMITED AND MAY NOT BE REPRODUCED OR AMENDED EXCEPT BY WRITTEN PERMISSION. NO LIABILITY WILL BE ACCEPTED FOR AMENDMENTS MADE BY OTHER PERSONS



Drawing No.
NW034-LS-019a

WINDY ARBOUR ROAD

DRAWING NOTES

All tree and shrub locations and species must be taken into consideration by the project Structural Engineer to ensure that foundation design accords with the specifications set out in Chapter 4 of the NHBC Standards. The Landscape Contractor must ensure that plant material is planted in the locations shown and with NO SUBSTITUTIONS made without consulting the Group Landscape Design Department. It is the Landscape Contractor's responsibility to ensure that all underground services have been located and identified in advance of tree pit excavation so that no services are damaged or compromised by tree planting. Any changes to tree positions, species or specifications must be approved by the Group Landscape Design Department. Underground service strips are to be kept free of all plant material. Contractors must comply with all Health and Safety regulations and be aware of project/site specific information including referring to the information set out in the CDM drawings.